



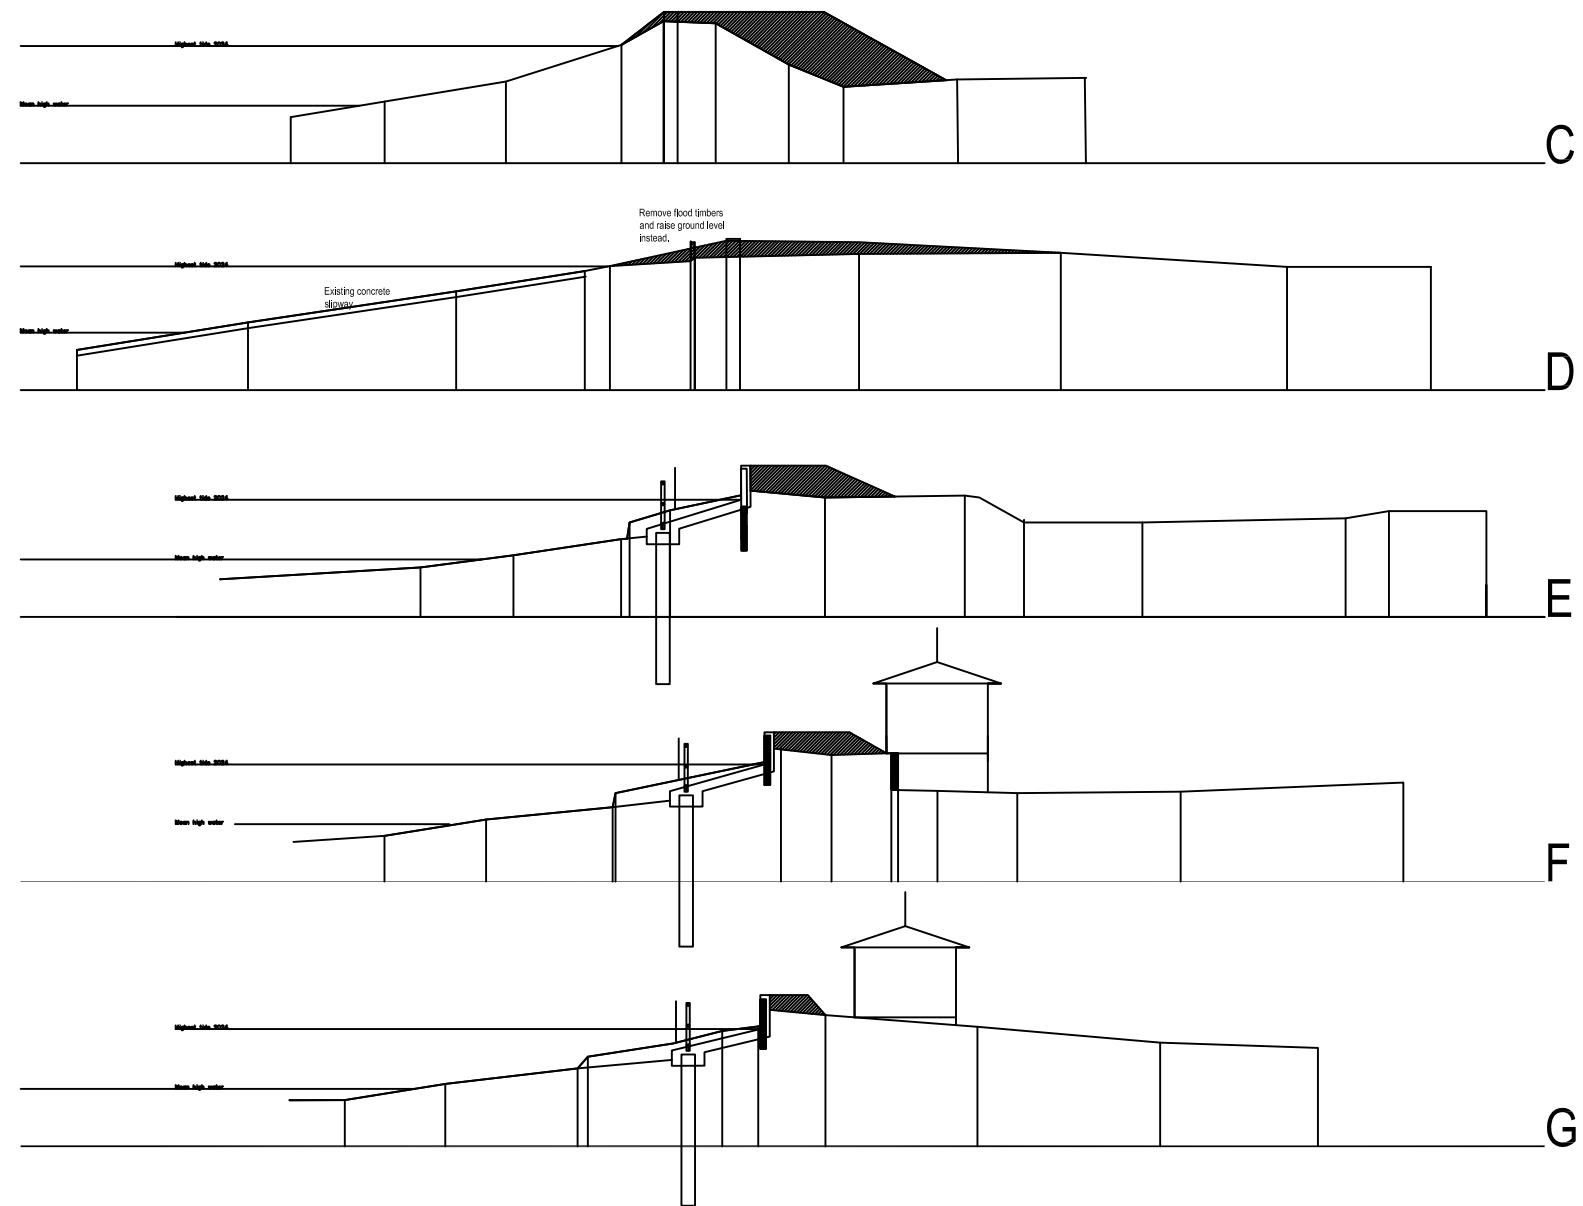

Typical section through wall

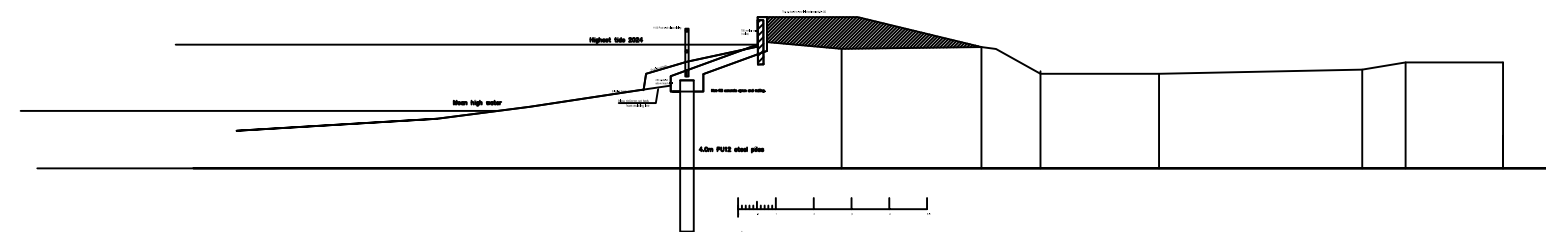

Sections through seawall

Works to sea defences
9 Harbourside, Langstone
R Carrell

October 2024
1:200 at A3