


SIDE

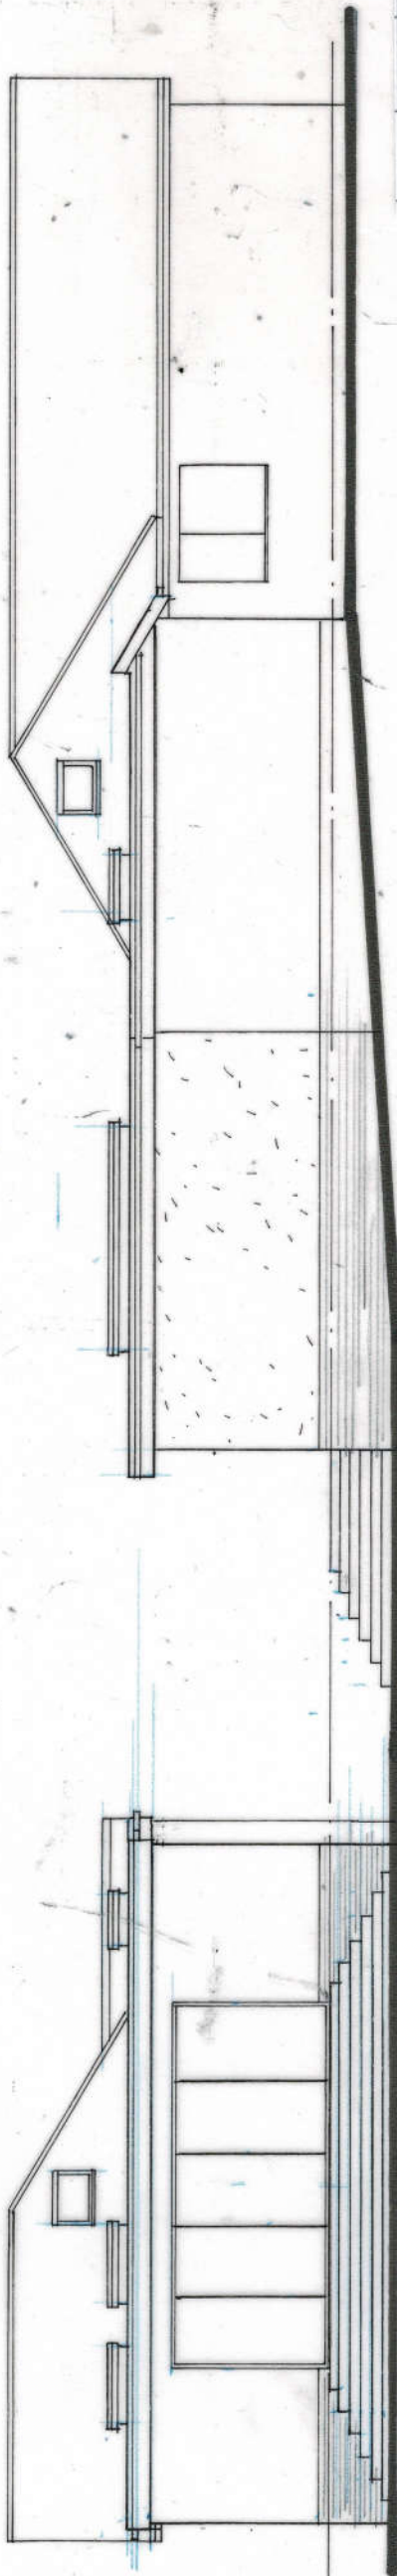

SIDE

Derek Treaqus Associates
ARCHITECTURAL SERVICES
Tel: 07956 624094
Email: derek.treaqus@gmail.com

Project	REAR EXTENSION AT 10 THE RISE, WATERLOOVILLE, HAMPSHIRE.		
Client	Mr K Bagley		
Subject	Planning Drawing Proposed Elevations		
Date:	Nov 2024	Scale:	1:100
Rev:		Drg No.	24/417/04
• Copyright reserved. • All dimensions are to be site confirmed and should not be scaled unless for Planning purposes. • Verify all queries with the office.			