Tree protection plan
Location of trees, categorisation & protection/management proposals

Waterloo Park, Elettra Avenue,
Waterlooville

Barrell Plan Ref: 15217-4

Client Plan Refs: Topo (May-30-2024) 24018-HNW-ZZ-ZZ-DR-A-1100 Rev P01
Layout

barrell TREE CONSULTANCY

Permission is granted to scale from this drawing for Local Authority Planning Approval purposes relating to tree protection measures only. Where applicable this drawing is to be read in conjunction with the arboricultural report. This drawing is the copyright of Barrell Tree Consultancy 2024 ©

This drawing to be reproduced in colour only.

www.barrelltreecare.co.uk

TX BS category A	Trees of high quality
TX BS category B	Trees of moderate quality
TX BS category C	Trees of low quality
TX BS category U	Trees unsuitable for retention
Estimated tree positions not included on original land survey and/or adjusted crown spreads	
Root protection area (RPA) boundaries for category A and B trees	
Root protection area (RPA) boundaries for category C trees	

Tree No	Species	Category	RPA Radius	Tree Works
All retained trees & hedges				Carry out safety check and lift over site to 3-4 m as necessary.
T 1	White willow	C	4.8	
T 2	Sycamore	B	5.4	
T 3	Sycamore	C	3	
T 4	Ash	U	6.6	
T 5	White willow	C	4.2	
T 6	Ash	U	7.2	
G 7	White willow	C	3	
T 8	Sycamore	B	6	
T 9	Ash	U	6.6	

Tree No	Species	Category	RPA Radius	Tree Works
T 10	Sycamore	C	5.4	
T 11	Sycamore	B	6	
T 12	Sycamore	C	5.4	
H 13	Leyland cypress	C	3.6	
G 14	Norway maple, red oak	B	5.4	
G 15	White willow	C	5.4	
T 16	Oak	C	10.8	
T 17	Oak	U	7.2	
H 18	Hawthorn, ash, sycamore	C	1.8	
T 19	Norway maple	B	6	

Tree No	Species	Category	RPA Radius	Tree Works
T 20	Norway maple	B	5.4	
G 21	Blackthorn, dog rose, white willow, sycamore, hawthorn	C	2.4	
G 22	Sycamore, dog rose, , blackthorn, hawthorn, ash	C	1.8	
G 23	White willow	C	4.8	
G 24	White willow	C	5.4	
G 25	White willow	U	4.2	
G 26	White willow	C	5.4	
G 27	Blackthorn, hawthorn, sycamore	C	1.8	

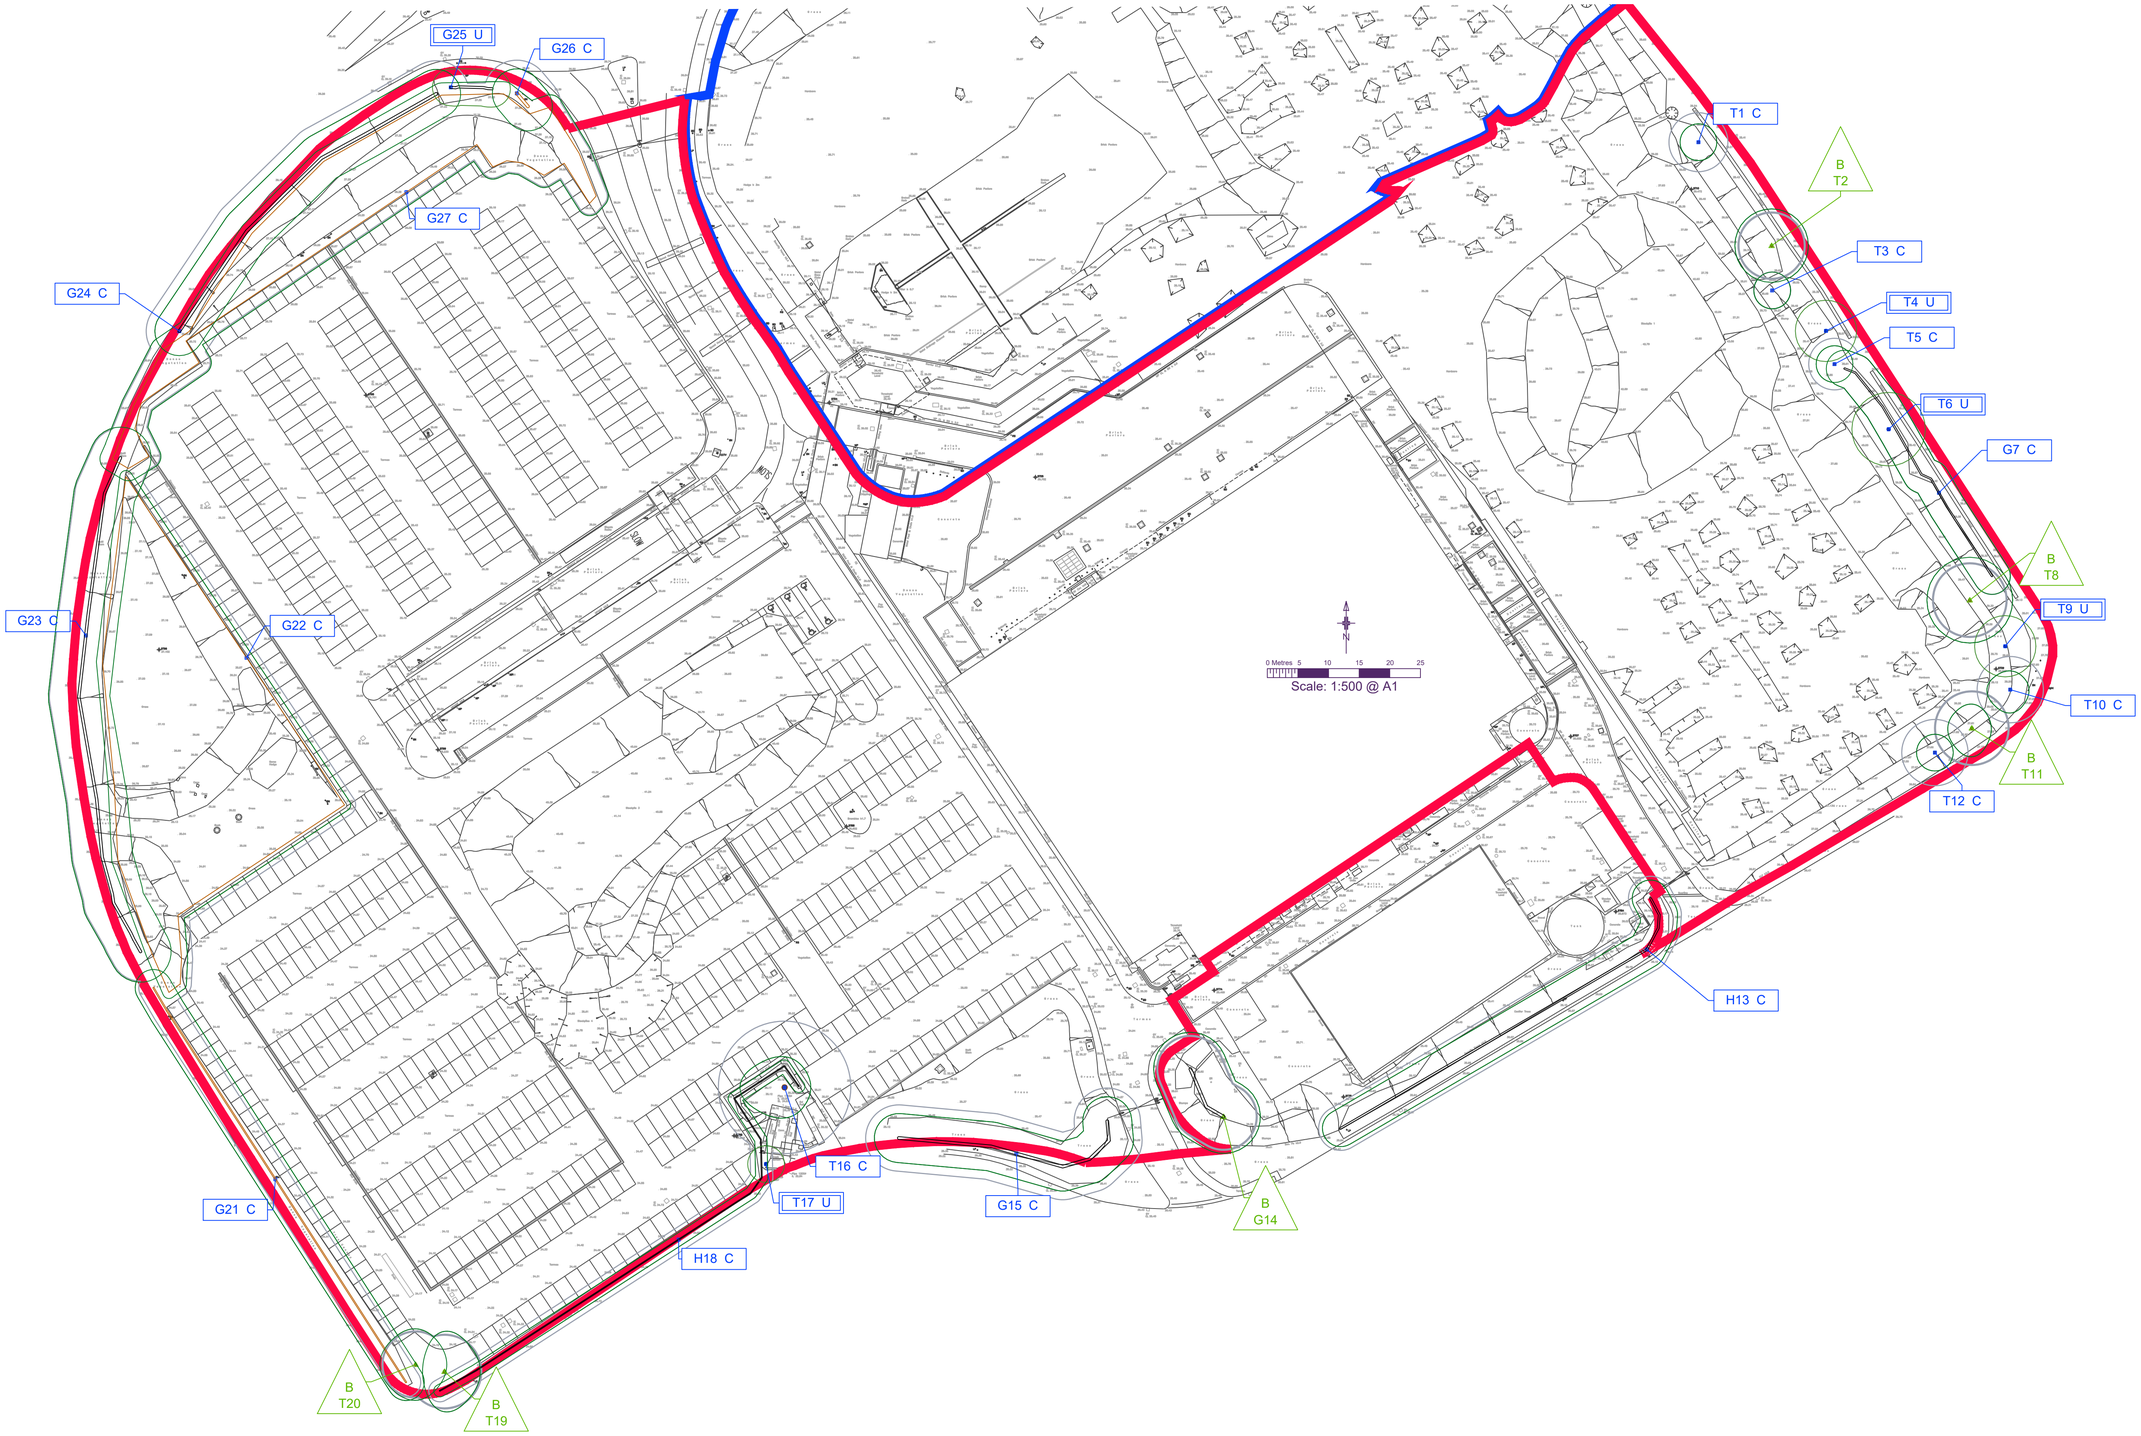

Attention LPA Tree Officer - if you would like a 'to scale' printed version of this plan please contact us on 01425 651470 or email 'enquiries@barrelltreecare.co.uk'