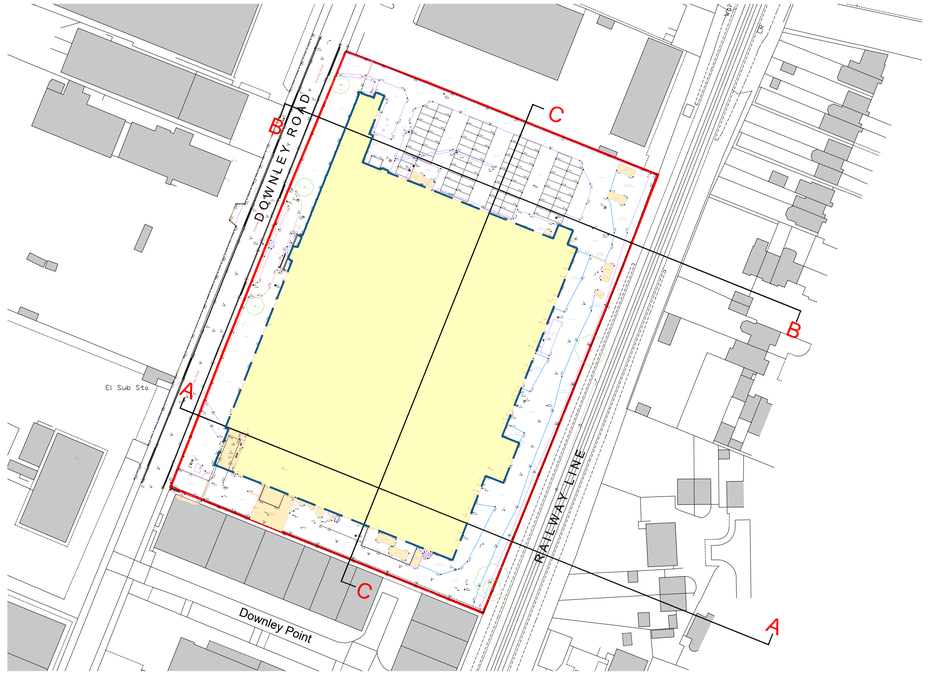

Key Plan
1:1000 @ A1 / 1:2000 @ A3

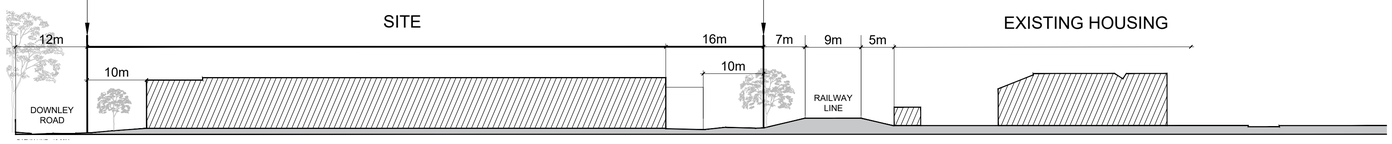

01 Section - A-A
1:500 @ A1 / 1:1000 @ A3

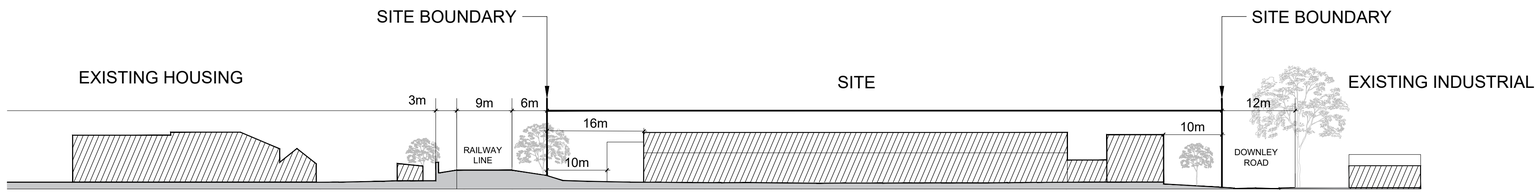

02 Section - B-B
1:500 @ A1 / 1:1000 @ A3

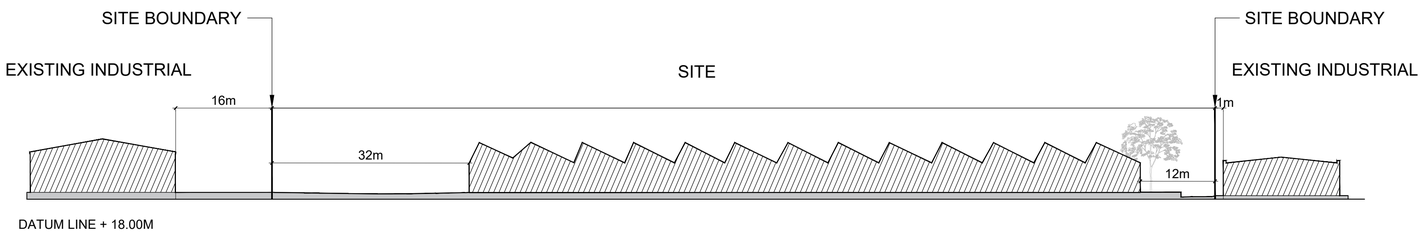

03 Section - C-C
1:500 @ A1 / 1:1000 @ A3

Disclaimer:
Subject to survey.

N

0 5 10 15 20 25

Notes:

KEY

- Site Boundary ($16,970m^2$ / 4.19acres / 1.70ha)
- Outline of Existing Building
- Existing Building and Out Buildings to be Demolished

Rev:	Notes:	Date:	Dwn:	Iss:
A	Key Amended	25.07.24	AH	HA
-	First Issue	10.11.23	TM	HA

Suitability Code:
PLANNING

Client:
CANMOOR

hale
ARCHITECTURE
22c Leathermarket Street, London, SE1 3HP

Project:
Dunham Bush Site, Downley Road
Havant

Drawing Title:
Existing Site Sections

Project No:	Scale @ A1 / A3	Revision:
23076	1:500 /1:1000	A

Drawing No:
PL010