


1b Hallett Road, PO9 2PJ

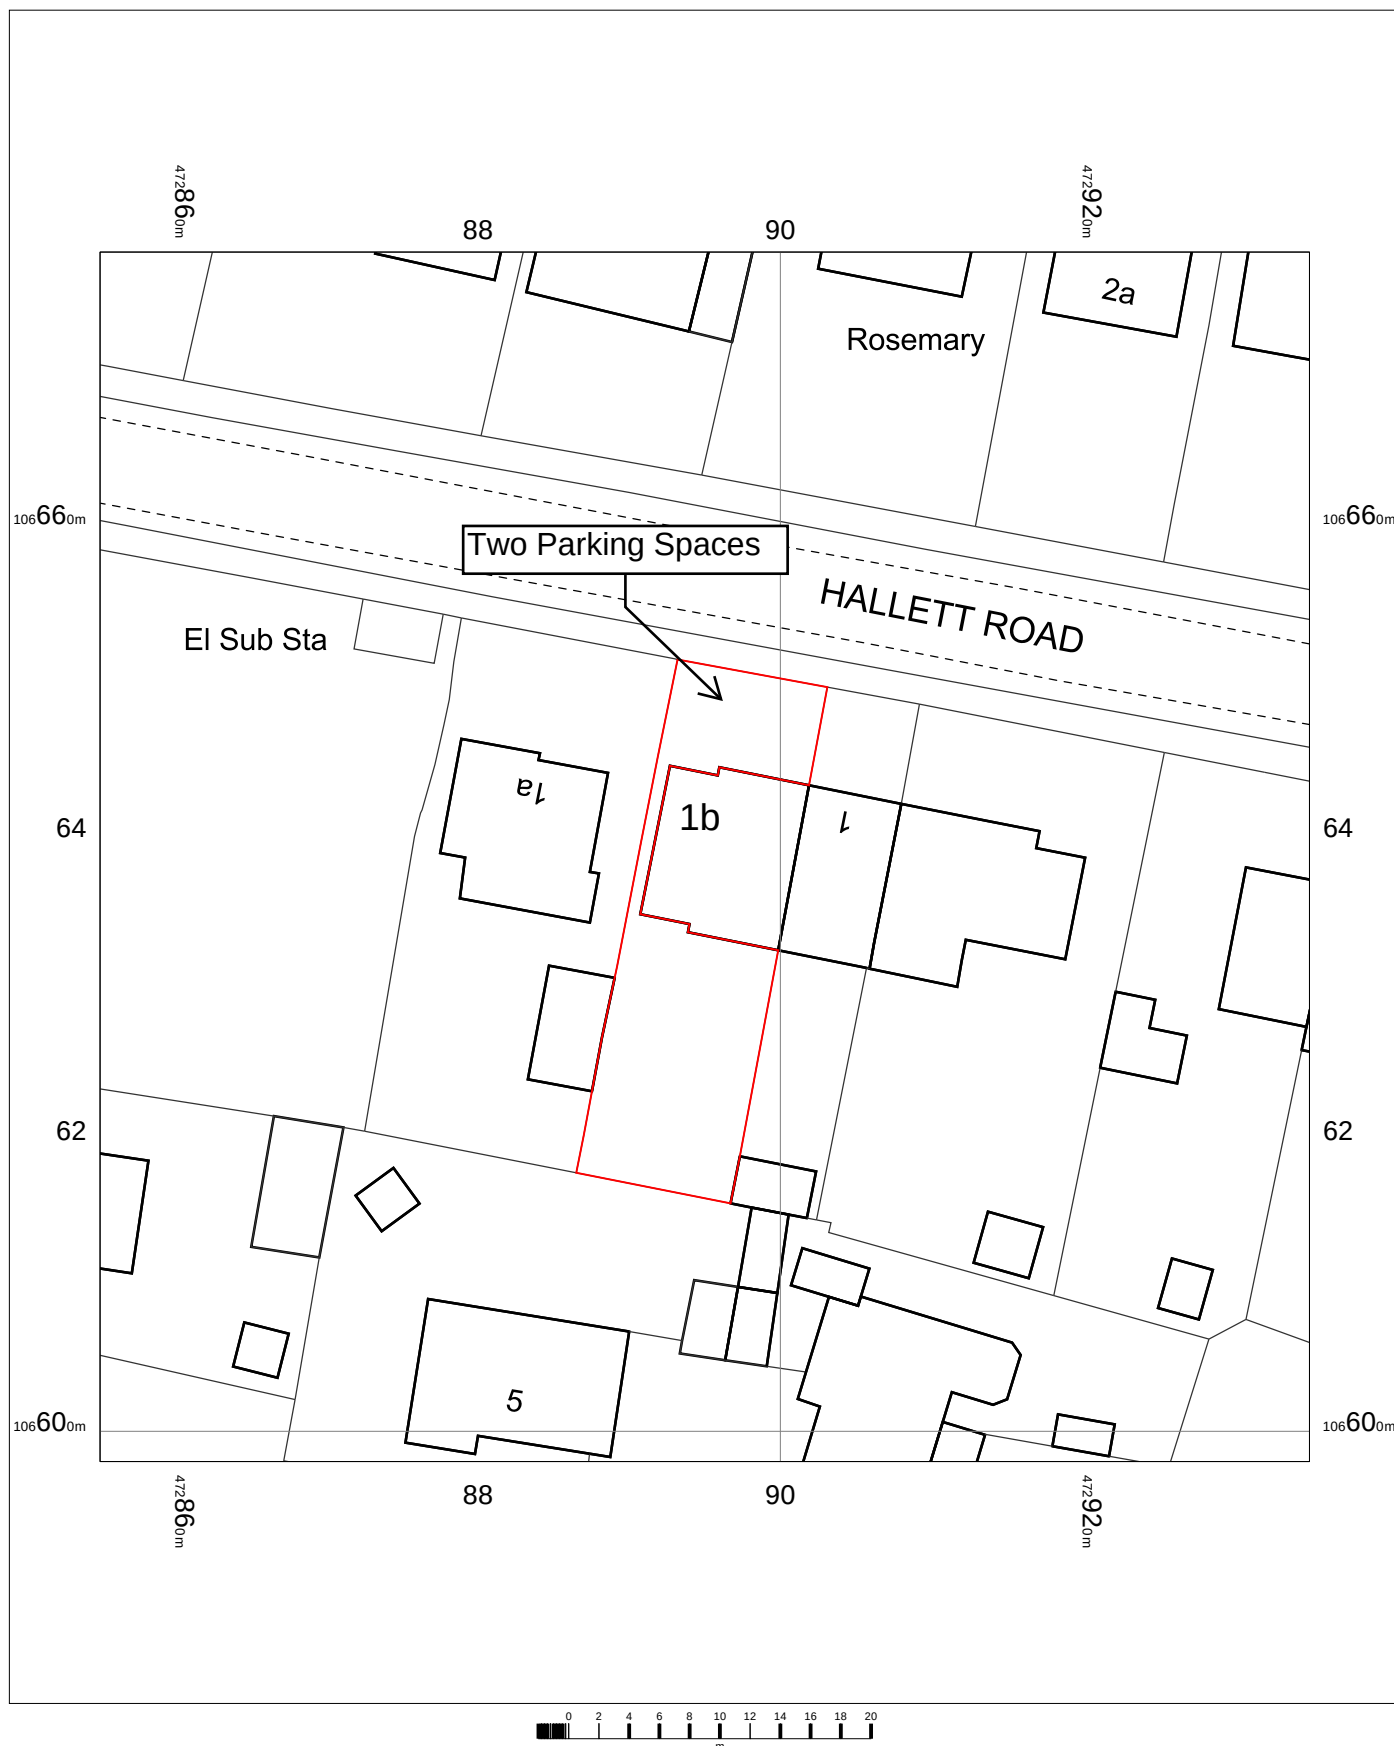


1b Hallett Road,
Havant,
Hampshire
PO9 2PJ

OS MasterMap 1250/2500/10000 scale
Friday, August 2, 2024, ID: MPMBW-01178435
www.blackwellmapping.co.uk

1:500 scale print at A4, Centre: 472895 E, 106638 N

©Crown Copyright Ordnance Survey. Licence no.
100041041

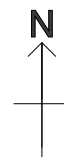

BLACKWELL'S
MAPPING SERVICES
PERSONAL & PROFESSIONAL MAPPING
www.blackwellmapping.co.uk

TEL: 0800 151 2612
maps@blackwell.co.uk