


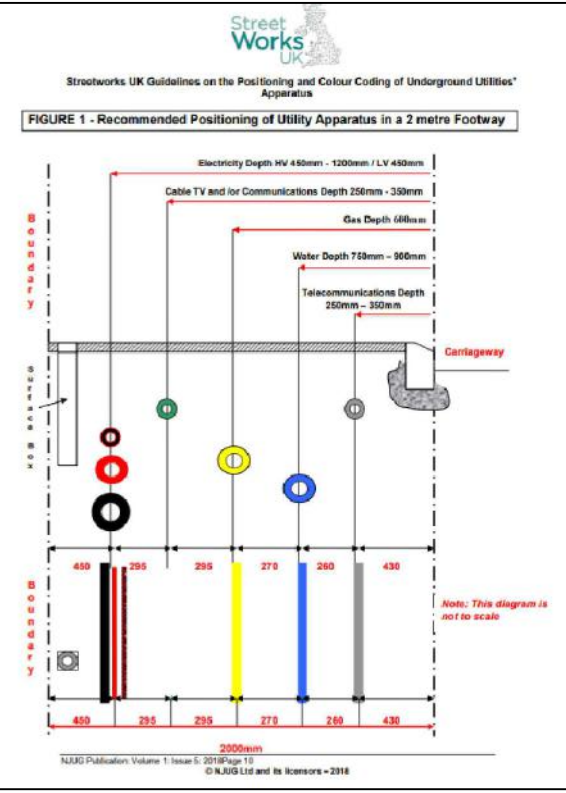

DO NOT SCALE FROM THIS DRAWING - CHECK ALL DIMENSIONS ON SITE.

THIS DRAWING IS A DESIGN DRAWING ONLY. INFORMATION SHOWN MAY NEED TO BE SUPPLEMENTED OR FURTHER DRAWINGS PRODUCED FOR CONSTRUCTION.

ANY INACCURACIES WITH THIS DRAWING MUST BE REPORTED TO POPE CONSULTING LTD AT THE EARLIEST OPPORTUNITY.

SAFETY, HEALTH AND ENVIRONMENT INFORMATION

OUR ASSESSMENT IS BASED ON THE USE OF EXPERIENCED AND COMPETENT CONTRACTOR(S) WORKING TO AN APPROVED METHOD STATEMENT. UNUSUAL HAZARDS/RISKS ARE LISTED BELOW OR THE STATEMENT "NO SIGNIFICANT RISK" IS INCLUDED

CONSTRUCTION

1. NO SIGNIFICANT RISK FORESEEN

OPERATION

1. NO SIGNIFICANT RISK FORESEEN

MAINTENANCE

1. NO SIGNIFICANT RISK FORESEEN

(FUTURE) DISMANTLING/DEMOLITION

1. INFORMATION BASED ON RECORD DRAWINGS CANNOT BE VALIDATED FOR ACCURACY - SURVEY REQUIRED PRIOR TO WORKS

NOTES

1. BELOW GROUND SERVICES DEPTH AND SPACING GENERALLY AS NIUG ISSUE 5 2018.

No.	DESCRIPTION	CHK	DATE
P3	LAYOUT & EMERGENCIES UPDATED	KH	05.09.23
P2	REVIEW COMMENT UPDATES	KH	20.07.23
P1	PRELIMINARY ISSUE	KH	16.06.23

No.	DESCRIPTION	CHK	DATE
	REVISION		

ISSUE

PRELIMINARY

POPE
Sustainable Building Services Consultants
www.popeconsulting.co.uk • 01243788955 • office@popeconsulting.co.uk



CLIENT:

HAMLET HOMES LTD

PROJECT:

ELM GROVE
HAYLING ISLAND

DRAWING TITLE:

EXTERNAL MECHANICAL AND
ELECTRICAL SERVICES LAYOUT

DATE: 16.06.23	DESIGNED: JA	CHECKED: KH	SCALE: 1:200 @ A1
PROJECT NO. 5084	DRAWING NO. ME001	REV: P3	