




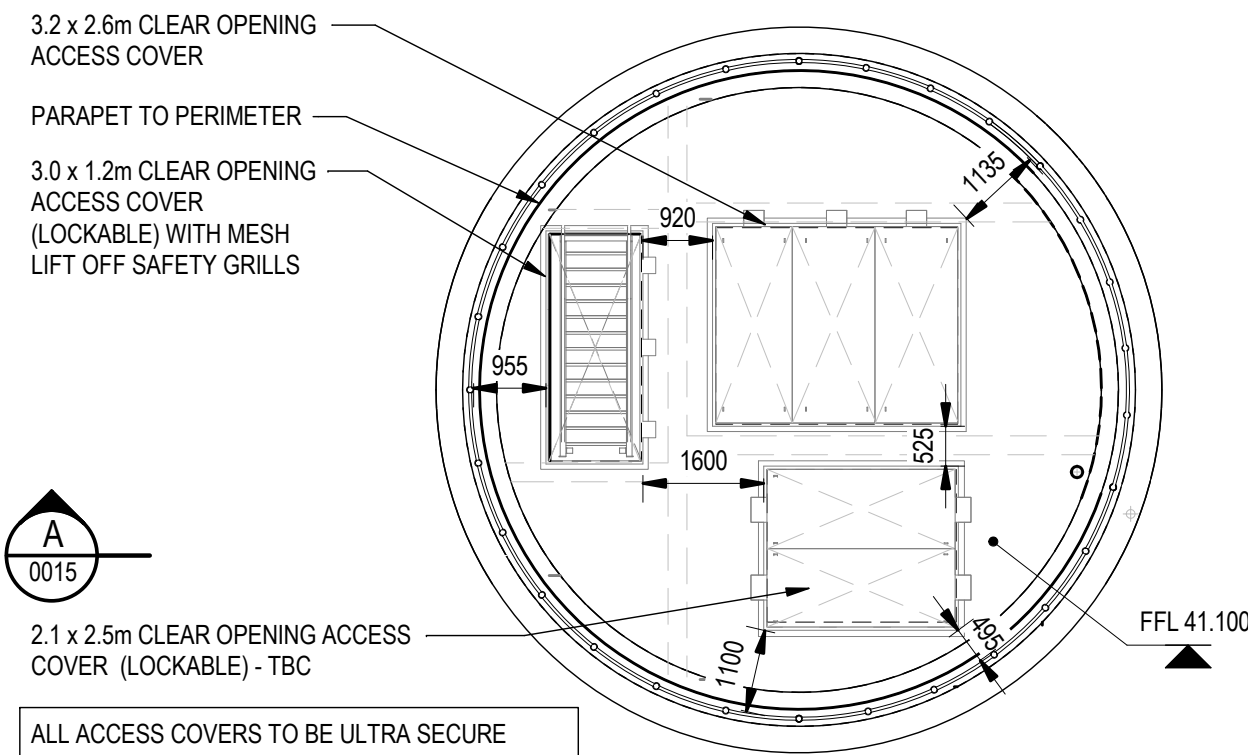


PLAN: TOP OF TOWER  
SCALE 1:100

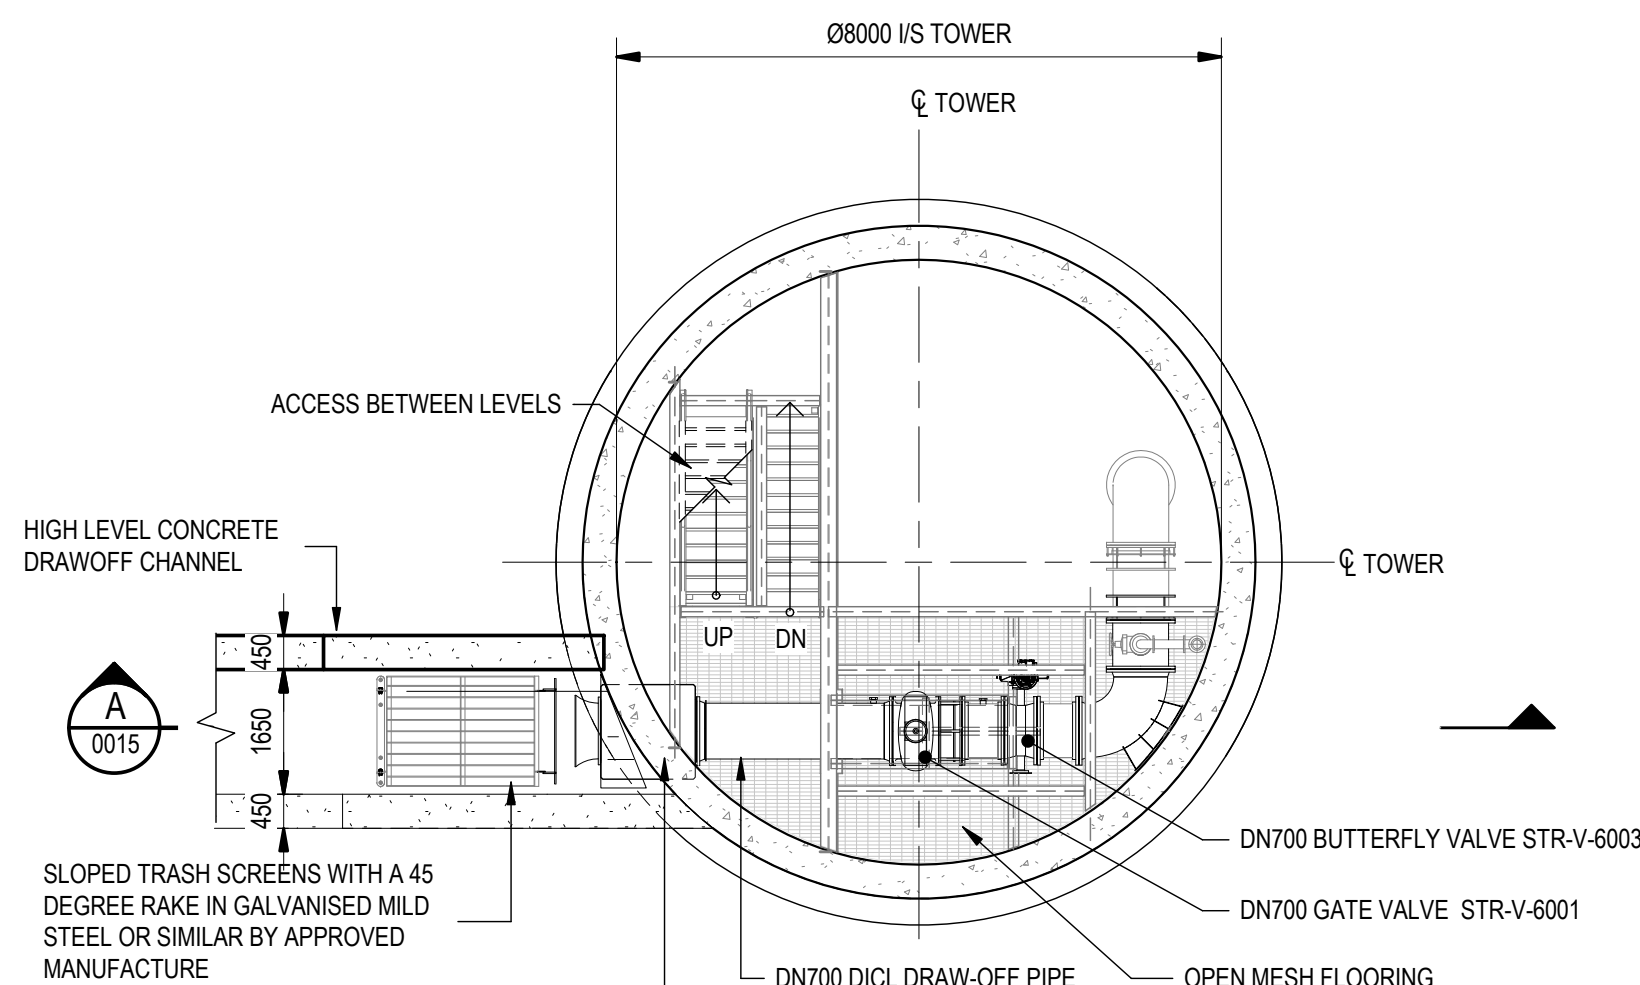


PLAN: FLOOR E  
SCALE 1:100

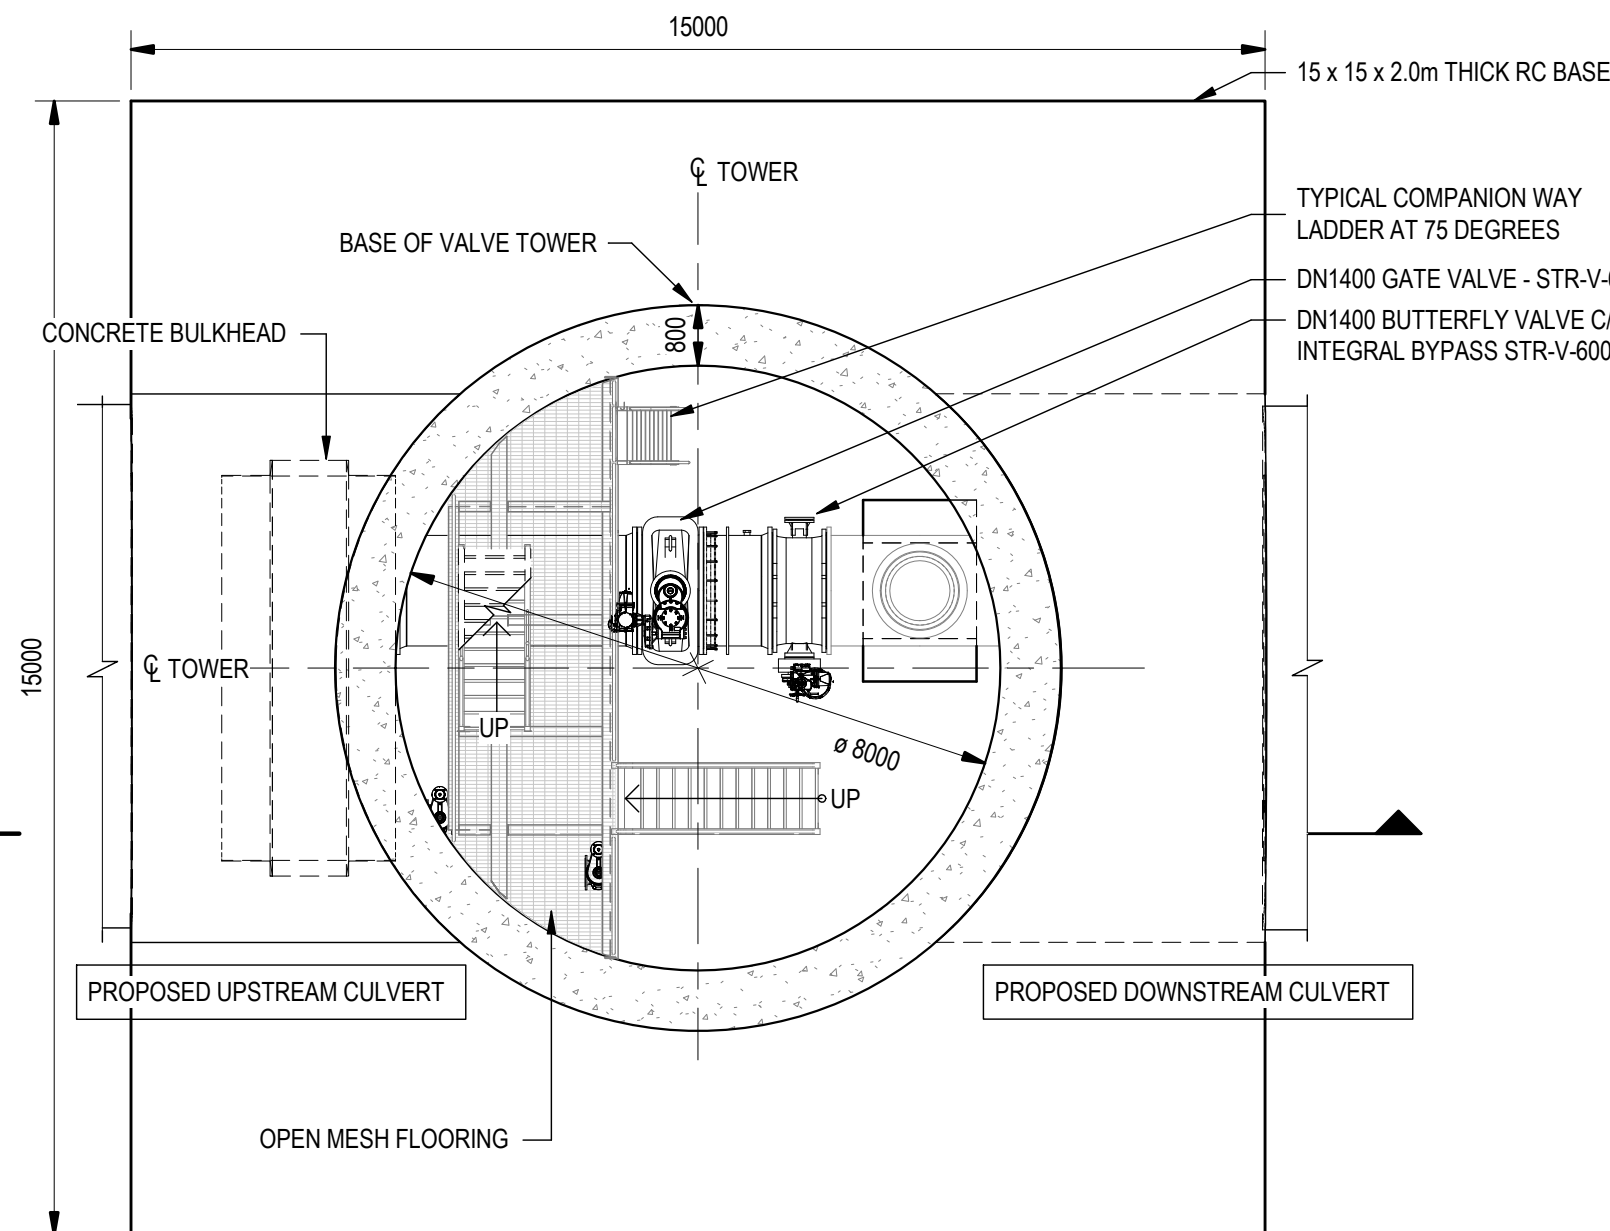

PLAN: FLOOR A  
SCALE 1:100

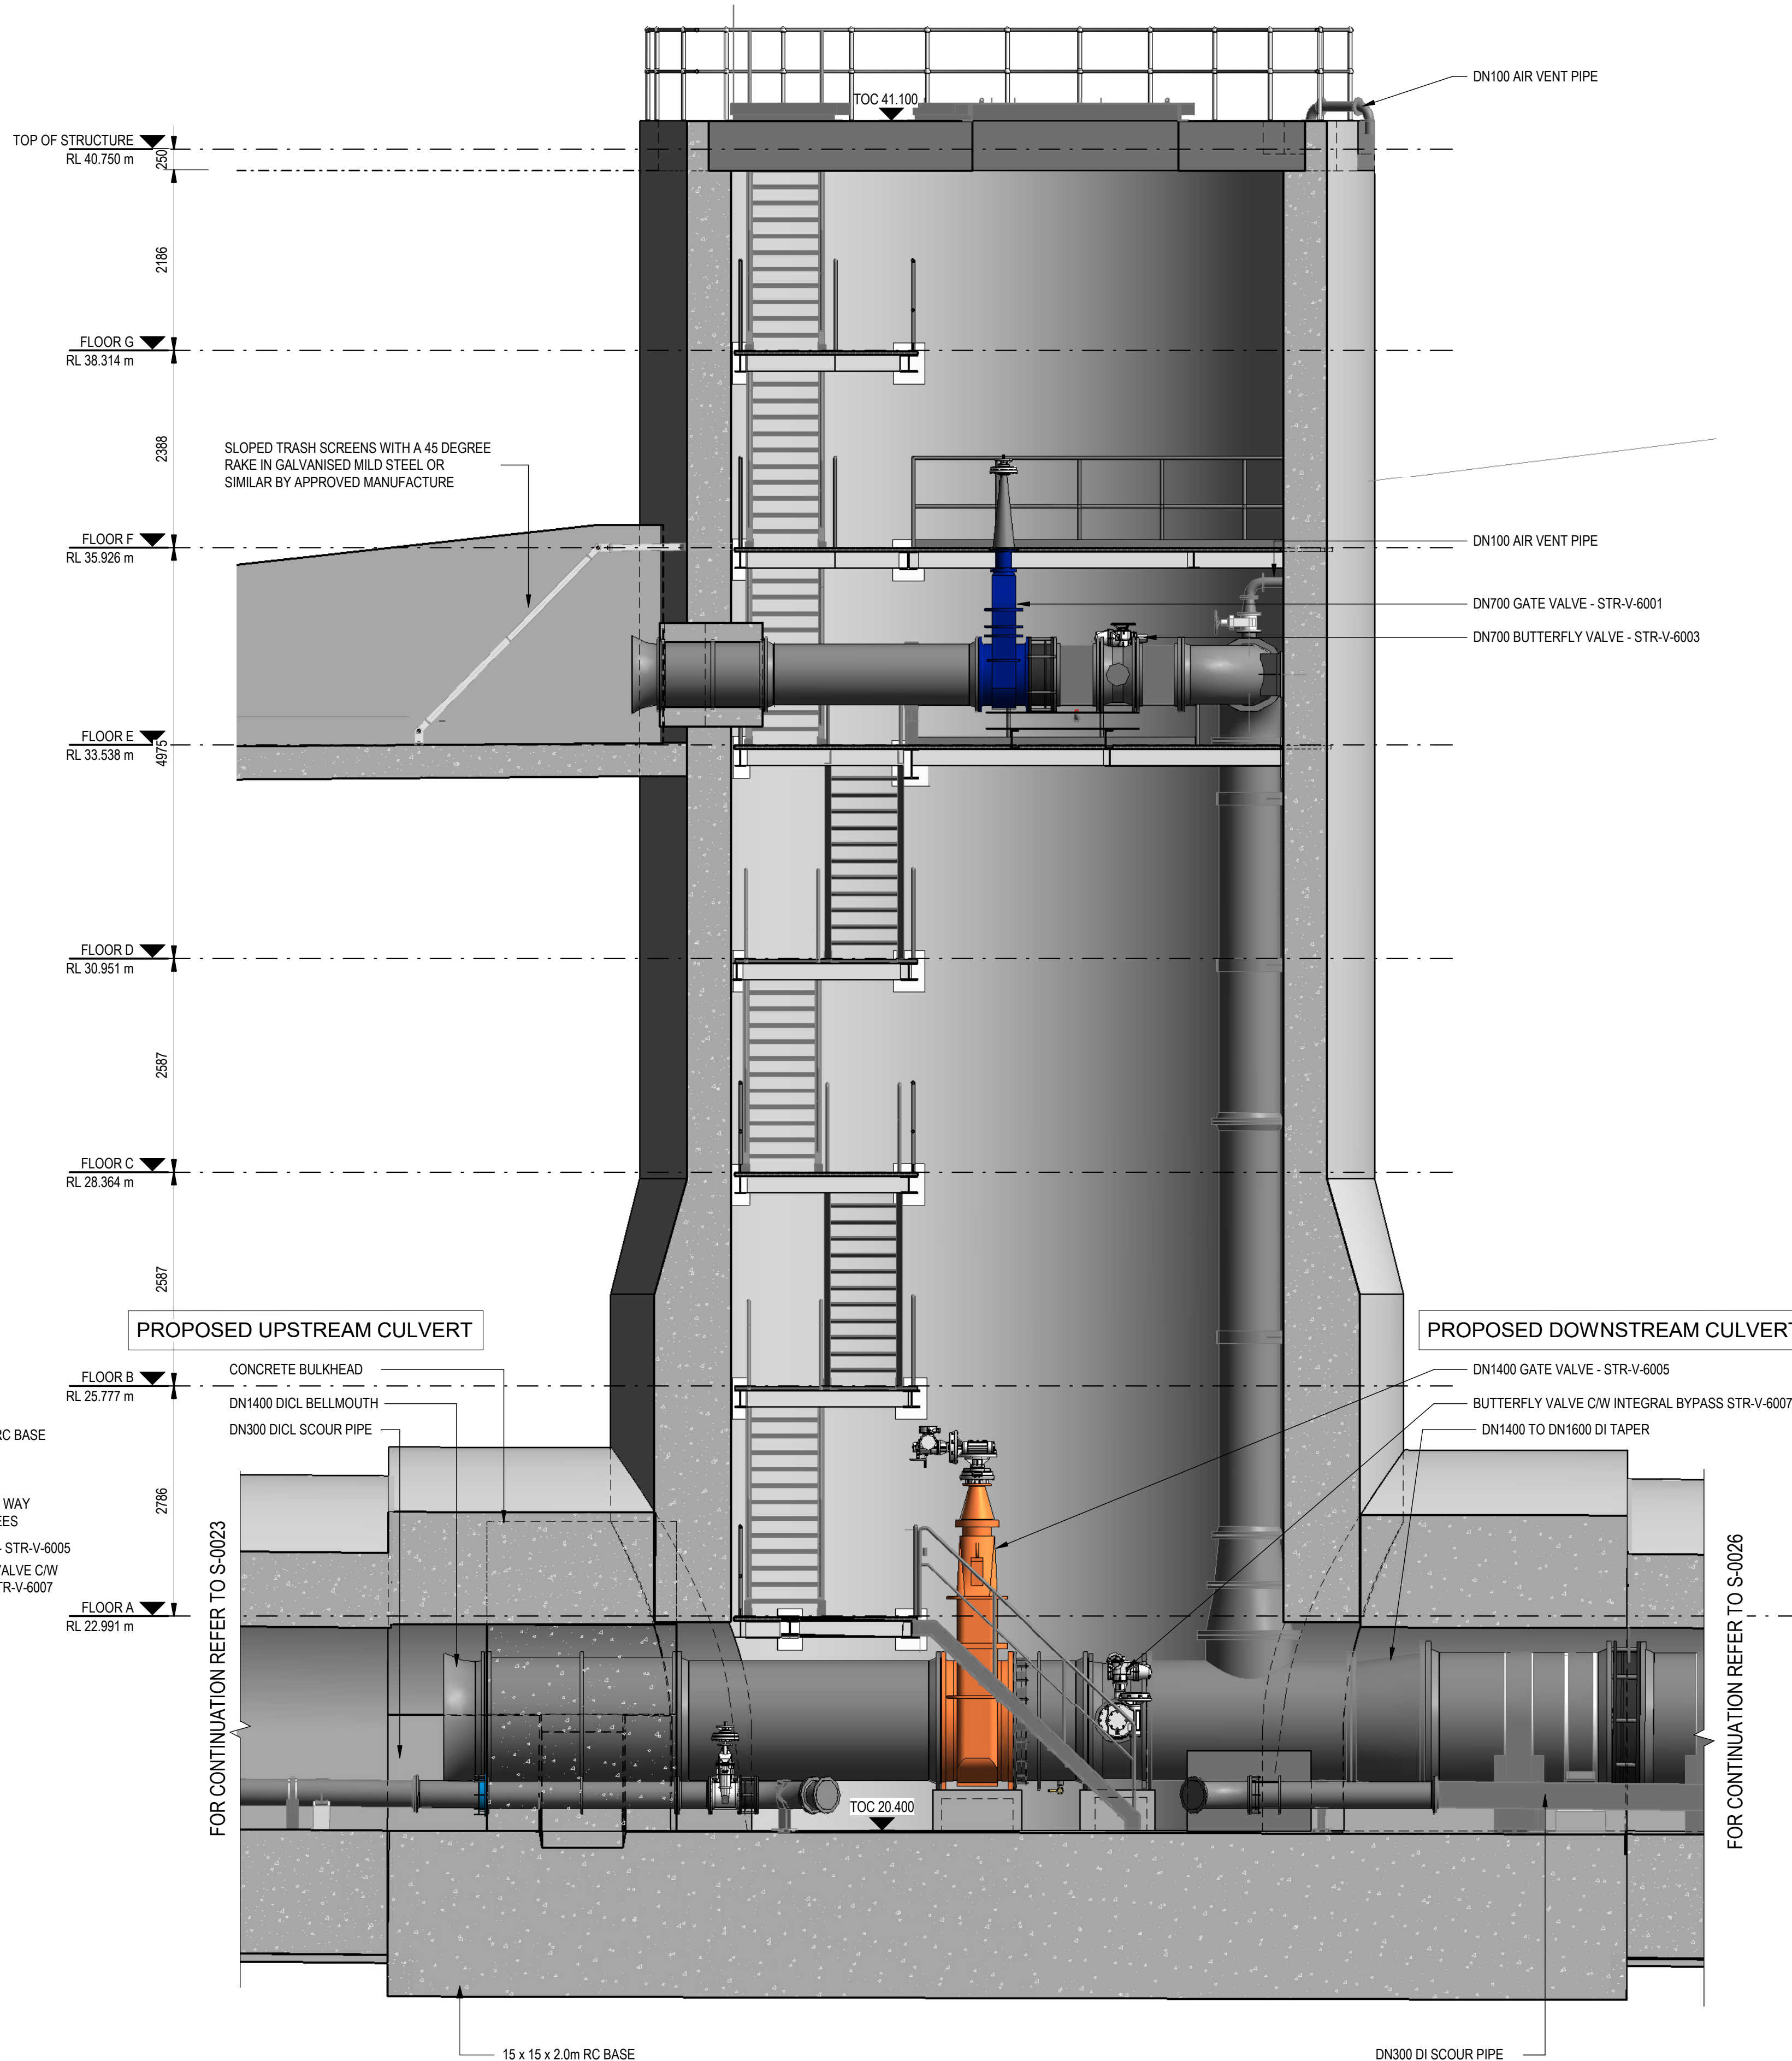

A TOWER SECTION  
002X SCALE 1:50

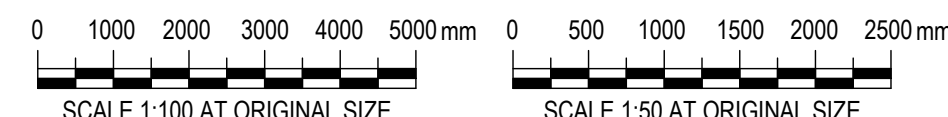

#### DRAWING NOTES

1. ALL DIMENSIONS ARE IN mm AND ALL LEVELS ARE IN m UNLESS NOTED OTHERWISE
2. ALL LEVELS SHOWN ARE RELATIVE TO ORDINANCE DATUM

| Rev | Description       | Checked | Approved | Date     |
|-----|-------------------|---------|----------|----------|
| P04 | FOR COMMENTS      | AP      | TG       | 15.07.24 |
| P03 | FOR REVIEW        | SG      | TG       | 08.07.24 |
| P02 | DESIGN AMENDMENTS | SG      | TG       | 12.04.24 |
| P01 | FOR COMMENT       | AH      | TG       | 09.04.24 |

|          |    |                |     |         |
|----------|----|----------------|-----|---------|
| Author   | IA | Drafting Check | EH  | Reg No. |
| Designer | AP | Design Check   | NTB | Date    |

Telephone: Havant (023) 9249 9888  
Fax: Havant (023) 9245 3632  
Website: [www.portsmouthwater.co.uk](http://www.portsmouthwater.co.uk)  
Registered Office: PO Box 8 West Street  
Havant Hampshire PO9 1LG  
REGISTERED IN ENGLAND No. 2536455



Future Water  
MJJV Ltd



Project No.  
12547181

Client **PORTSMOUTH WATER**

Project **HAVANT THICKET RESERVOIR**

Status **FOR APPROVAL**

Status Code. **S4**

Drawing Title **VALVE TOWER  
PLAN & SECTIONS  
GENERAL ARRANGEMENT**

Size  
**A1**

Drawing No. **HTR-GHD-ZZ-ZZ-DR-T-0015**  
Rev **P04**