


39, EASTOKE AVENUE, HAYLING ISLAND, HAMPSHIRE, PO11 9QW

Supplied by: www.ukmapcentre.com

Serial No: 241175

Centre Coordinates: 473780,98543

Production Date: 27/05/2022 10:29:11

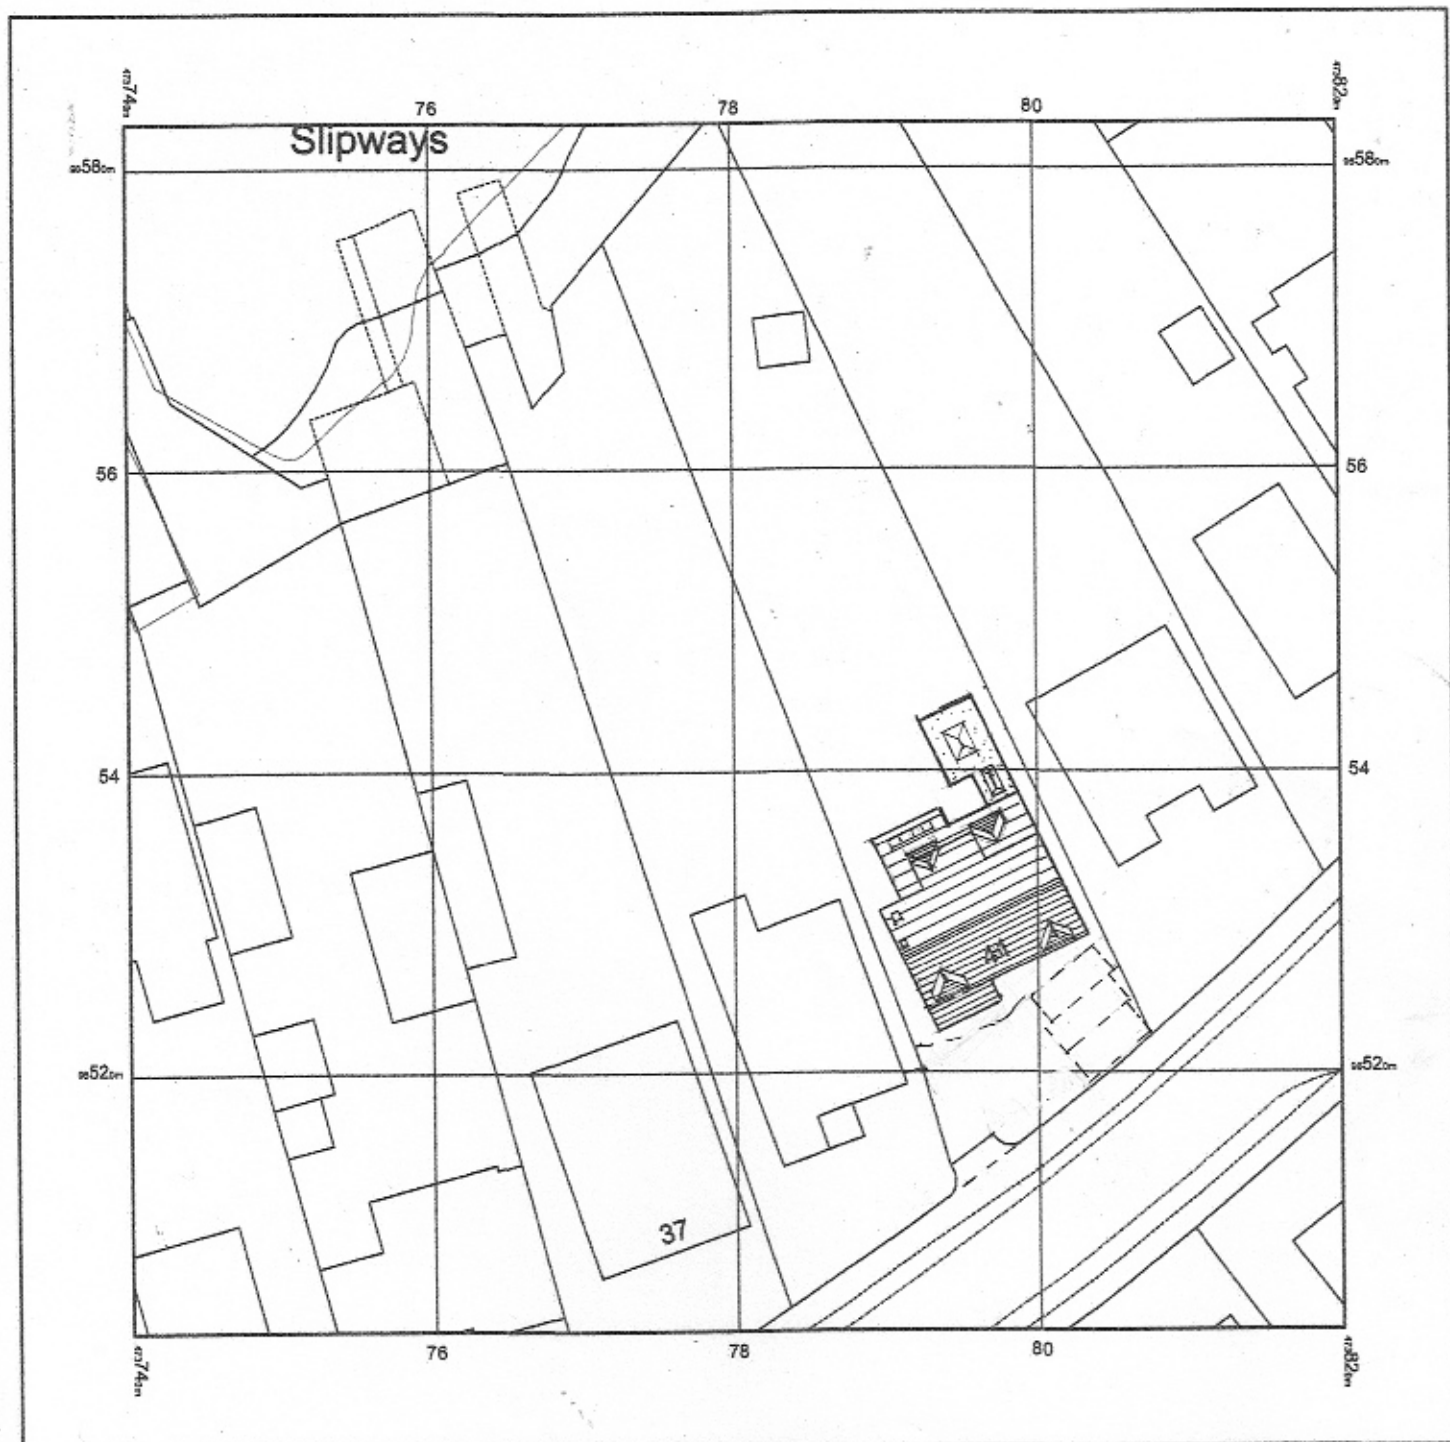

© Crown copyright and database rights 2022 Ordnance Survey 100048957. The representation of road, track or path is no evidence of a boundary or right of way. The representation of features as lines is no evidence of a property boundary.

0m 1cm = 5m 25m
Scale 1:500