
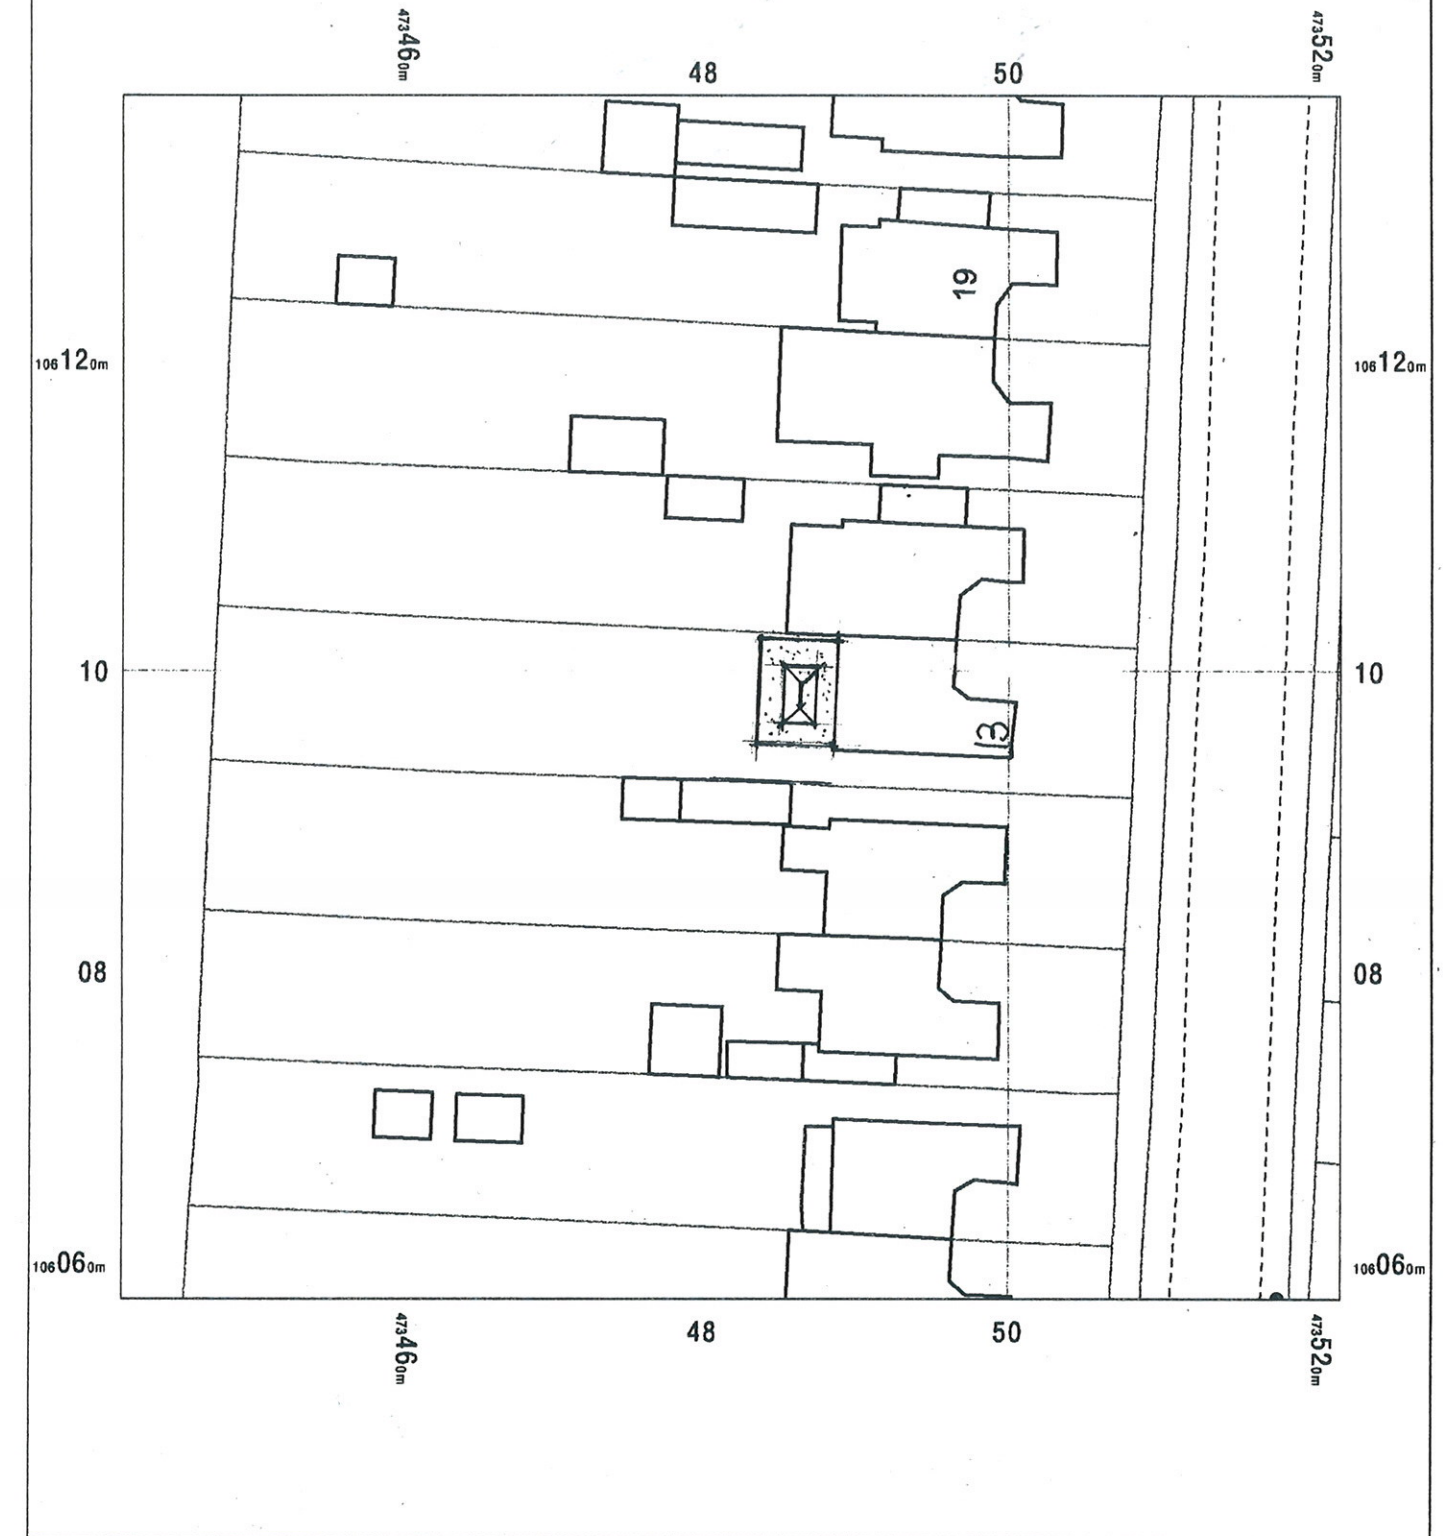


SINGLE STOREY REAR ADDITION & ALTS 13, SELANGOR AVENUE, EMSWORTH, HANTS. FOR MR J. PHILLIPS.

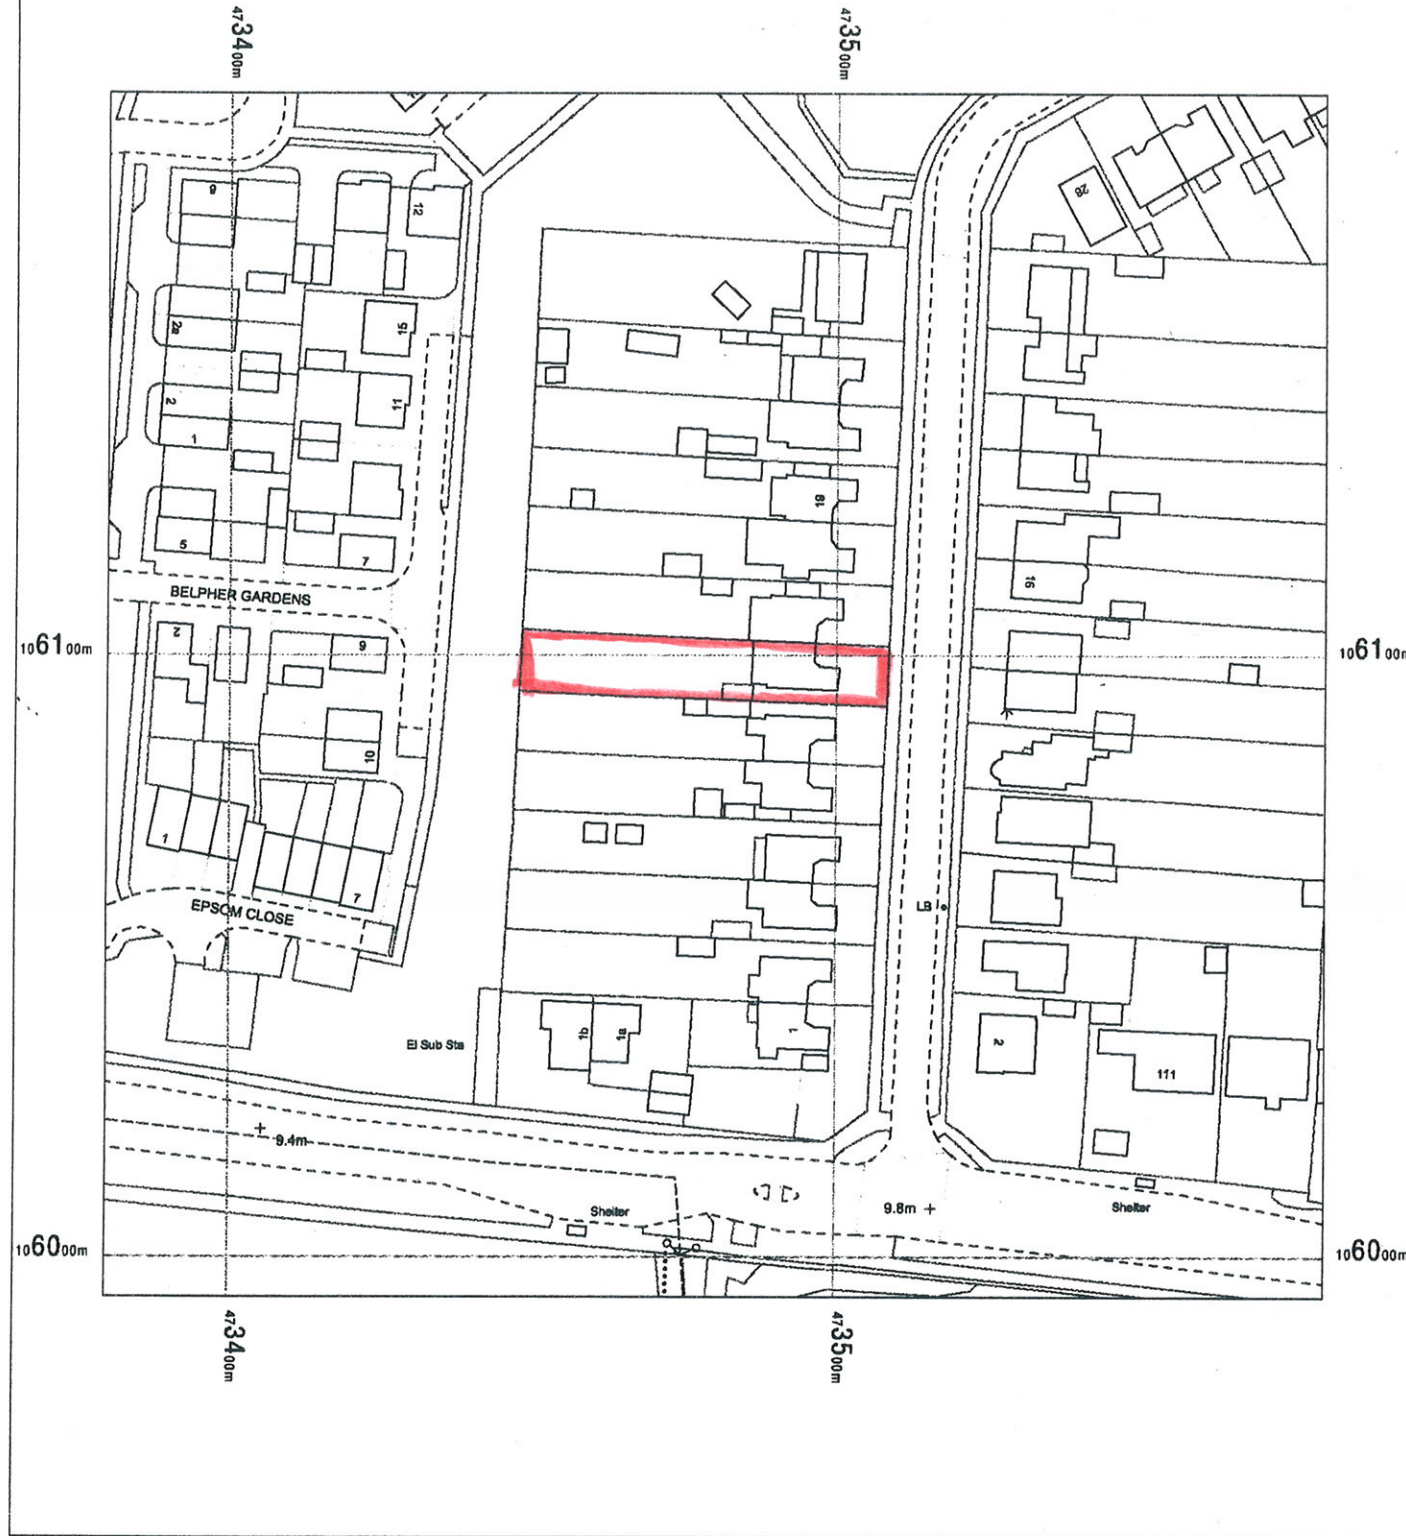

SITE/LOCATION PLAN

13 Selangor Avenue,
Emsworth, Hampshire,
PO10 7LR

OS MasterMap 1250/2500/10000 scale
Friday, August 23, 2024, ID: LAT-01181696
www.latitudemaps.co.uk

1:1250 scale print at A4, Centre: 473480 E, 106093 N

©Crown Copyright Ordnance Survey. Licence no.
AC0000806982



13 Selangor Avenue,
Emsworth, Hampshire,
PO10 7LR

OS MasterMap 1250/2500/10000 scale
Friday, August 23, 2024, ID: LAT-01181695
www.latitudemaps.co.uk

1:500 scale print at A4, Centre: 473482 E, 106098 N

©Crown Copyright Ordnance Survey. Licence no.
AC0000806982

