


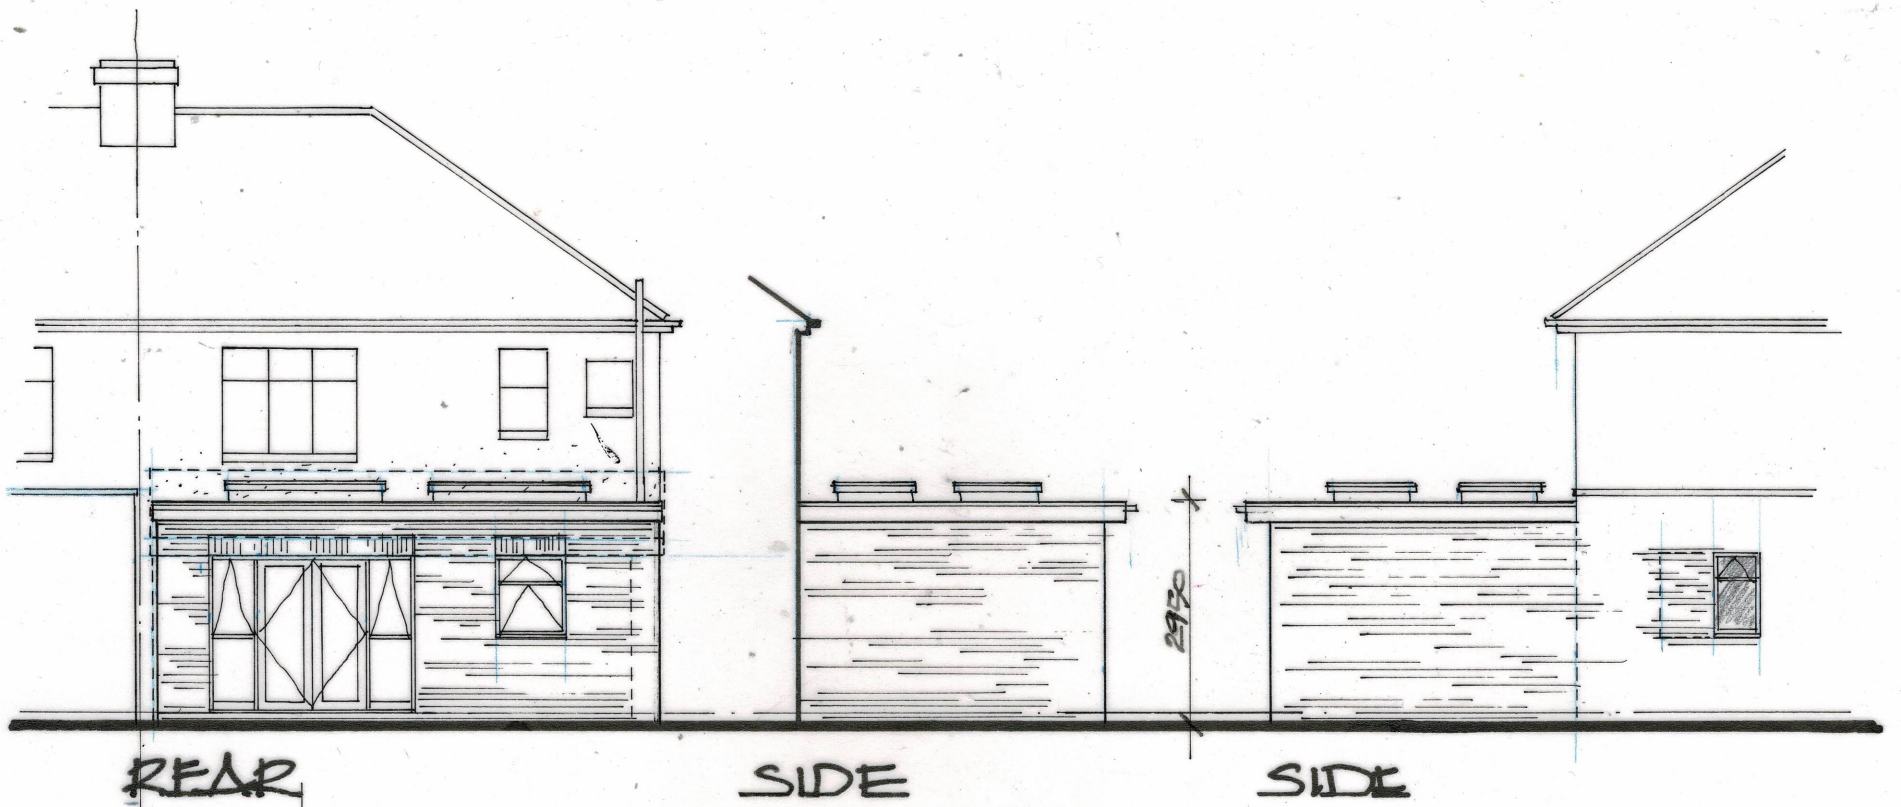


garage

NEW GATE

6600

EXIST. STRUCTURE TO
BE DEMOLISHED
SHOWN HATCHED

4040

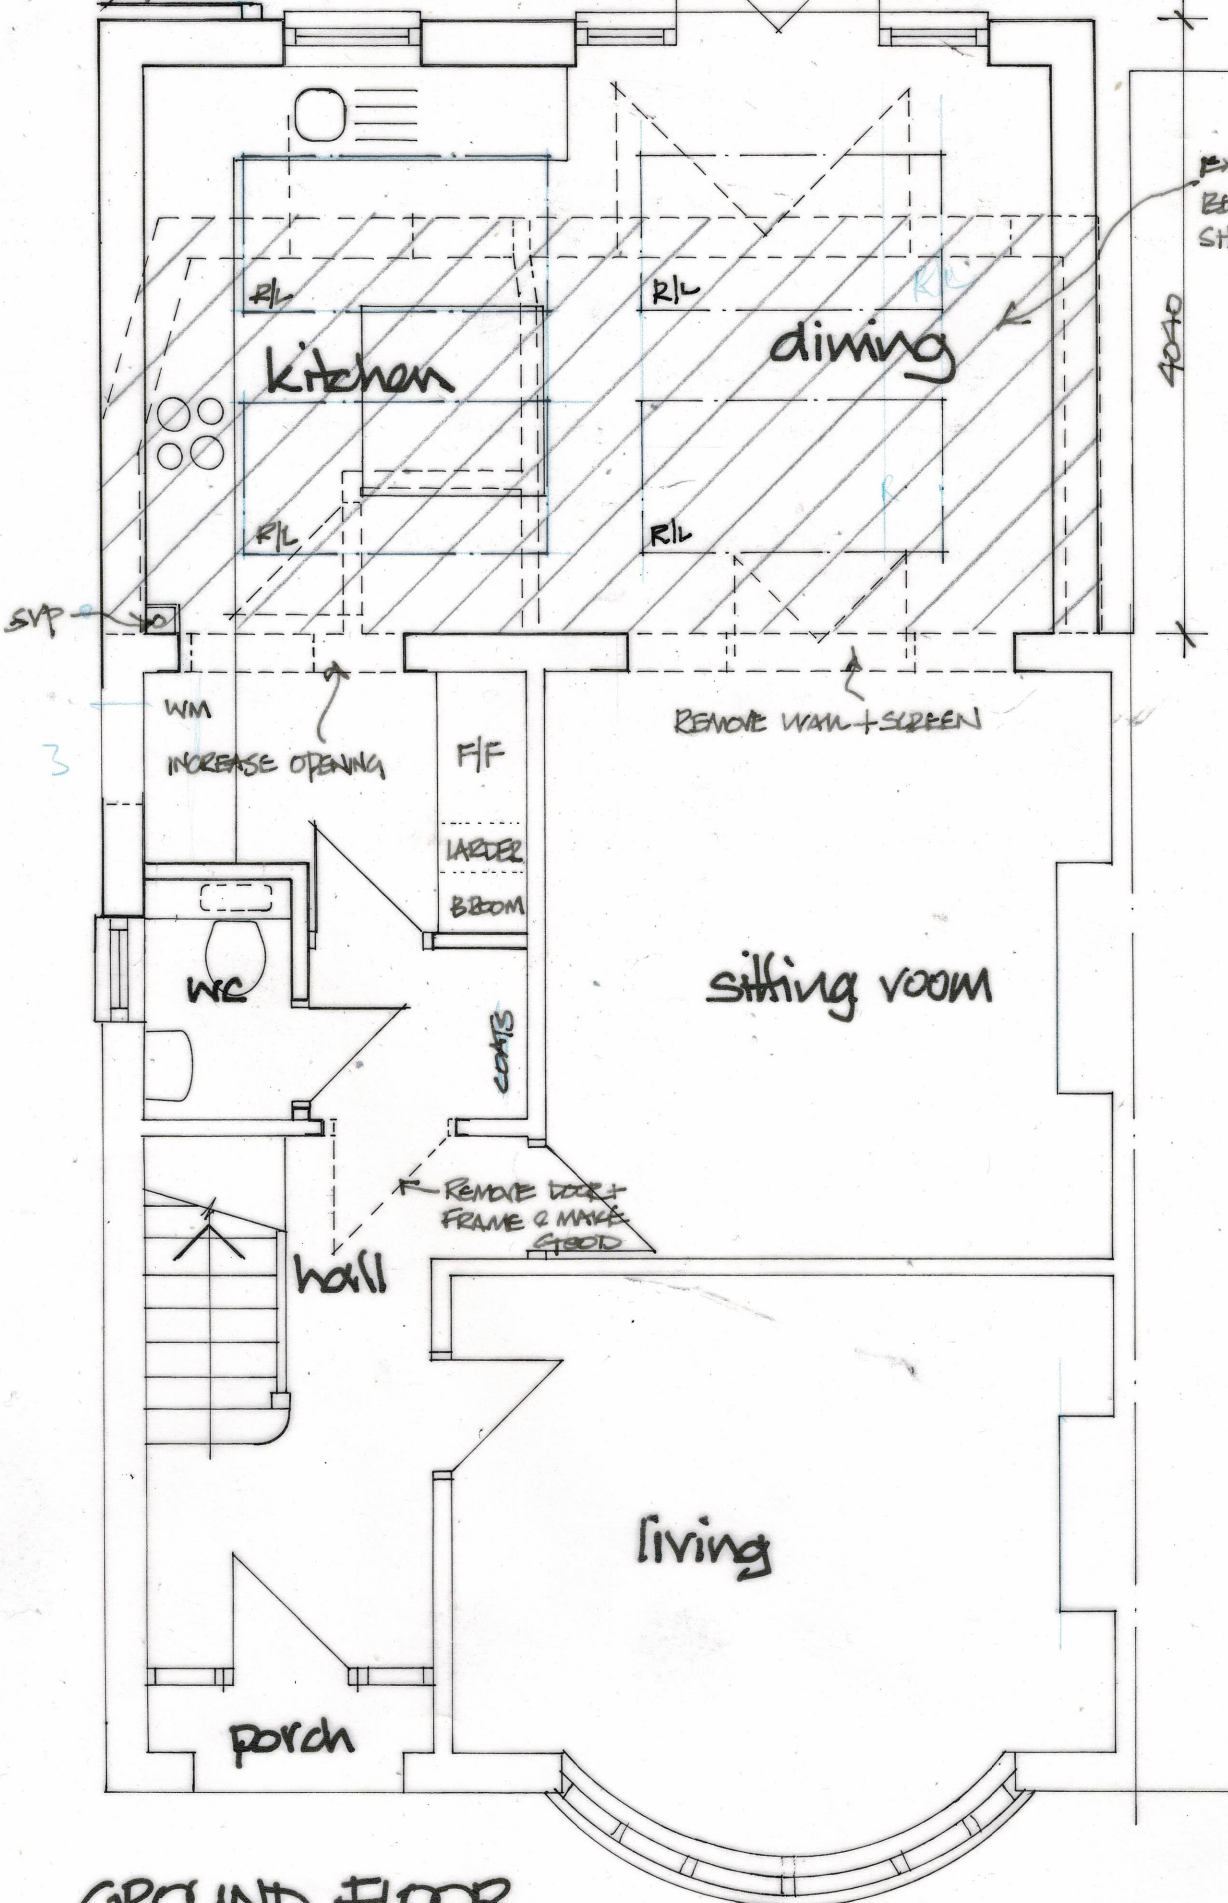

GROUND FLOOR

DEREK TREAGUS ASSOCIATES ARCHITECTURAL SERVICES Tel: 07956 624094 Email: derek.treagus@gmail.com			
Project	REAR EXTENSION AT 217 LONDON ROAD, WATERLOOVILLE, HAMPSHIRE.		
Client	Mr & Mrs R Damerell		
Subject	Planning Drawing Proposed Details		
Date:	Sept 2024	Scale:	1:50, 1:100
Rev:		Drg. No.	24/407/02
- Copyright reserved. - All dimensions are to be site confirmed and should not be scaled unless for Planning purposes. - Verify all queries with the office.			