
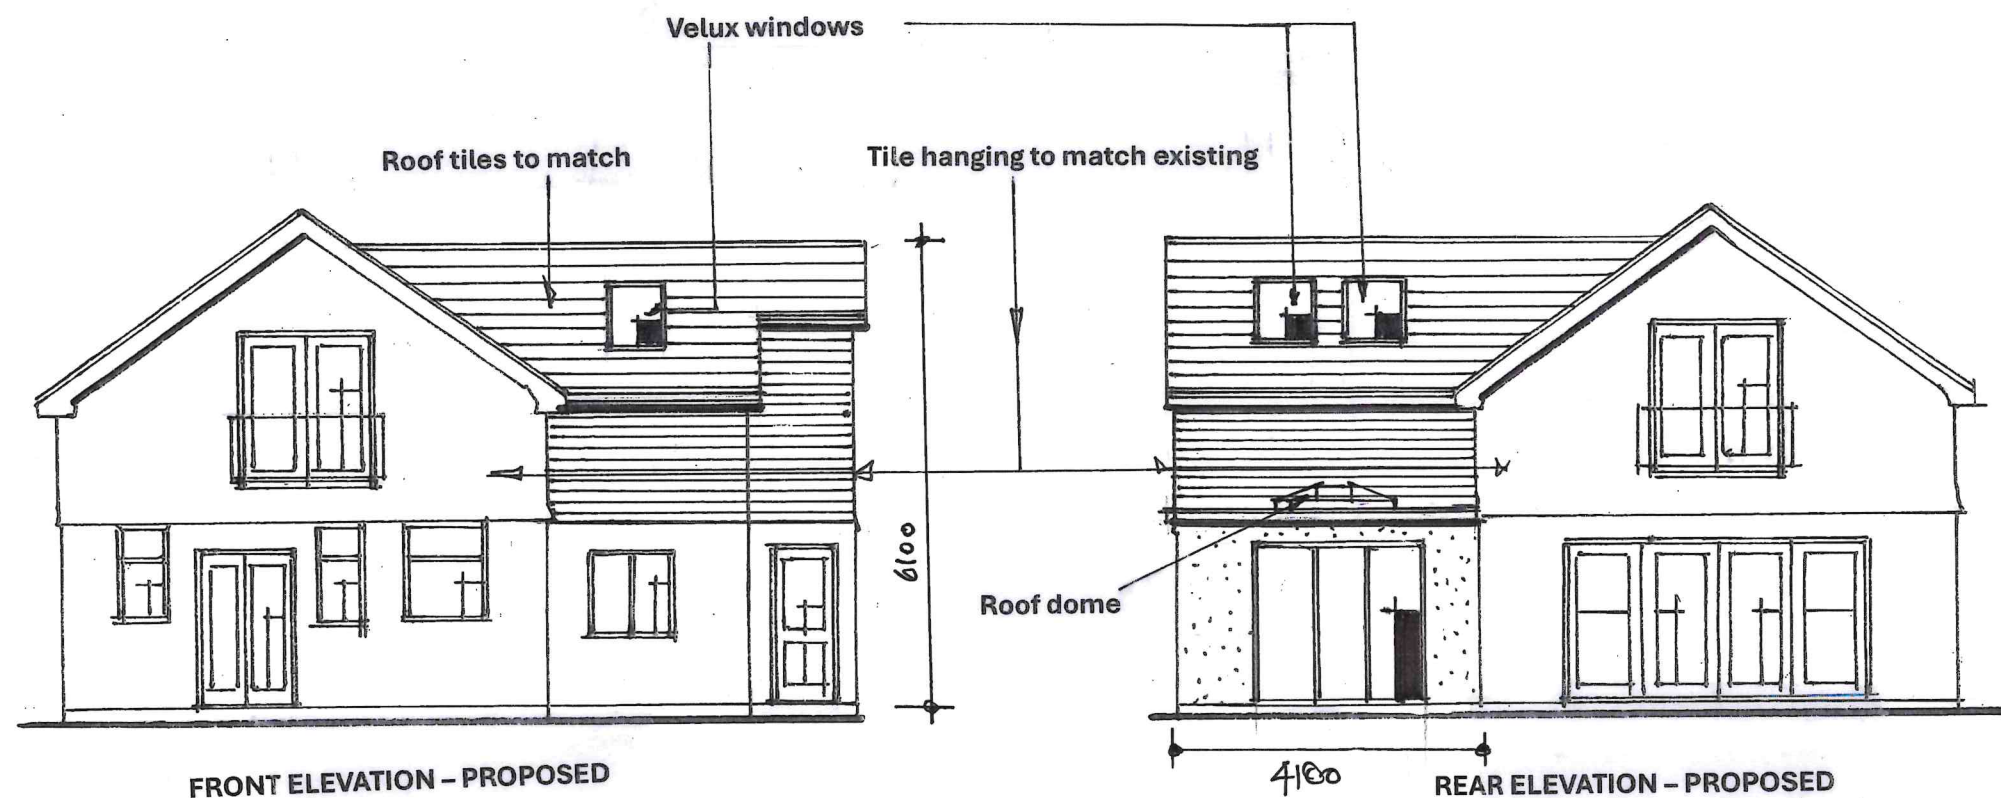


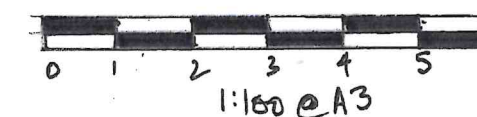

Title:
PROPOSED TWO STOREY
EXTENSION
AT
6 NORTH CRESCENT
HAYLING ISLAND

Drwg.no SS/P/05 "A"

scale: 1:100

date: June '24