
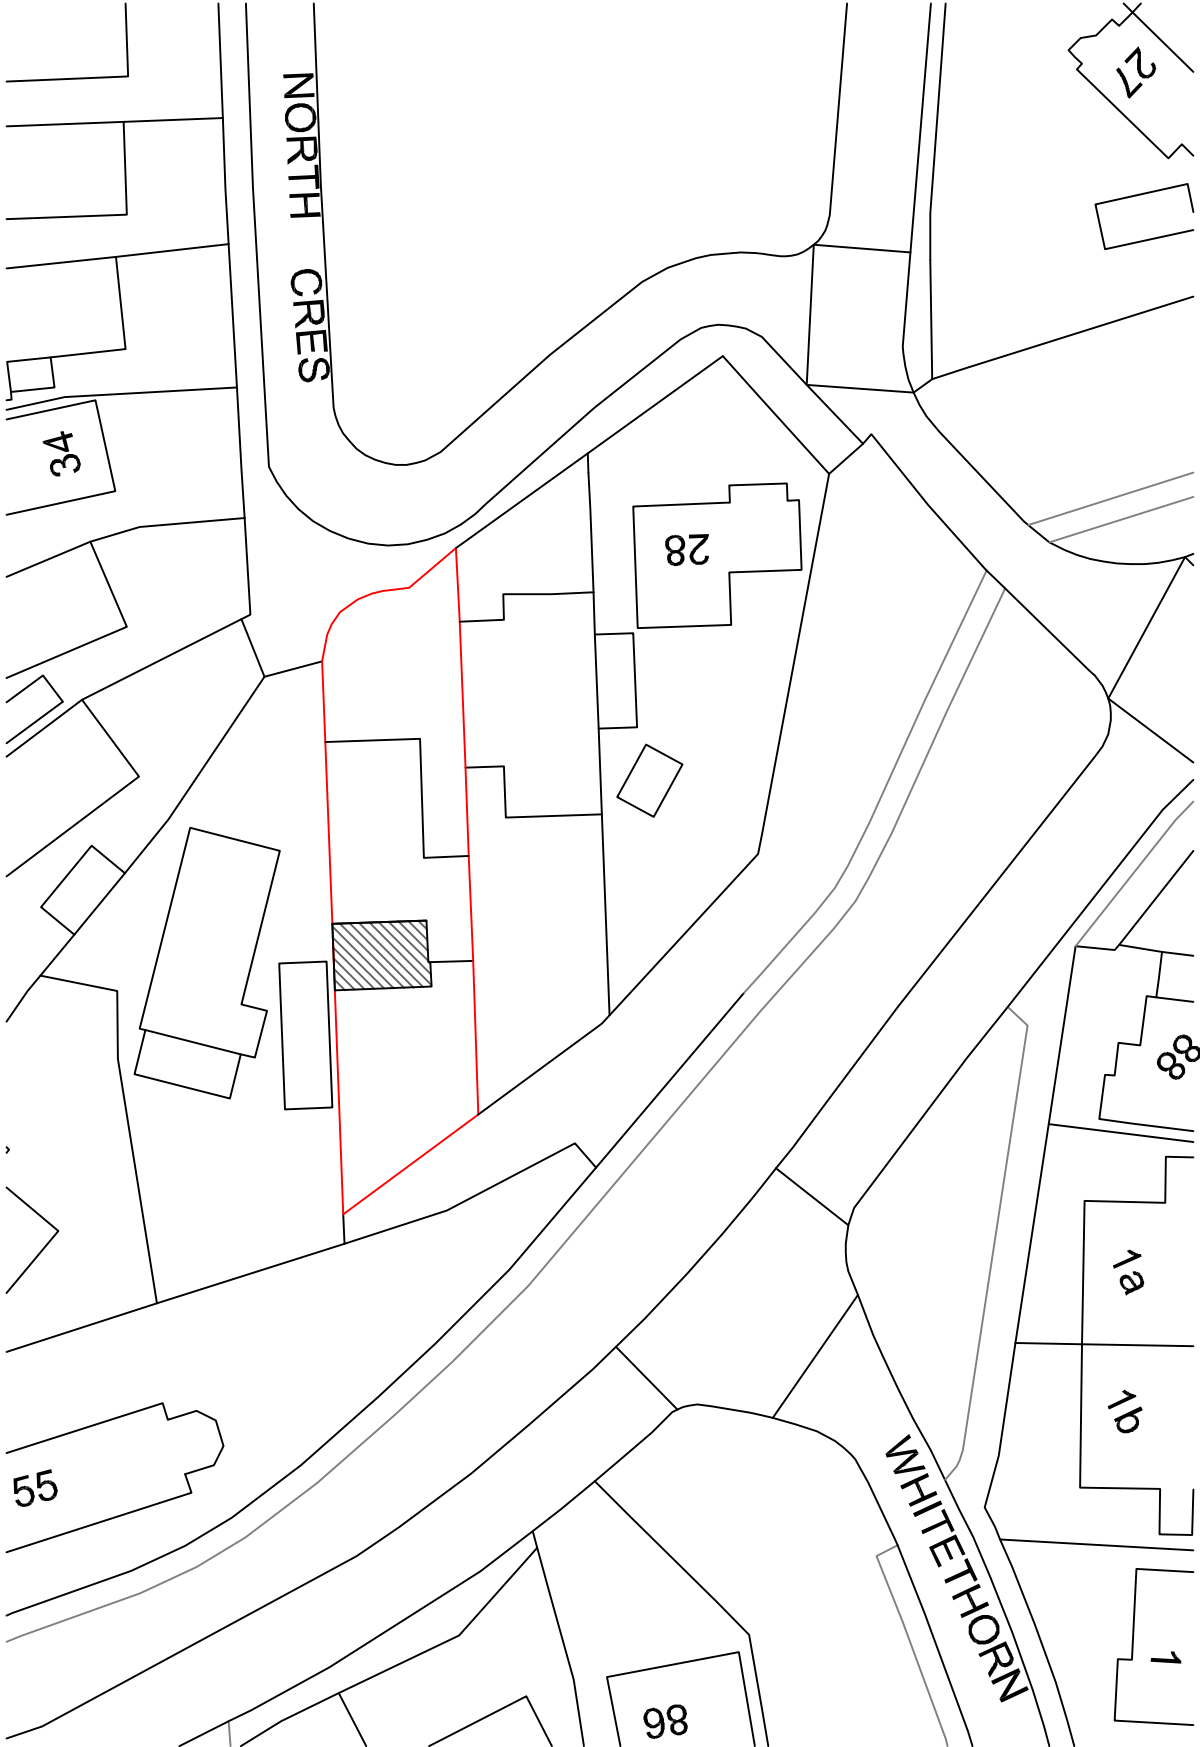
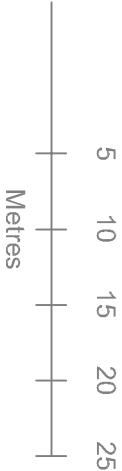


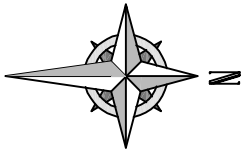

Your Home Plans Ltd Chichester Enterprise Centre, Terminus Road, Chichester, PO19 8FY 01243 908064 info@yourhomeplans.co.uk		30 North Crescent Haying Island Hampshire PO11 9LR	
Block Plan			
Project Number: 30NOR-24		Drawing No: B01	
Date: 17th August 2024			
Drawn By: Your Home Plans Ltd			
Checked By: JEG		Scale: 1:500 A3	