


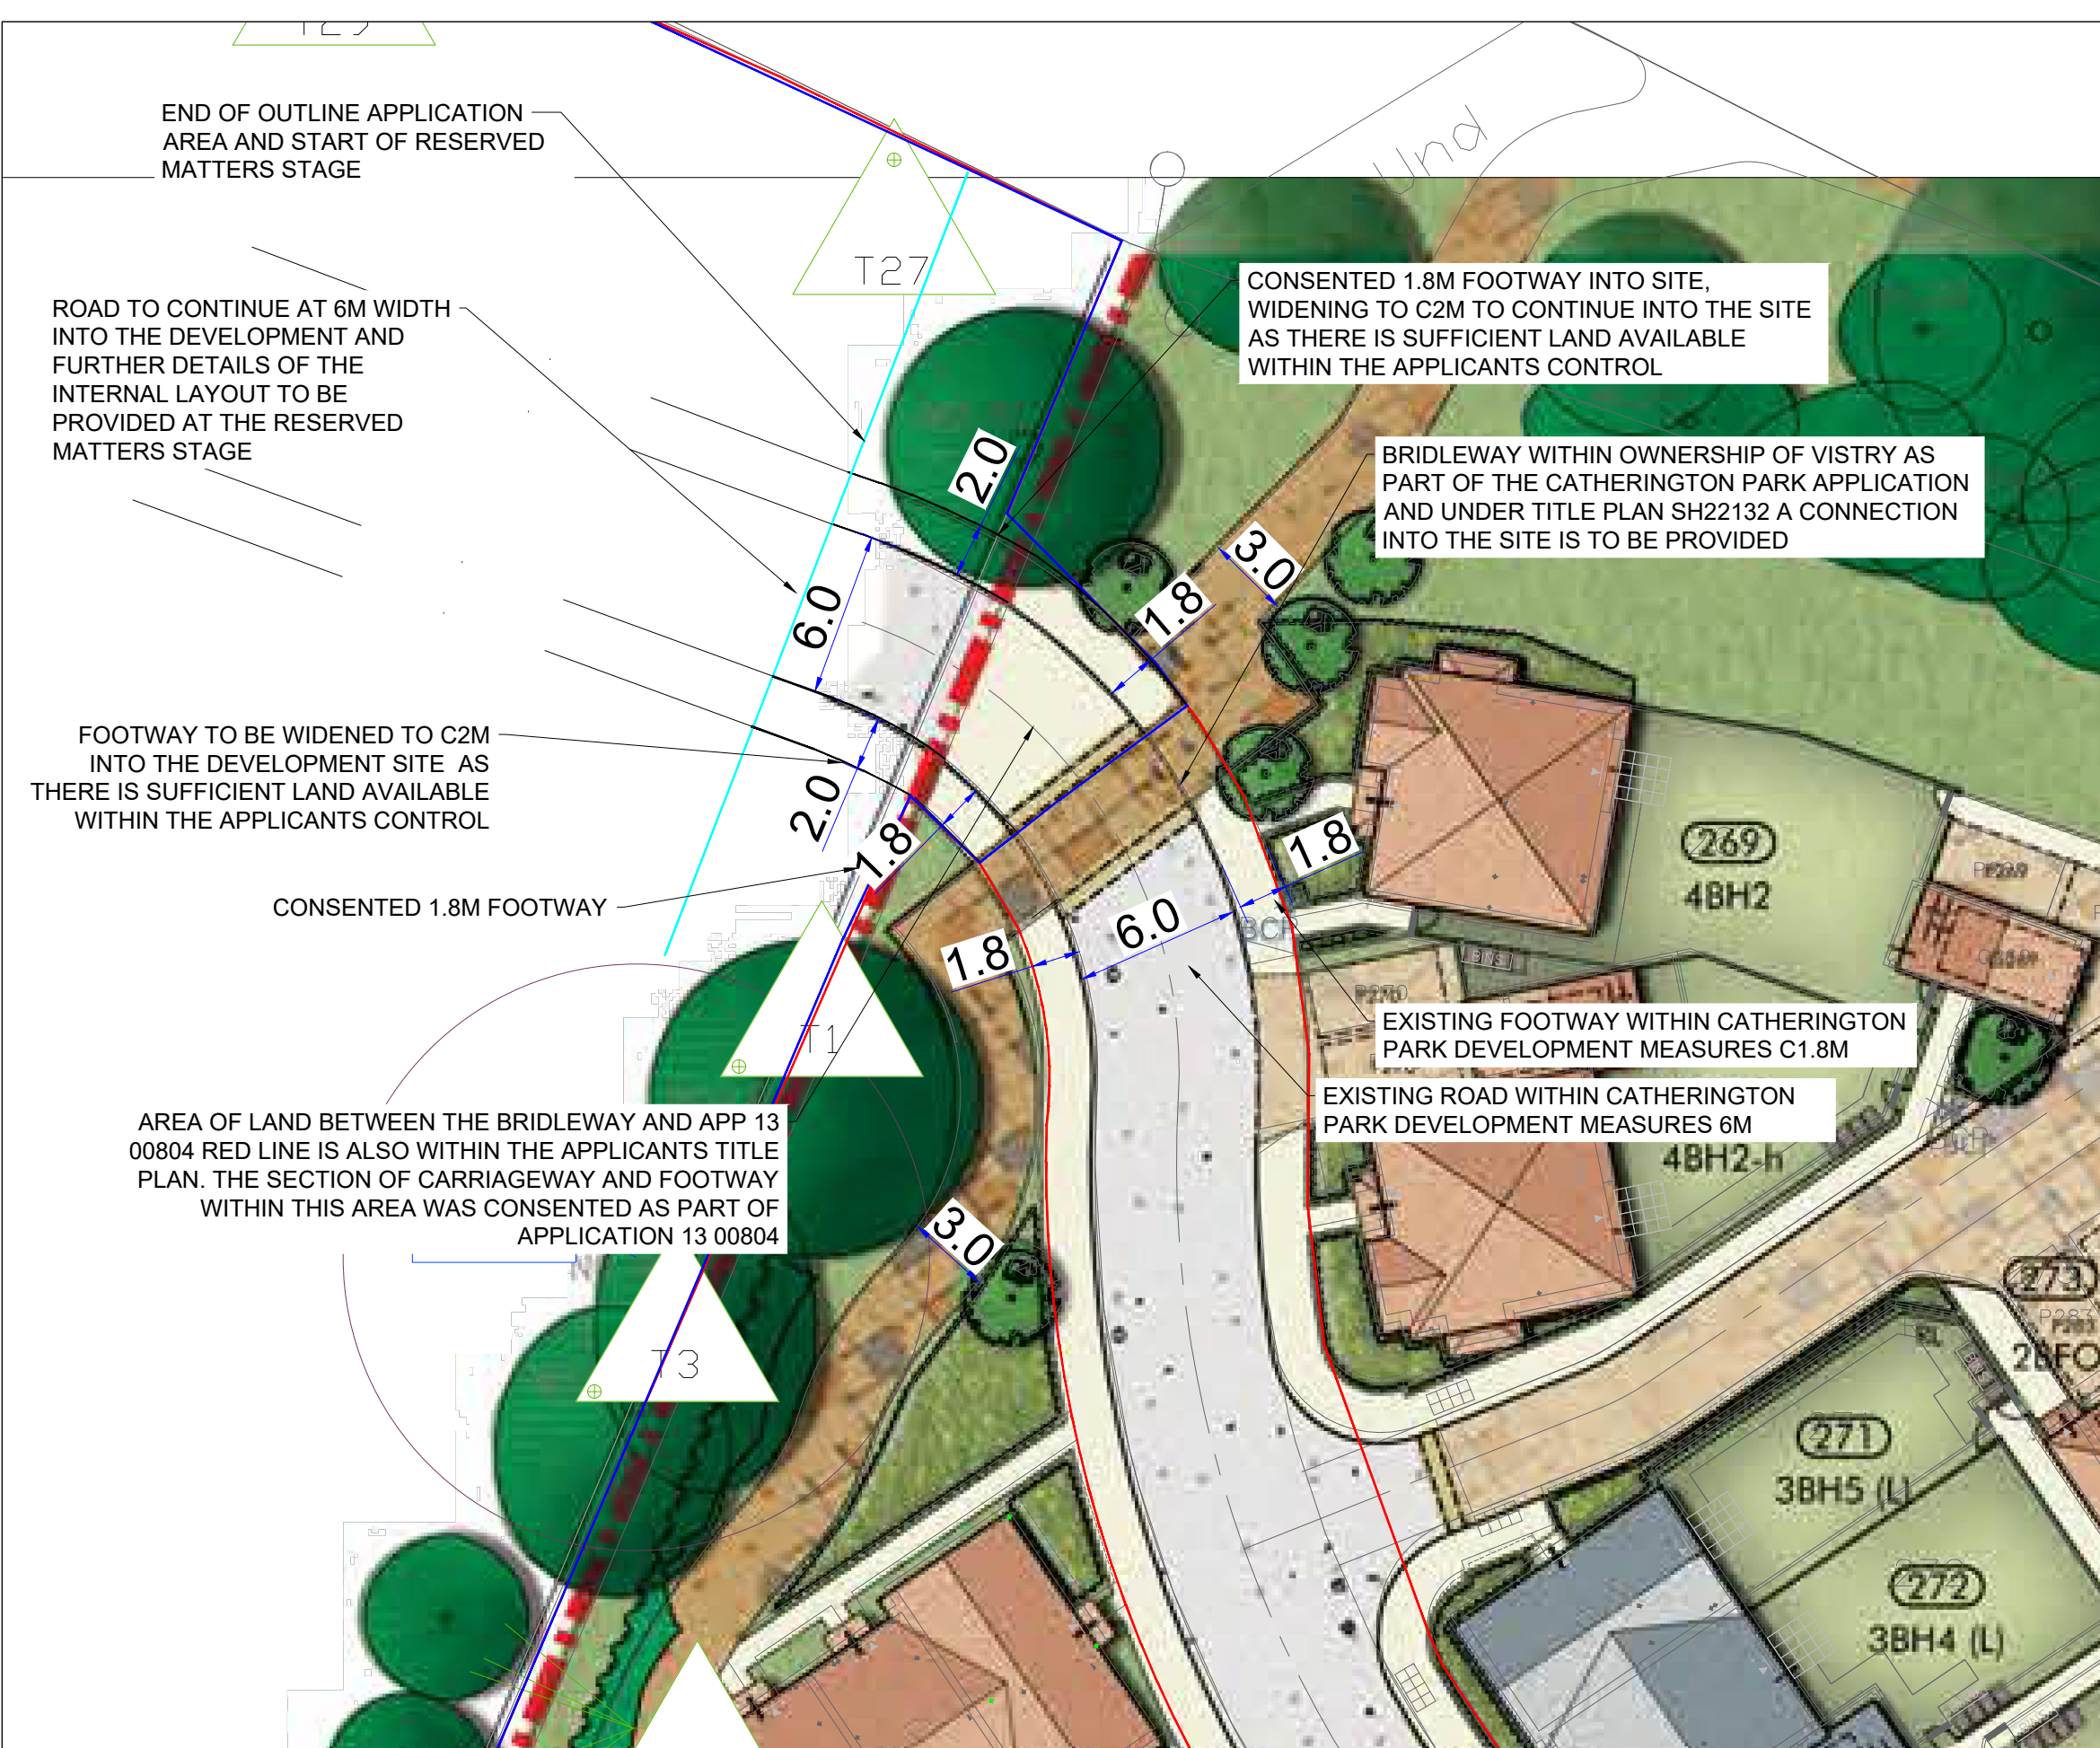

The drawings, information and data recorded in this document ("the information") is the property of Paul Basham Associates. This document and the information are solely for the use of the authorised recipient and this document may not be used, copied or reproduced in whole or part for any purposes other than which it was supplied by Paul Basham Associates. Paul Basham Associates makes no representation, undertakes no duty and accepts no responsibilities to any third party who may use or rely upon this document or the information.

GENERAL NOTES

1. THIS DRAWING IS INTENDED TO BE READ IN CONJUNCTION WITH ALL RELEVANT ARCHITECTS, ENGINEERS, SERVICES AND SPECIALIST DRAWINGS, DETAILS AND SPECIFICATIONS.
2. ANY VARIATIONS OR DISCREPANCIES BETWEEN THESE DRAWINGS IN TERMS OF DIMENSIONS OR DETAILS SHOULD BE DRAWN TO THE ATTENTION OF THE ARCHITECT AND/OR THE ENGINEER FOR CLARIFICATION.
3. ALL FIGURED DIMENSIONS TO BE TAKEN IN PREFERENCE TO SCALED DIMENSIONS. DO NOT SCALE THIS DRAWING.
4. PAUL BASHAM ASSOCIATES ACCEPTS NO RESPONSIBILITY FOR THE ACCURACY OF BACKGROUND INFORMATION PRODUCED BY THIRD PARTIES – THIS MUST BE TREATED AS INDICATIVE ONLY.
5. THIS DRAWING SHOULD ONLY BE USED FOR CONSTRUCTION IF THE PROJECT PHASE IN THE TITLE FRAME BELOW IS SHOWN AS "CONSTRUCTION". PAUL BASHAM ASSOCIATES TAKE NO RESPONSIBILITY FOR CONSTRUCTION WORKS UNDERTAKEN TO DRAWINGS WHICH ARE NOT MARKED UNDER THIS PHASE.
6. TITLE PLAN SH22132 - POINT 3.1.5.3 ENTRY STATES "TO CONNECT TO THE ESTATE ROADS IN ACCORDANCE WITH THE RIGHTS IN CLAUSE 3.1.3 AND TO REPAIR/REPLACE/RENEW SUCH CONNECTION.
7. THE PROPOSED ACCESS CONNECTION TO THE PROPOSED DEVELOPMENT SITE BENEFITS FROM A CONSISTENT POINT OF ACCESS AS PART OF APPLICATION APP 13 00804 NORTH OF THE EXISTING BRIDLEWAY.

- KEY
- RED LINE BOUNDARY
 - TITLE PLAN BOUNDARY
 - START OF RESERVED MATTERS STAGE

APP13 00804 - DISCHARGE OF CONDITIONS MASTERPLAN



PRELIMINARY

DRAWING/DESIGN IS STILL 'IN DEVELOPMENT'
YOU ARE ADVISED TO MAKE DUE ALLOWANCE

P04	DRAWING TITLE	07.02.25	CID	MDS
P03	UPDATED NOTES	05.02.25	CID	KCH
P02	CONSISTENT ACCESS DESIGN	04.02.25	CID	KCH
P01	FIRST ISSUE	31.01.25	CID	MDS
Rev	Description	Date	By	App'd
	Date Created	Drawn By	Approved By	Suitability Code
	31.01.25	CID	MDS	-
	PBA Project Number	Scale	(AT A3)	
	167.0006	1:250		
	PBA Drawing No:	167.0006-0031		Revision
				P04

Project Name	LAND NORTH OF WOODCROFT FARM, HORNDEAN
Project Phase	PRELIMINARY

Title	ACCESS DESIGN EASTERN PARCEL - FINAL DESIGN
-------	---



Paul Basham Associates Ltd
The Bothy, Cams Hall Estate, Fareham, PO16 8UT
01329 711 000
info@paulbashamassociates.com www.paulbashamassociates.com

Client

