


Suggested Eaves & Lantern Upstand Insulation Continuity Details

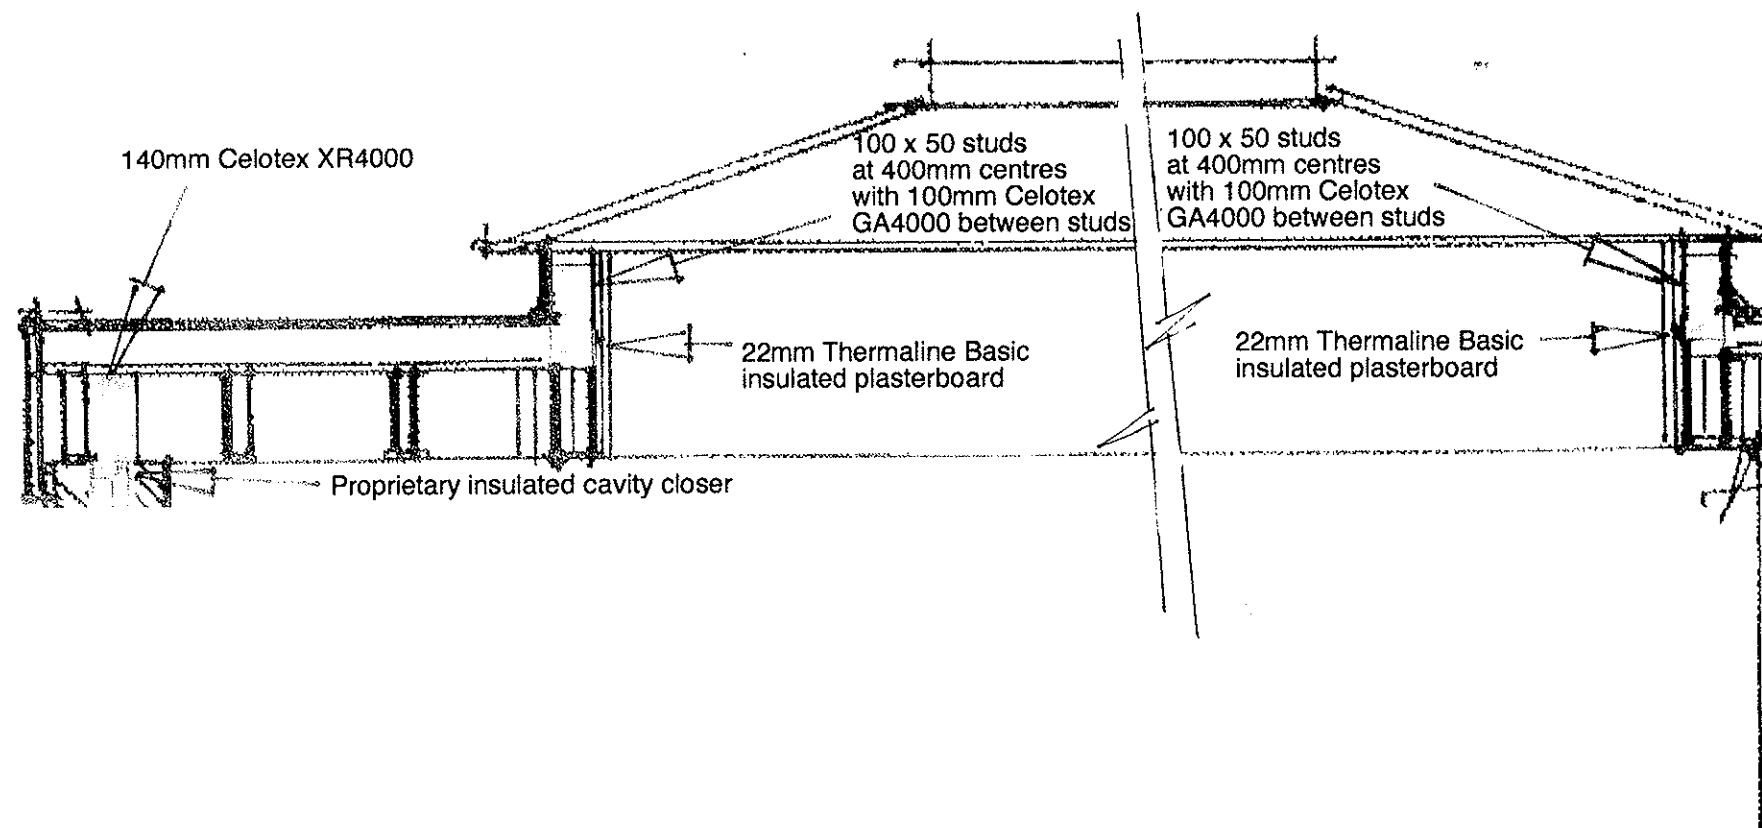

**SINGLE STOREY REAR ADDITION & ALTS
13, SELANGOR AVENUE, EMSWORTH, HANTS.
FOR MR J. PHILLIPS.**

NOT TO SCALE