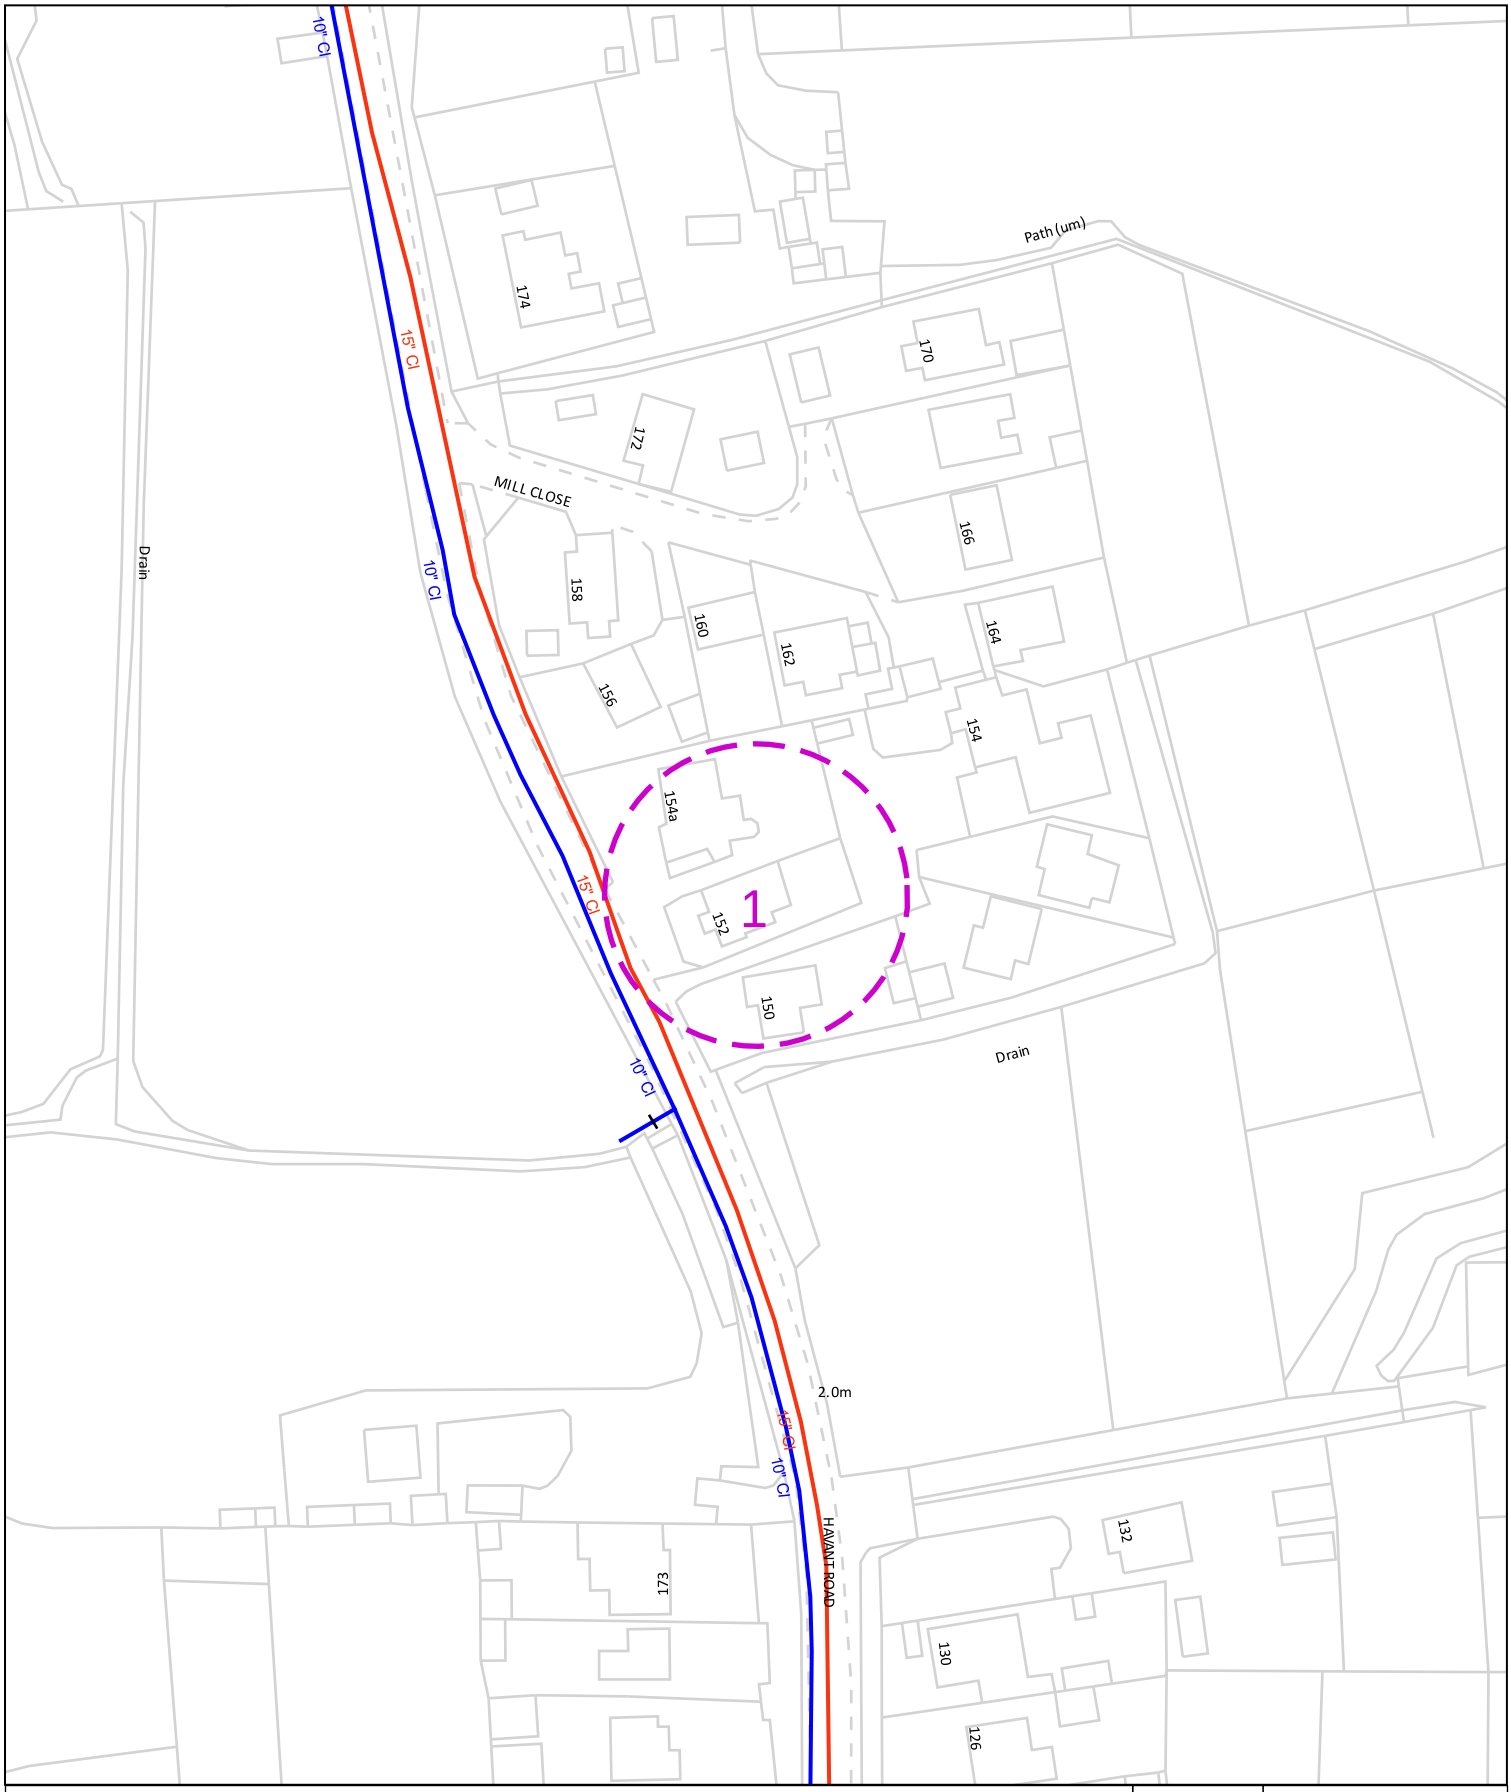

0 50m Dig Sites Area: Line: Measurements scaled from this plan may not match measurements between the same points on the ground.

Date Requested: 17/12/2024
Job Reference: 35740318
Site Location: 471883 102751
Requested by: Mr Alex Robinson

Your Scheme/Reference:
APP/24/00993

Scale: 1:1250 (When plotted at A4)

Distribution Mains
Communication Pipe
Fire Main
Private Mains
Raw Water Main
Trunk Main
Abandoned Mains
Cable
Company Washout Hydrant (Single)
Company Washout Hydrant (Offset)
Fire Brigade Hydrant (Single)
Fire Brigade Washout Hydrant
Fire Brigade Hydrant (Offset)
Reflux Valve
Air Valve
Open Valve
Closed Valve
Capped End
Stop Cock
Butterfly Valve
Pressure Flow Valve
Meter
New Appointments & Variations
Assets within shaded area please contact: Leep Utilities
Email: water@leeputilities.co.uk
Tel: 0345 122 6780

The information supplied is given in good faith as a guide to locating underground apparatus. Its accuracy cannot be guaranteed, nor does it include comprehensive information about the existence or location of service pipes or cables to individual premises. The responsibility for locating and avoiding damage to apparatus on site shall be that of the person proposing to excavate in the street who shall be liable to the apparatus owner and any third party who may be affected in any way for any loss or damage caused by their failure to do so.

Portsmouth Water

Registered Office
P.O. BOX NO. 8, West Street, Havant,
Hampshire. PO9 1LG.
Registered in England No. 2536455
Telephone: (023) 9249 9888
Fax: (023) 9245 3632
Website: www.portsmouthwater.co.uk

© Crown copyright and database rights 2020. Ordnance Survey Licence Number 100018036.
Warning: PDF designed for colour print only with no page scaling. This Information is given as a guide only and its accuracy cannot be guaranteed
Plans generated by DigSAFE Pro™ software provided by LinesearchbeforeUdig.