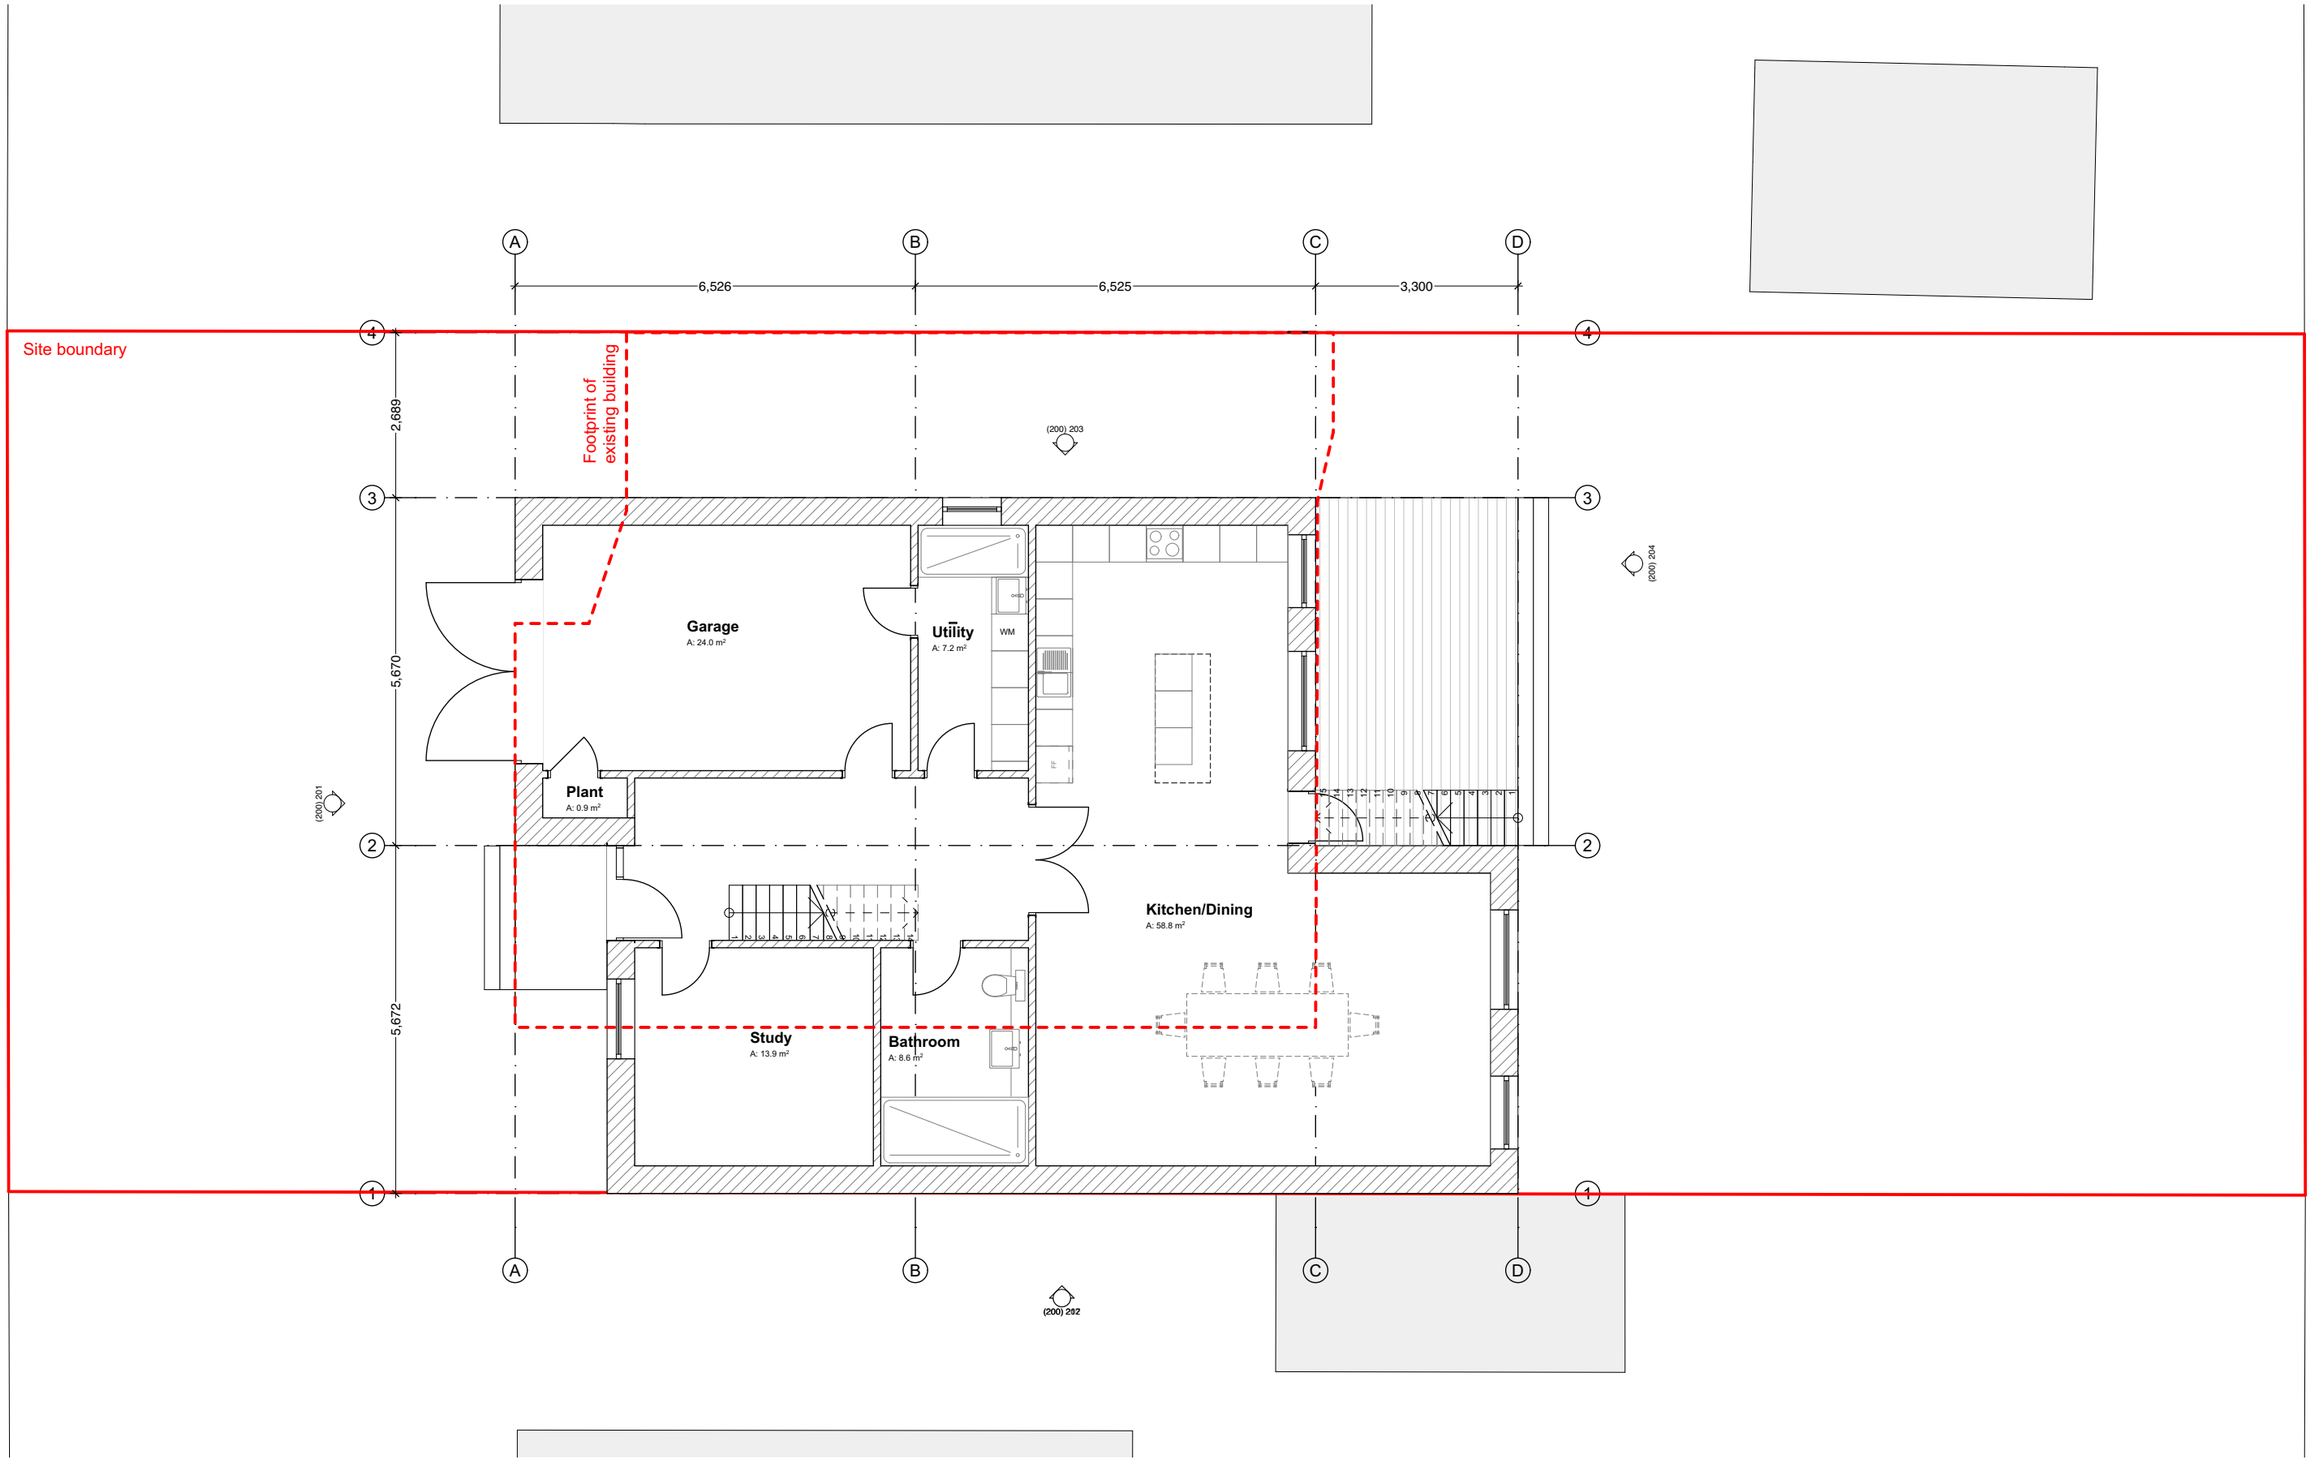

SALT ARCHITECTS

Church Hill Cottage
Itchenor Road
Chichester
PO20 7DL

www.saltarchitects.uk

DO NOT SCALE FROM THIS DRAWING EXCEPT FOR PLANNING PURPOSES

All measurements given are indicative, on site dimensions must be determined prior to the purchaser manufacture of any components. All discrepancies between indicative dimensions given and those measured on site to be brought to architect's attention.

HEALTH, SAFETY AND ENVIRONMENTAL INFORMATION BOX

Notes: This drawing is to be read in conjunction with the risk register produced for inclusion in the health and safety plan. The hazard notes are in addition to normal hazards and risks faced by a competent contractor when dealing with the type of works detailed on the drawing.

N

0m 1m 2m 5m

Revision	Issued	Issue Title
01	11/03/2024	Sketch
02	02/04/2024	Sketch
03	13/06/2024	Pre-Application
P-01	07/08/2024	Planning

Proposed Ground Floor Plan

PROJECT:
24 Treloar Road

CLIENT:
Rob Gullan

DATE:
08/08/2024

DRAWING STATUS:
Planning

SCALE:
1:100 @ A3

Project: 017

Drawing No. (100) 01

Revision: P-01