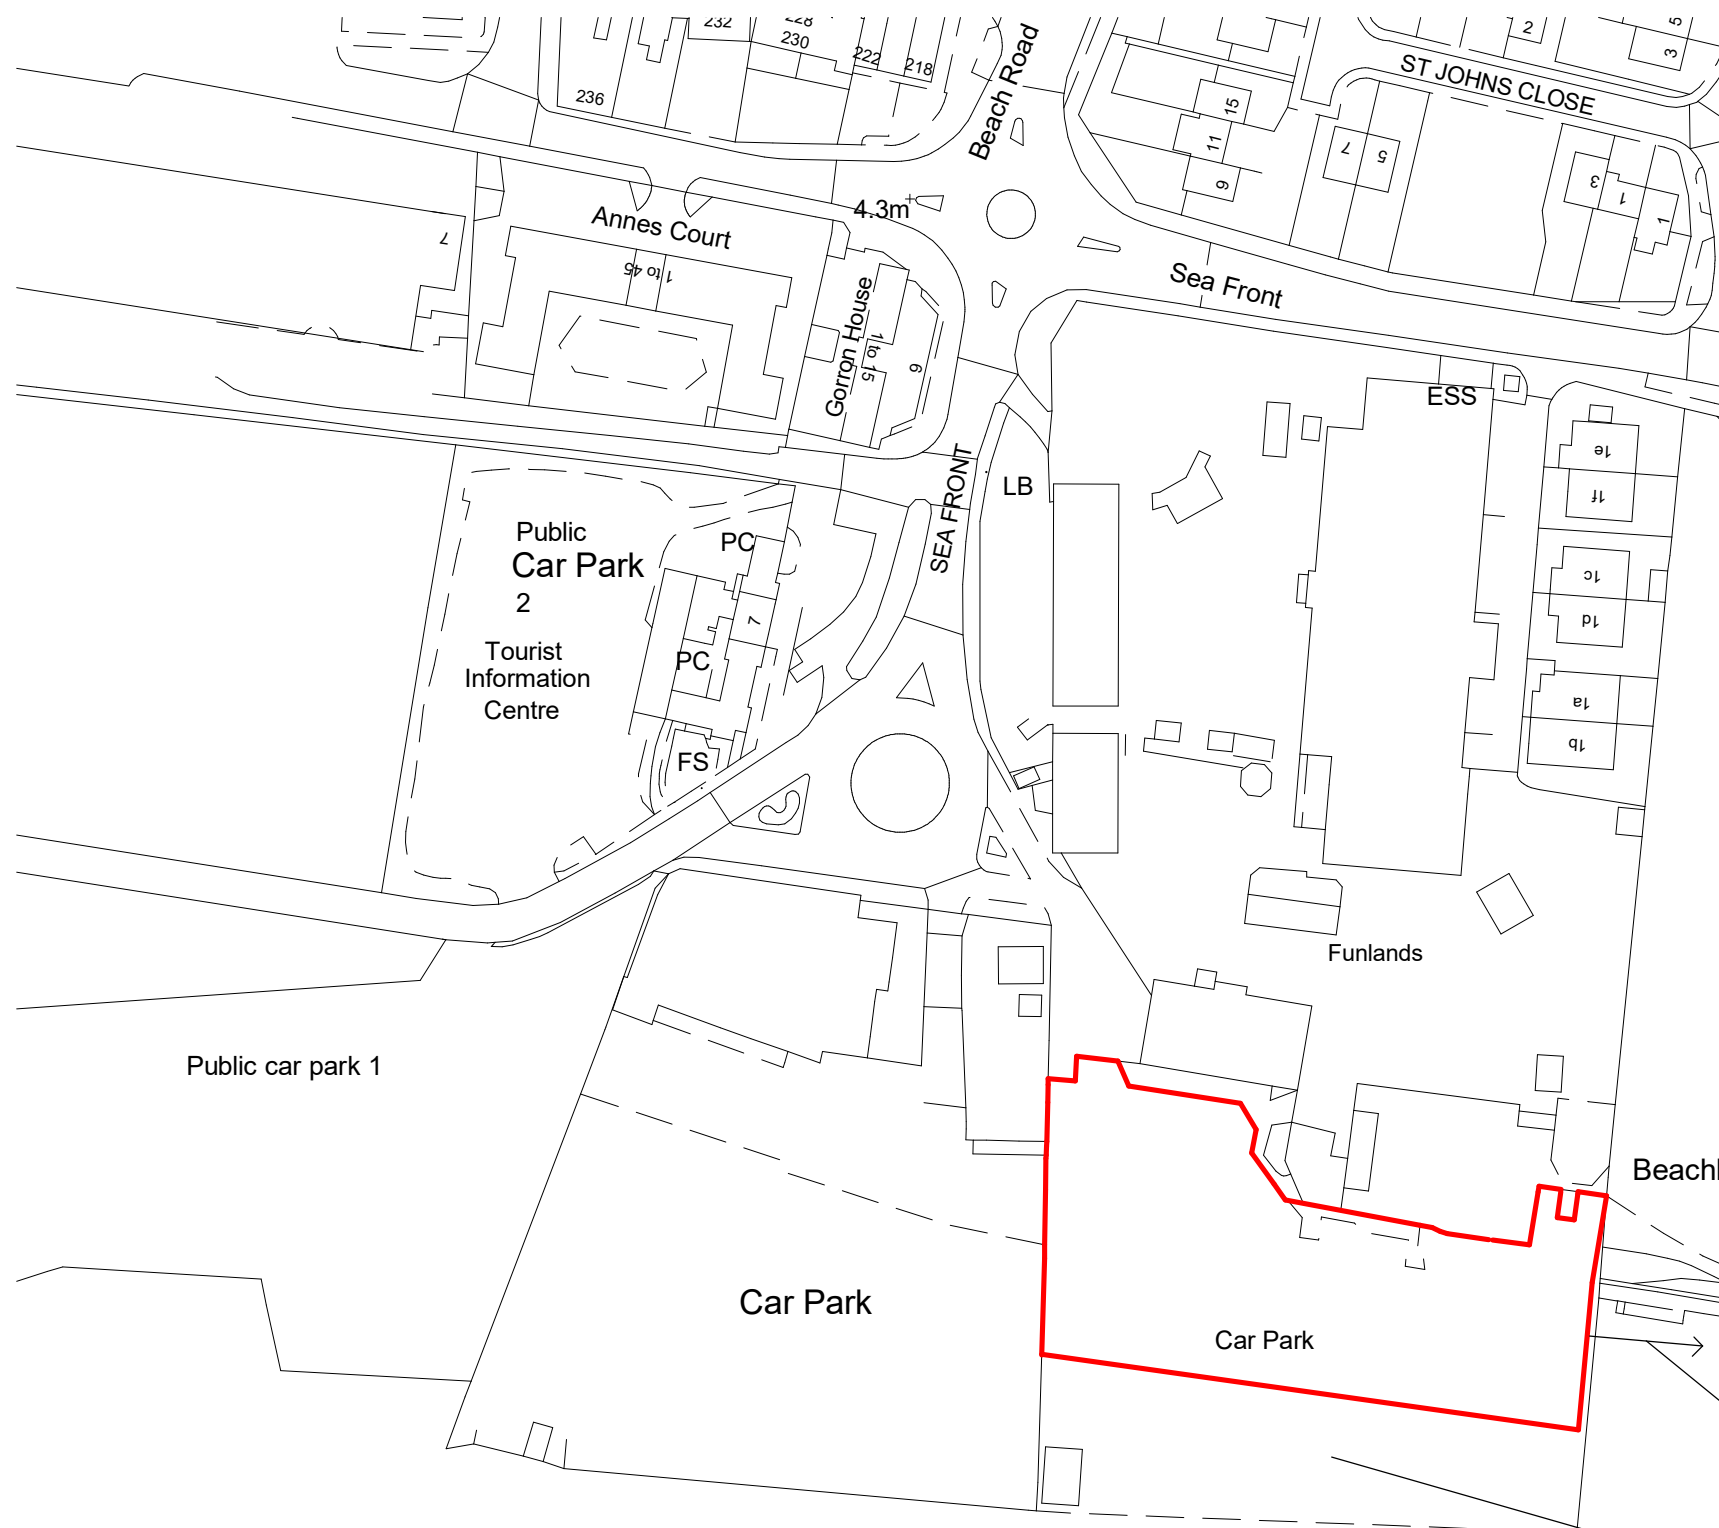


VISUAL SCALE 1:1250 @ A3

This map was purchased from emapsite.com on 11.12.2024 and is subject to the following © Crown copyright and database rights Ordnance Survey AC0000808122

Short walk to Public car park at the end of Chichester Avenue

Existing car park retained as car park for car boot sales

1 Location Plan

1 : 1250

IJ Murray Associates Ltd
www.ijma.co.uk



I J Murray Associates Ltd
200 Seafront
Hayling Island
Hampshire
PO11 9HR
Phone 07779 246915
e-mail ian@ijma.co.uk

These drawings are the property of IJ Murray Associates Ltd and should not be reproduced or used in any way without the permission of a Director of IJ Murray Associates Ltd

These drawings are for planning and, if specified, building regulation purposes only and are not for construction. All dimensions should be checked on site before work commences

Mr Marshall Hill Hayling
Fair Sea Front HI
V2

Location Plan			
Project number	Project Number	A101	1 : 1250
Date	Issue Date		
Drawn by	Author		
Paper size	A3 (Print 100% no borders)	Scale	