


SINGLE STOREY REAR ADDITION & ALTS
13, SELANGOR AVENUE, EMSWORTH, HANTS.
FOR MR J. PHILLIPS.

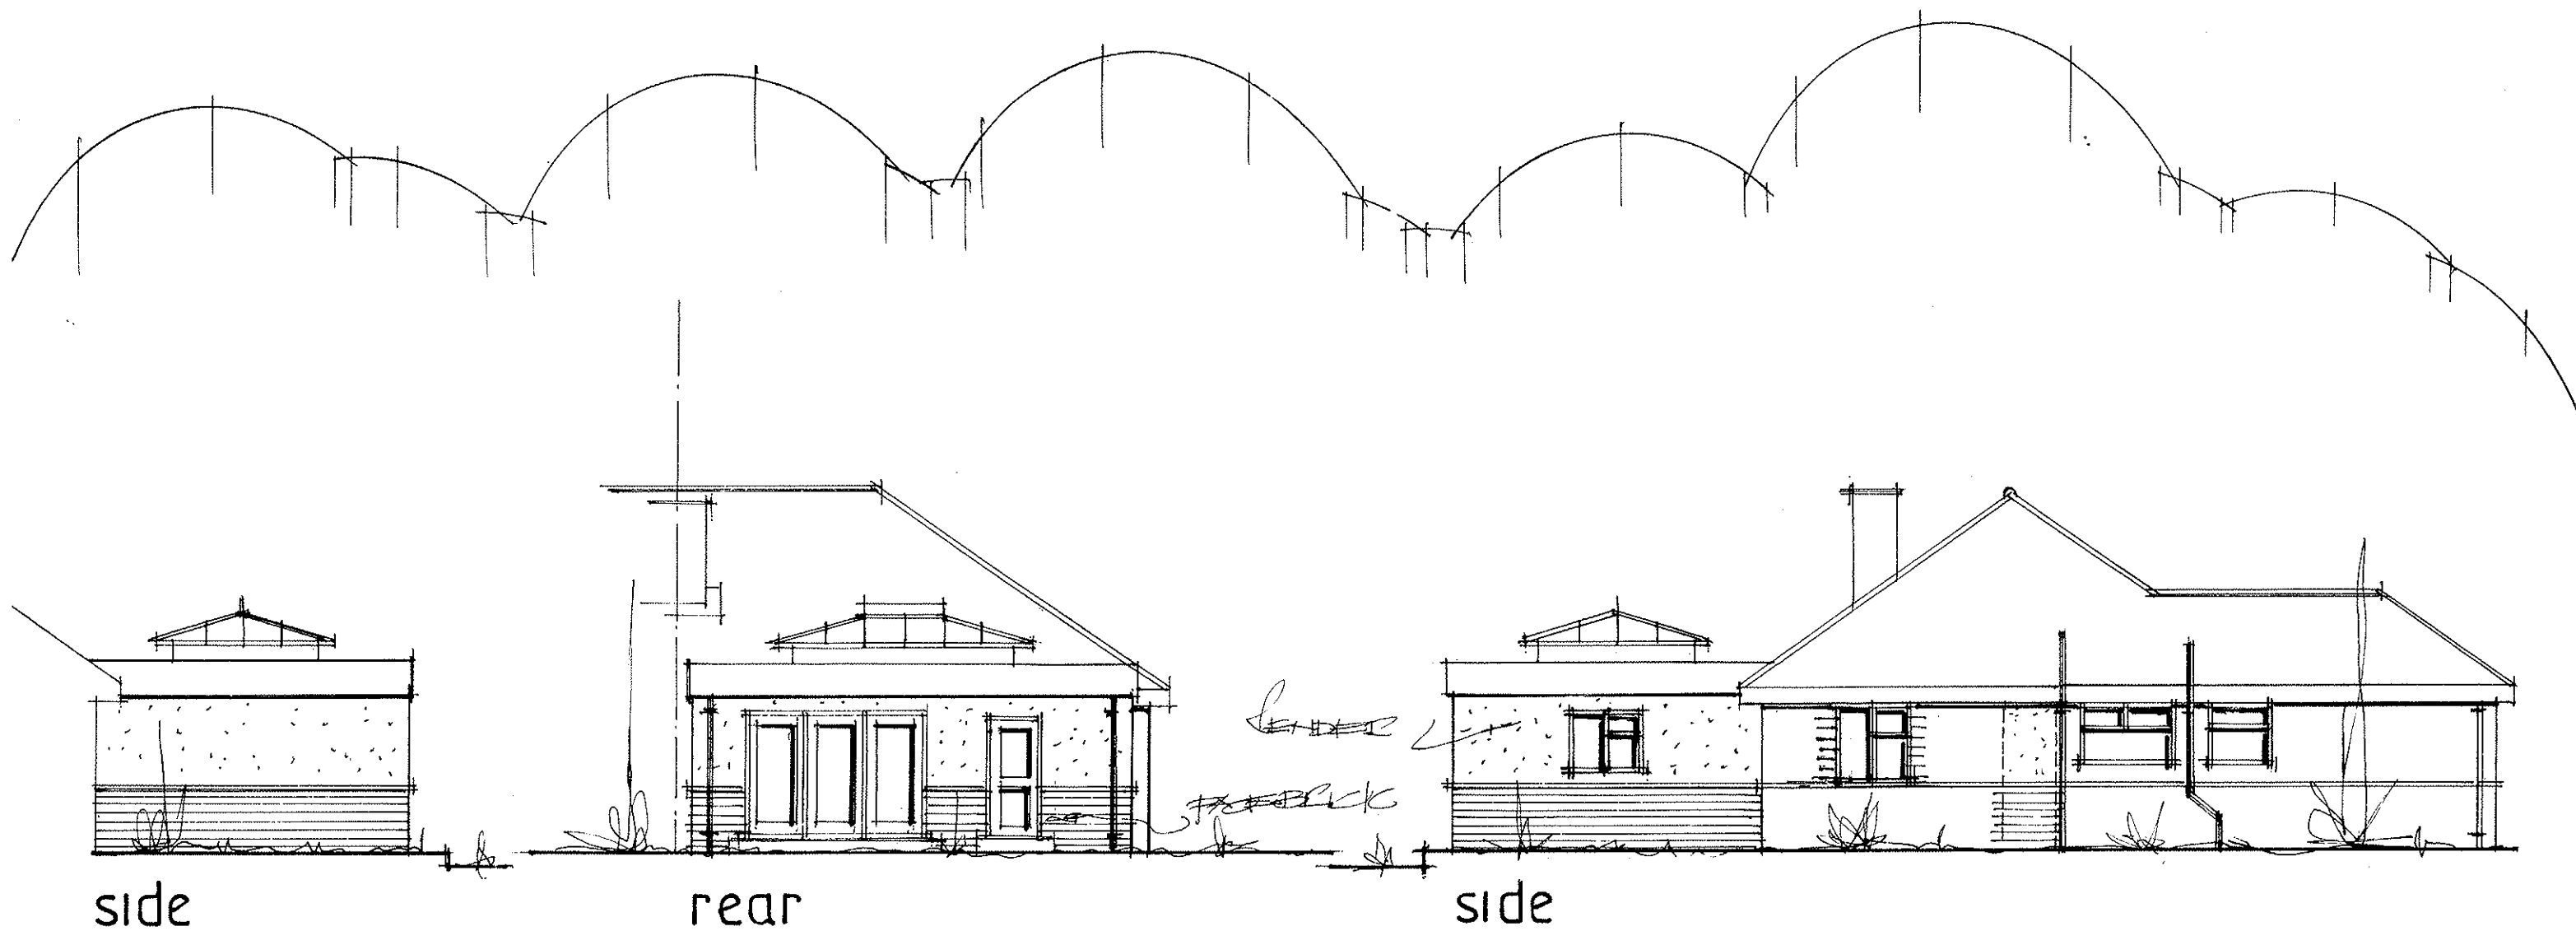

date aug 24
scale 1:100

PROPOSED ELEVATIONS

PETER J. WALKER
182 SEAFRONT, HAYLING ISLAND, HANTS
PO11 9AN
MOB: 07973327695
TEL: 02392467571