




Proposed Location Plan 1:1250 @ A3

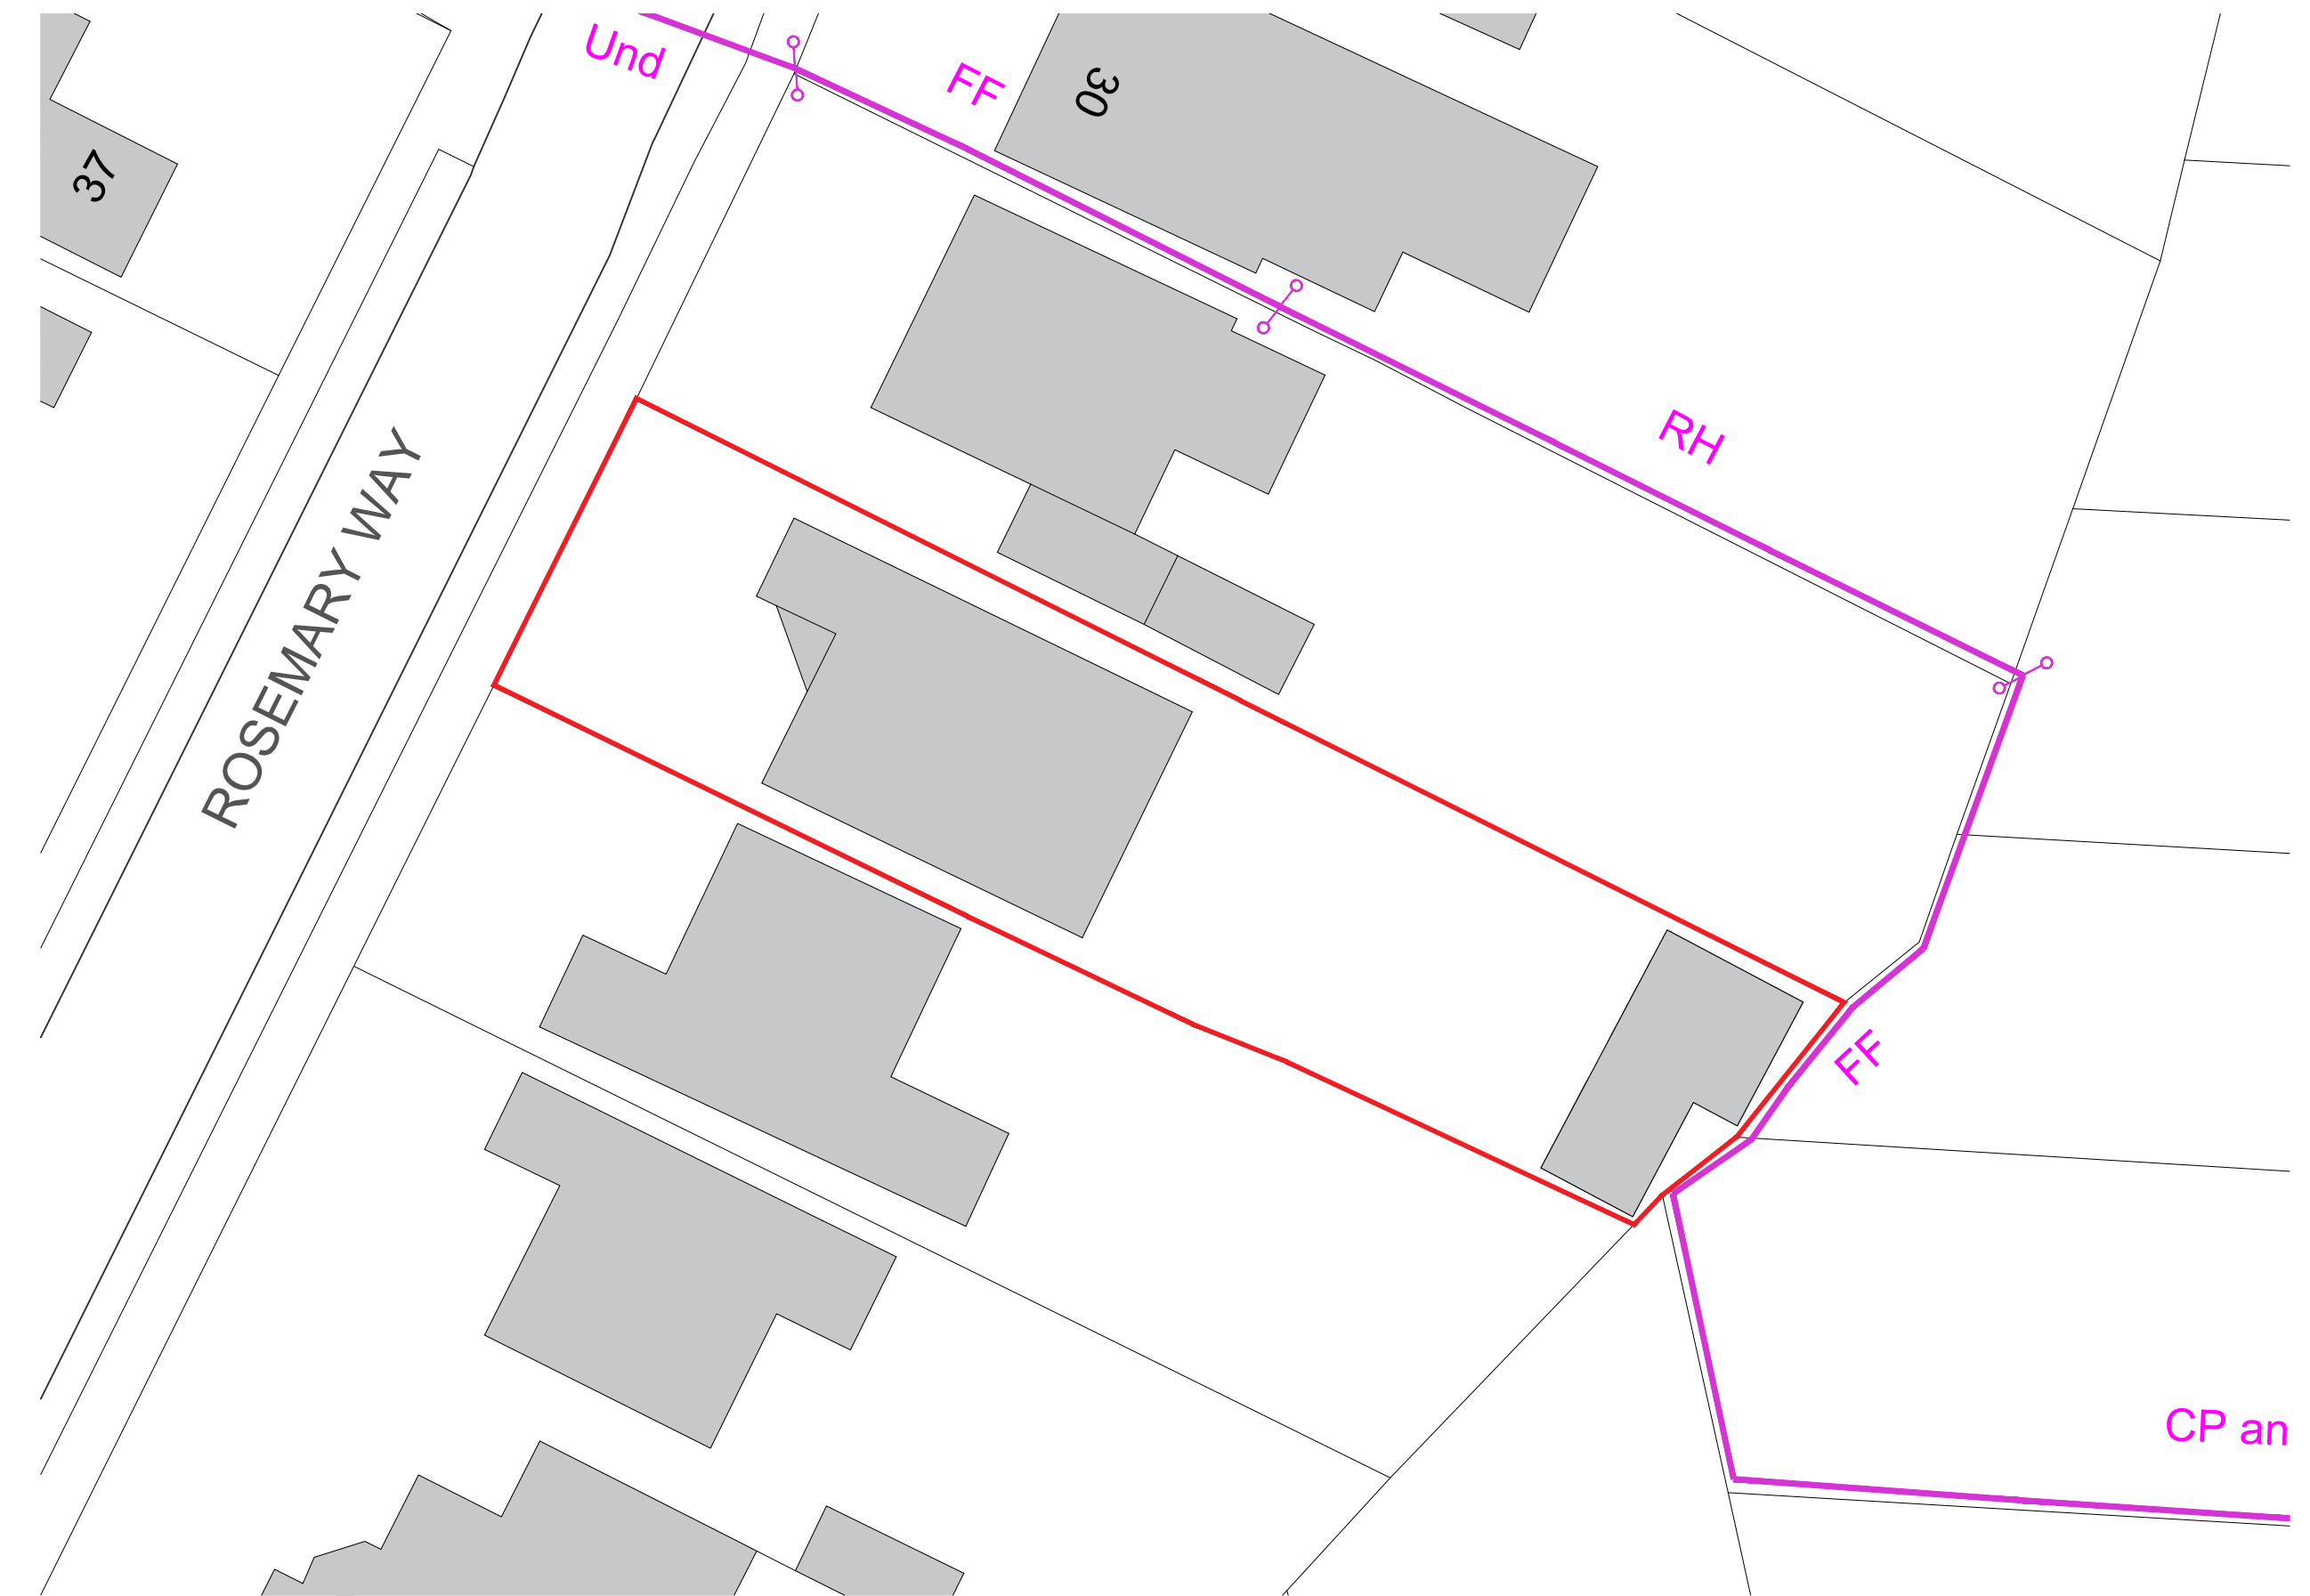


Proposed Site Block Plan 1:500 @ A3

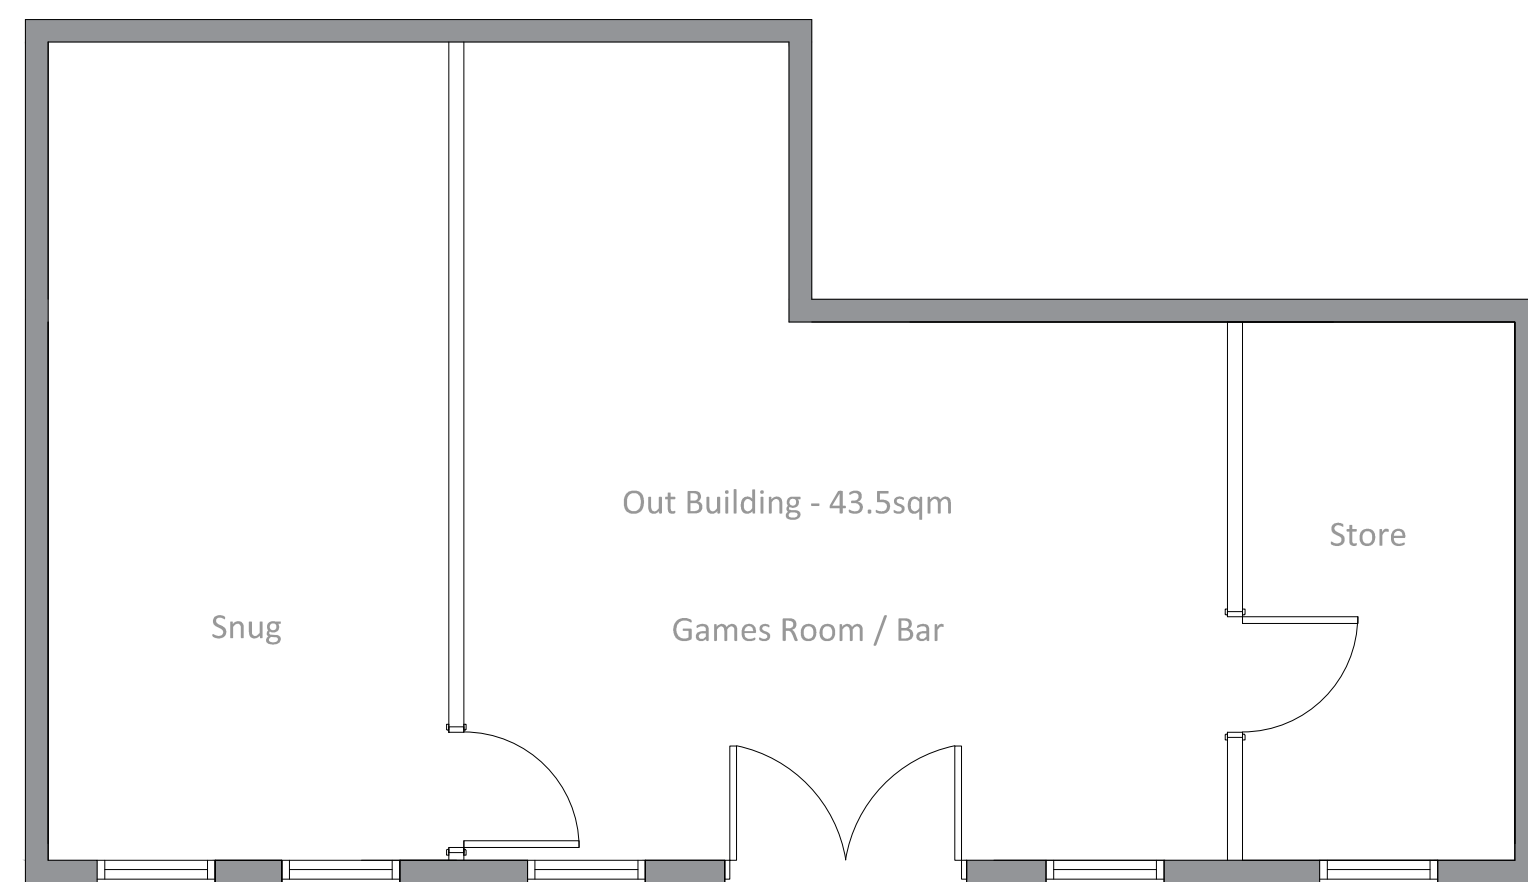


Proposed Ground Floor

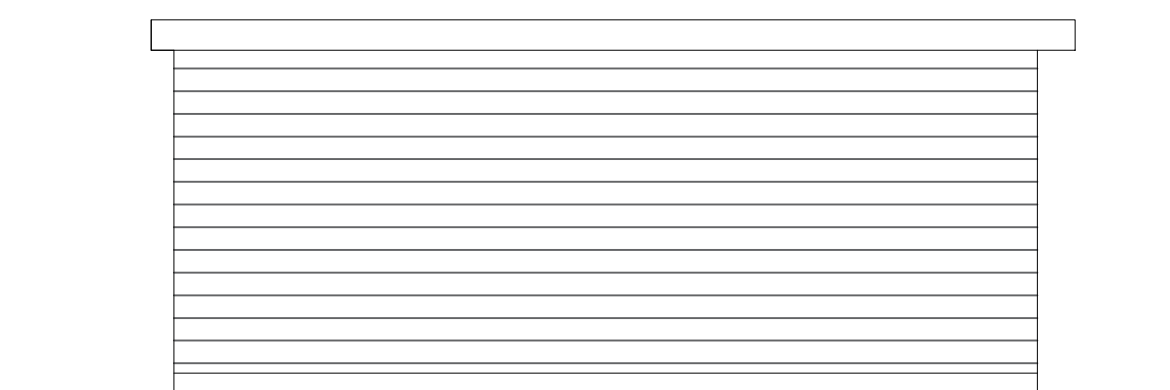


Proposed Side Elevation

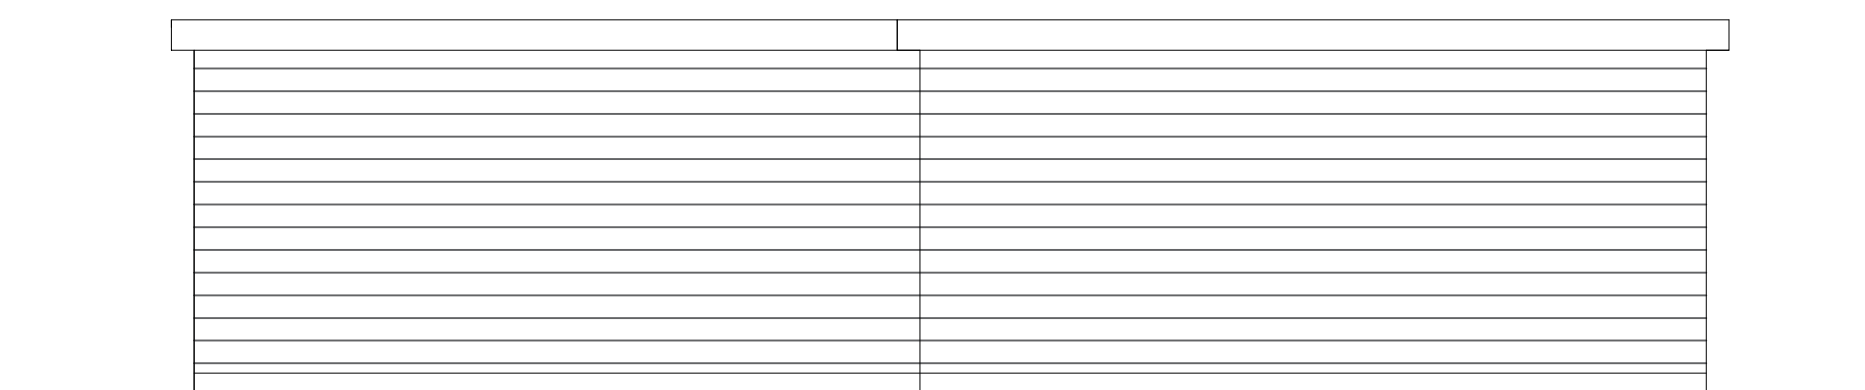

Proposed Rear Elevation

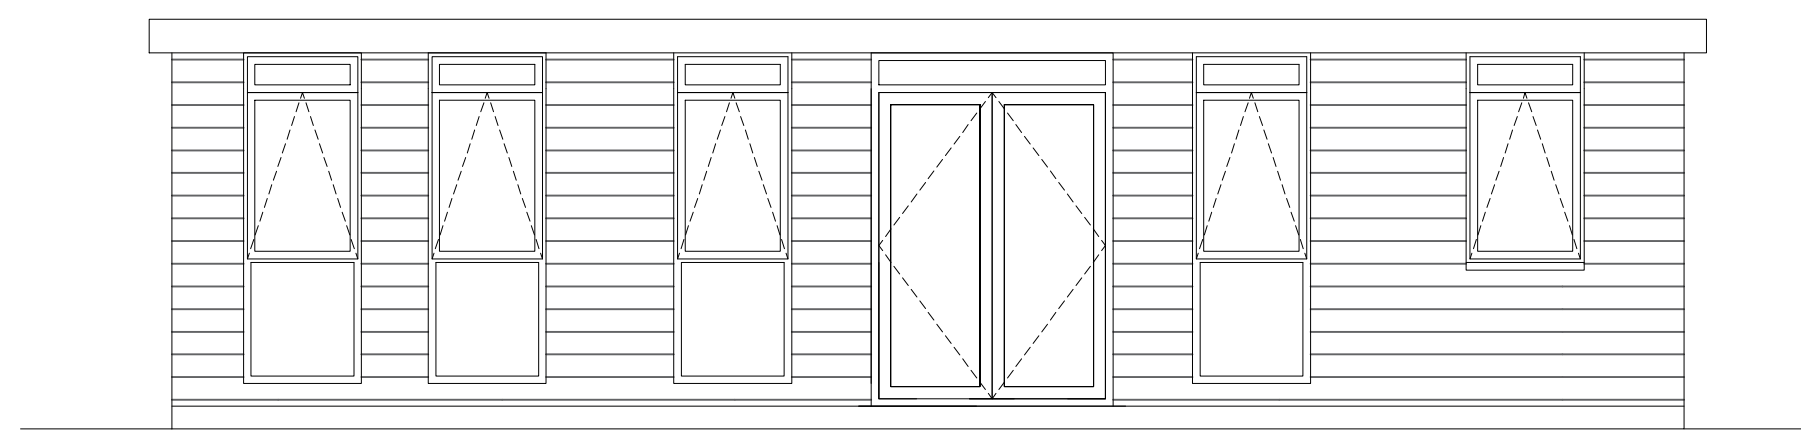


Proposed Front Elevation

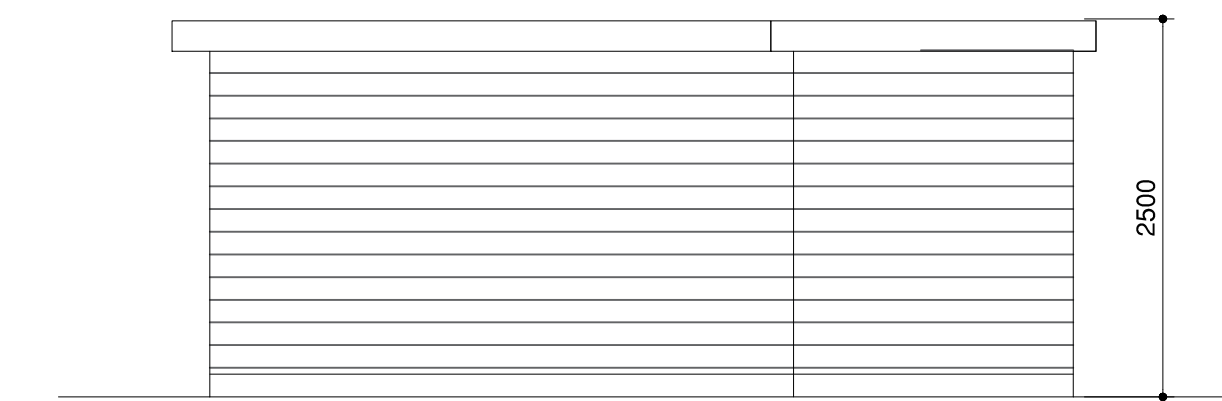

Proposed Side Elevation

Proposed Floor Plan & Elevations 1:100 @ A3

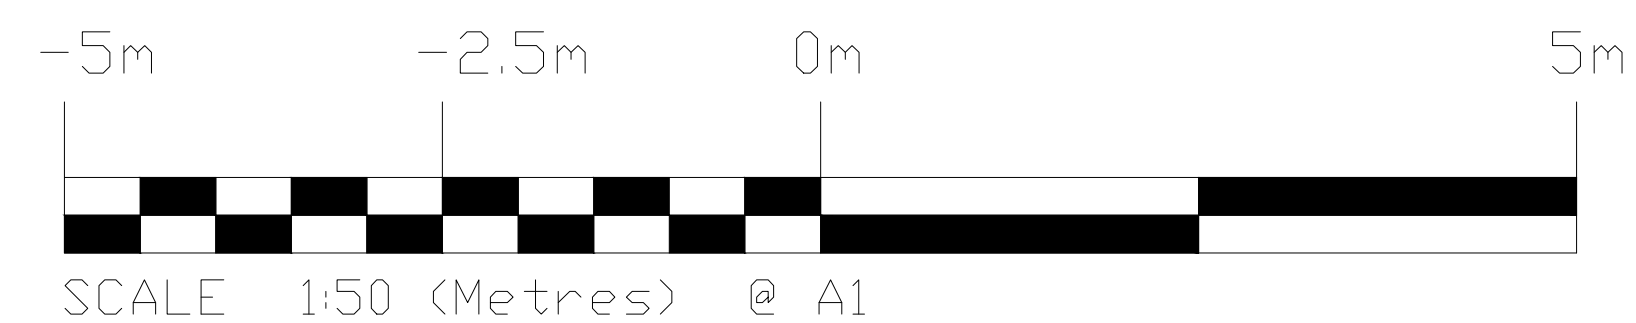

Rev D - Roof changed 18-10-24			
Rev C - Room Names Added 11-10-24			
Rev B - Client changes incorporated 15-09-24			
Rev A - Client changes incorporated 27-08-24			
detail			
No.26 Rosemary Way			
Cowplain			
Proposed Plans			
a1 scale	a3 scale		rev
1:50	1:100	RW2024-PD101	D