
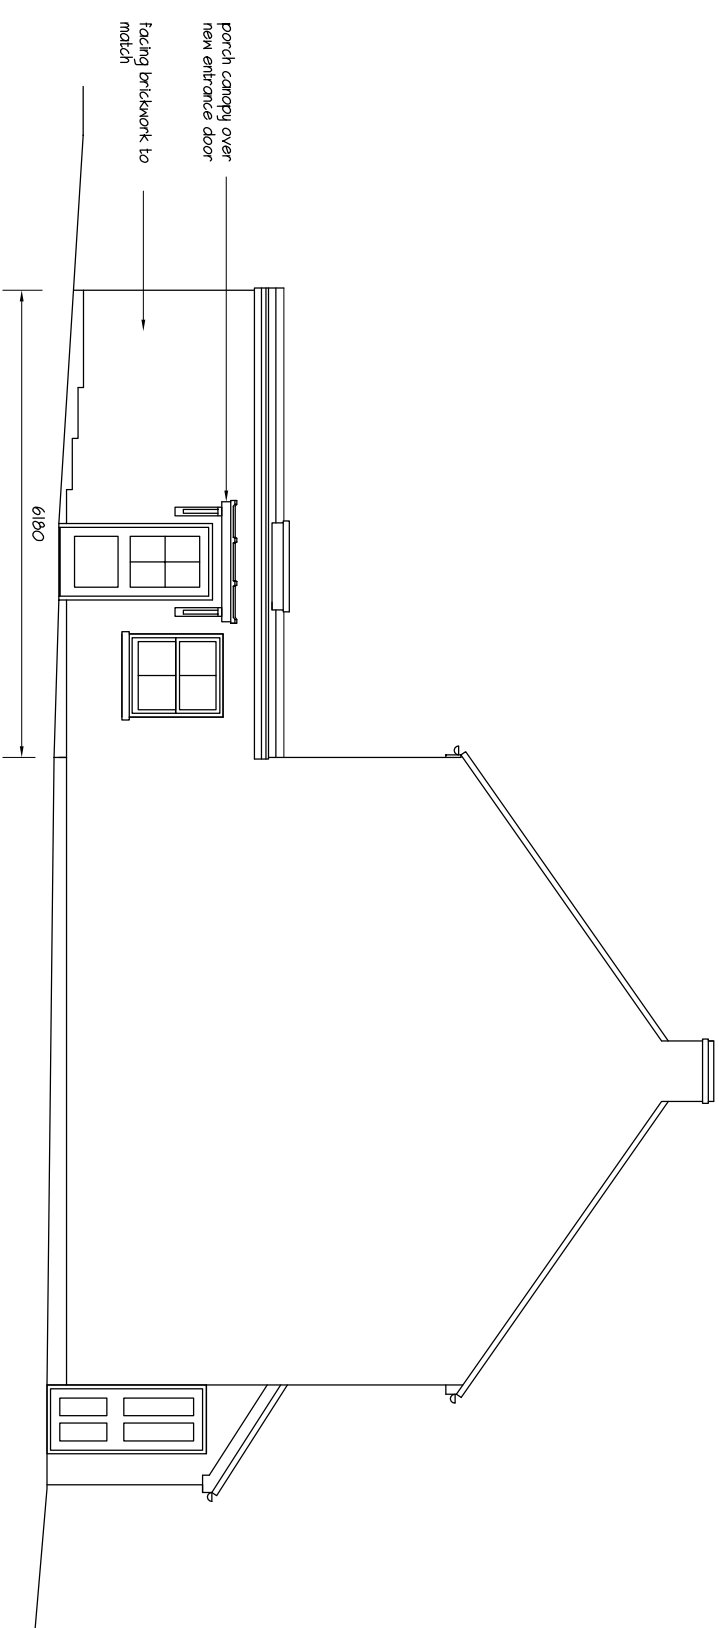
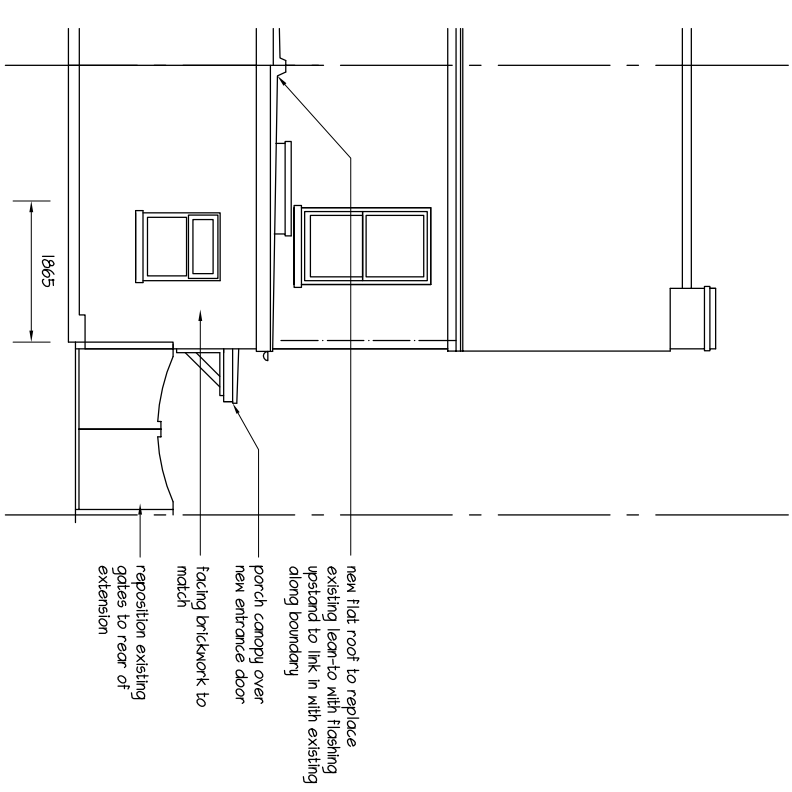
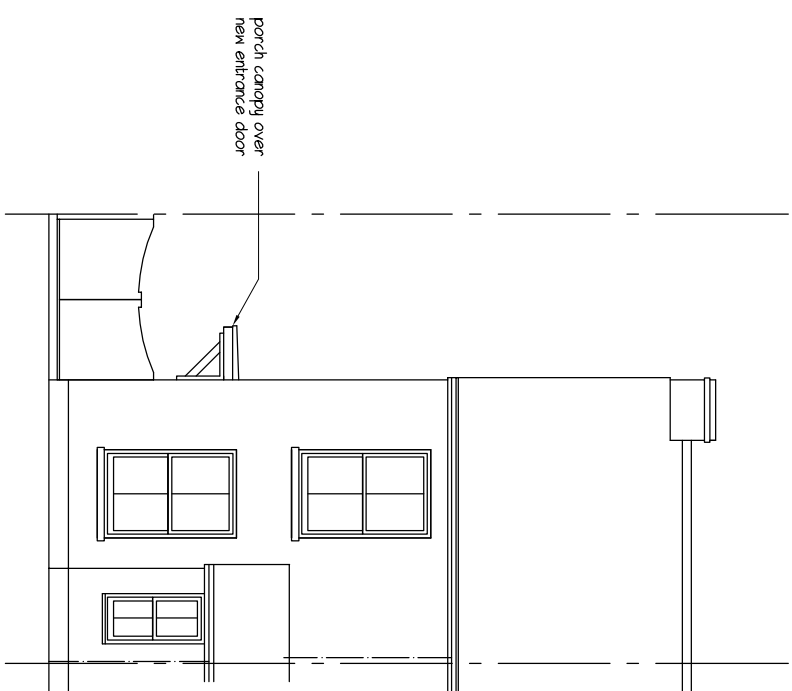


PHYSICAL SCALE IN METERS @ 1:100

NOTES:

This drawing has been produced solely for PLANNING/DESIGN.
Do not Scale from this Drawing except for planning purposes.
Any drainage runs shown are presumed and to be checked on
site before commencement of works.
This drawing is the copyright of MF Designs Ltd.

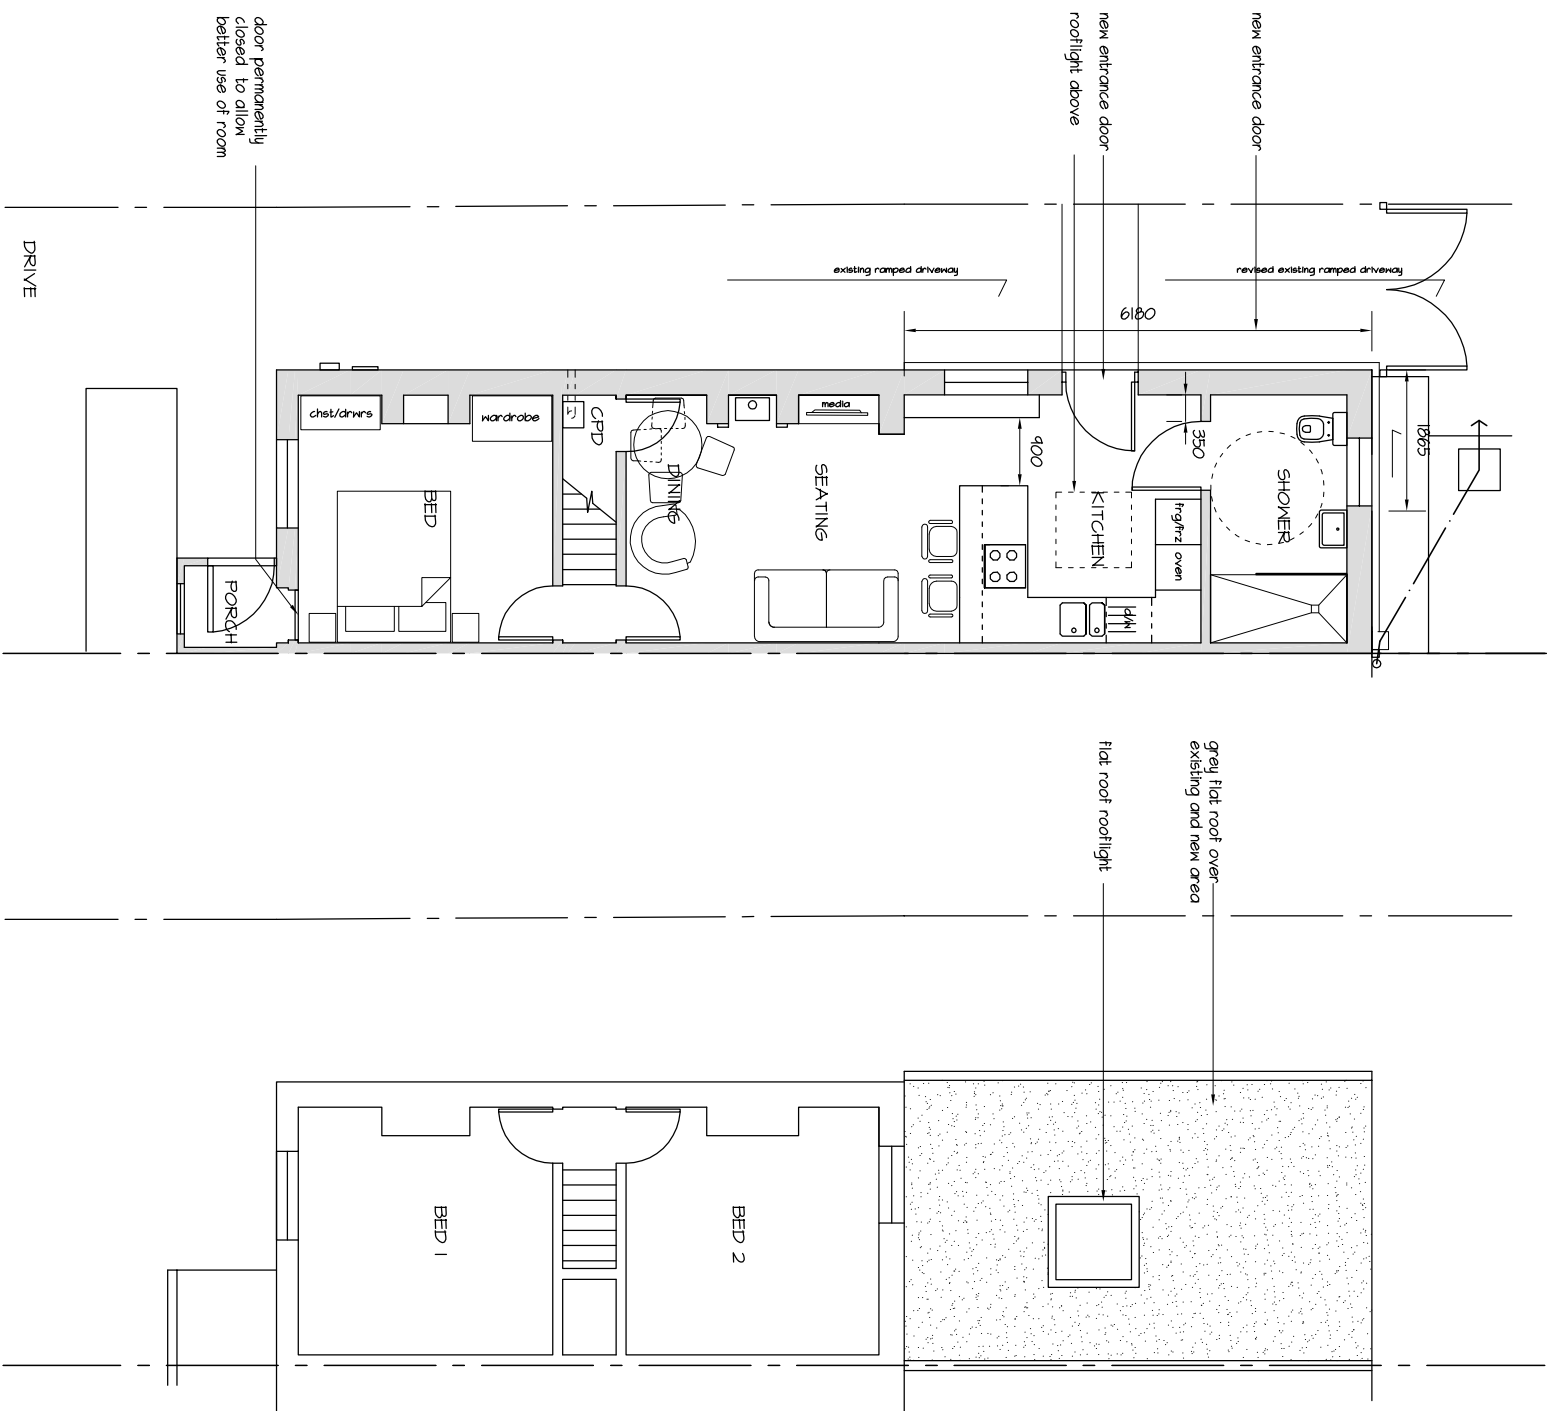

Proposed Ground

Proposed Ground

Proposed West

Proposed South

Proposed North

EXTENSION & ALTERATIONS - 68 Lower Road, Bedhampton. PO9 3LJ

mf designs ltd
Chartered Architects

Chartered Architects

36 Grove Road • Havant • Hampshire • PO9 1AR

Director: Martin Farrer RIBA • Co Registration No.4507379

U/I 02392 470967

e admin@mfdesigns.org.uk

Date: Jan 2024

Scale: 1:100

Job No: 3325

Drug No: P_02