



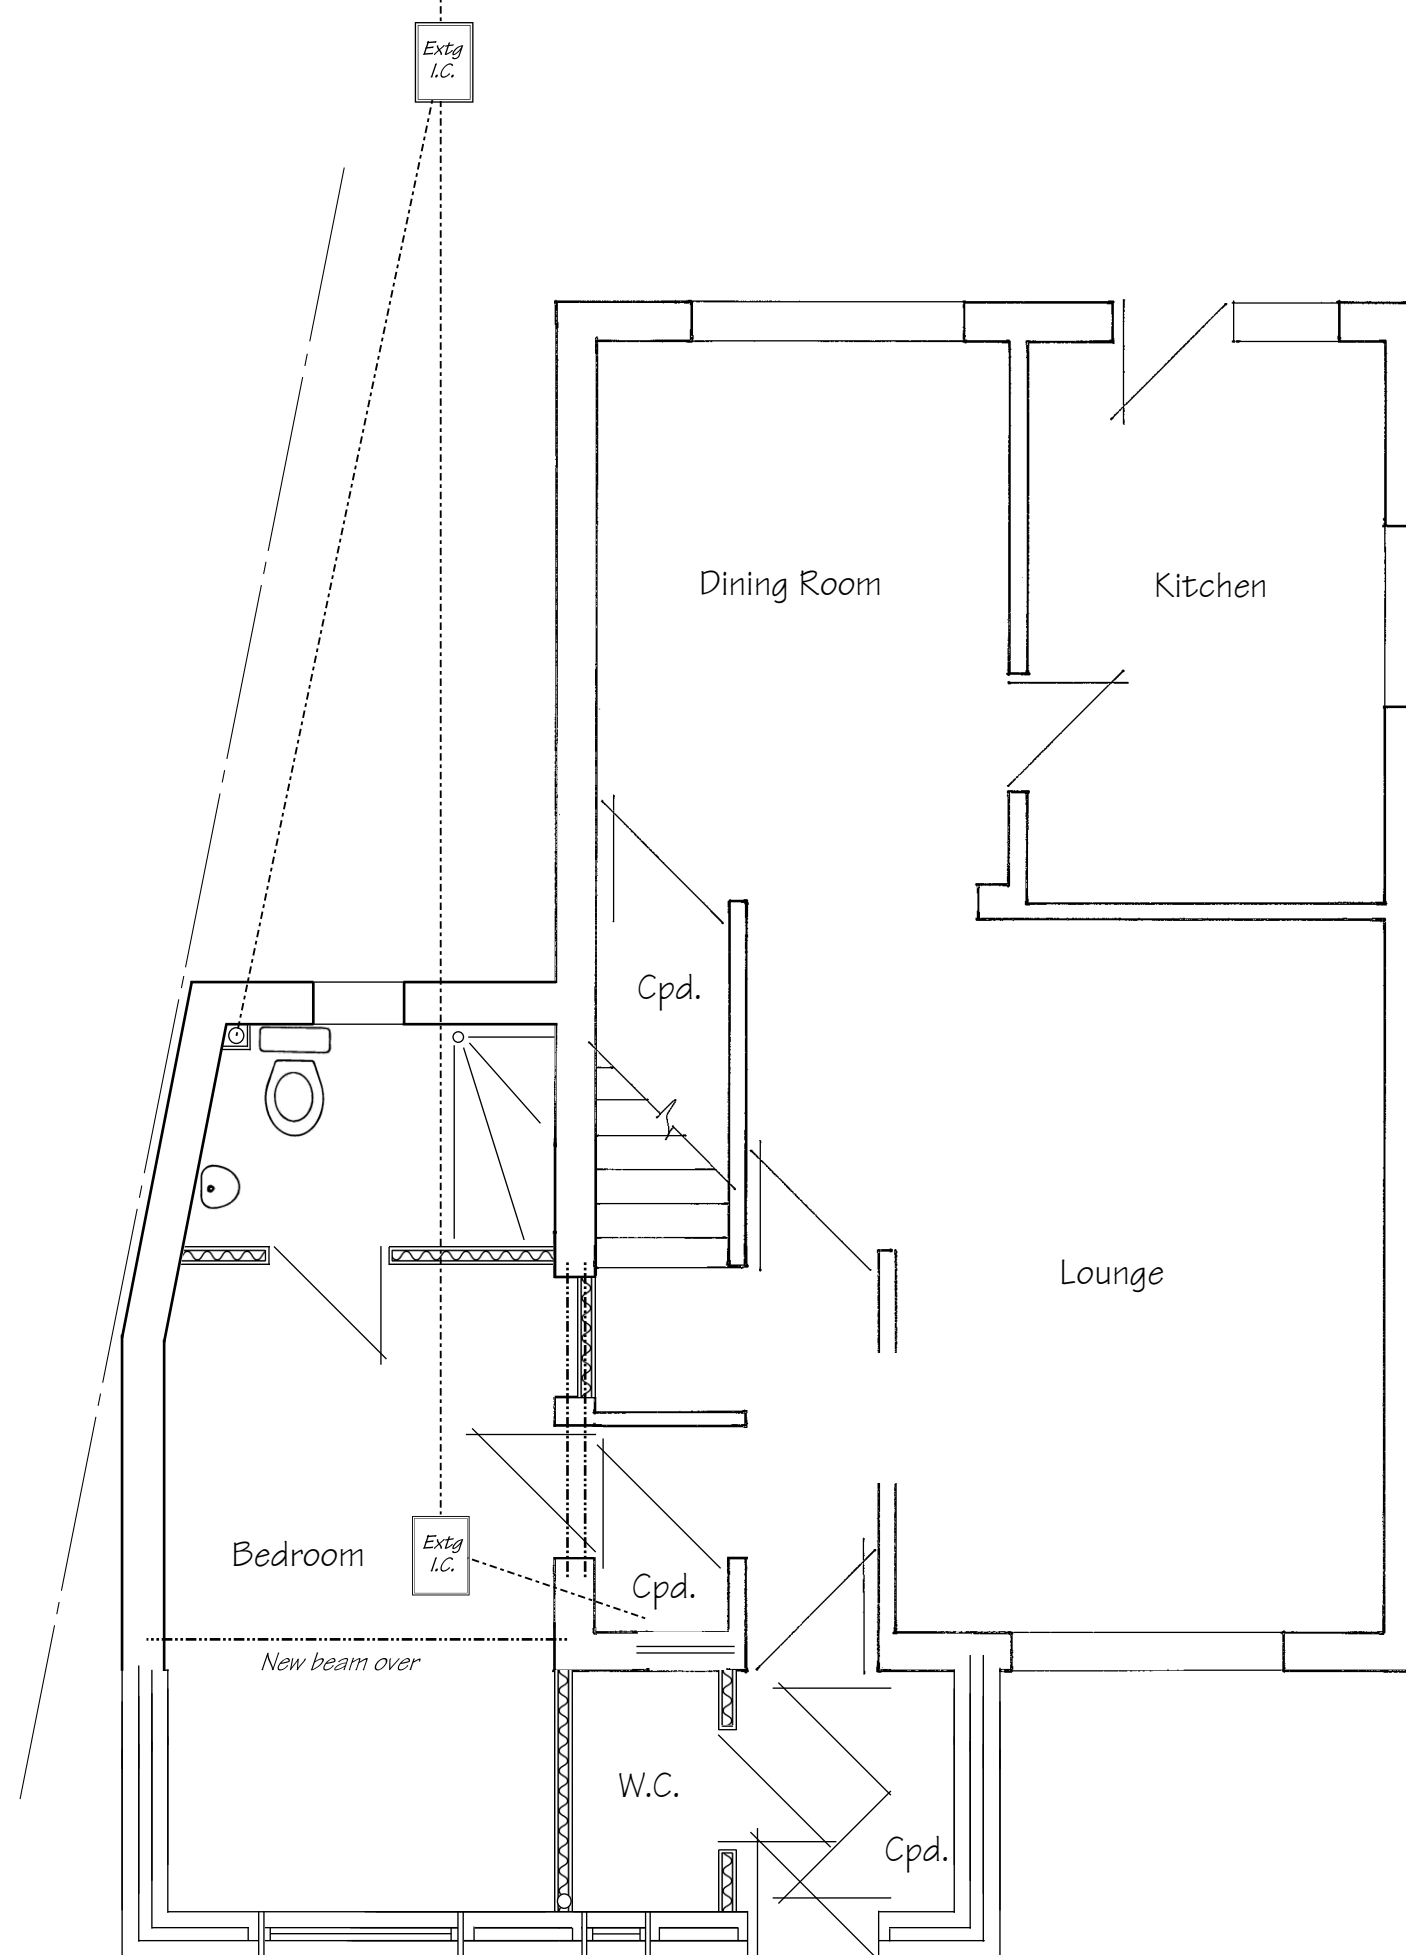

Proposed Ground Floor Plan

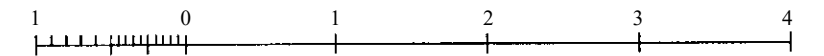

Metres @ 1:50 Scale

These Plans have been prepared for the purpose of obtaining Planning Permission and/or Building Regulation Approval for the work shown thereon only and should not be used for any other purpose.

© These Plans remain the copyright of the architect and must not be copied or reproduced in any way without written permission with the exception of Local Authorities for Planning Purposes

Proposed Front Extension
16 Cardinal Drive
Waterlooville
For Mr & Mrs Dasgupta
Scale - 1:50 at Page Size A3
Date - November 2023