

All dimensions to be checked on site and any discrepancy notified to The Consultant. Written dimensions are to be used in preference to scaled dimensions.

It is essential that prior to commencement and during construction works, the contractor reviews the drawings and specification and discusses with the practice any inconsistencies, anomalies, non-industry standard features or other concerns.

For both pricing and construction purposes Structural, Mechanical and Electrical Engineers designs, calculations and sizes etc are to take preference over the layout drawings. Any discrepancies are to be brought to the immediate attention of The Consultant.




Southern Elevation

1 : 100




Aerial
Perspective


Garden Perspective

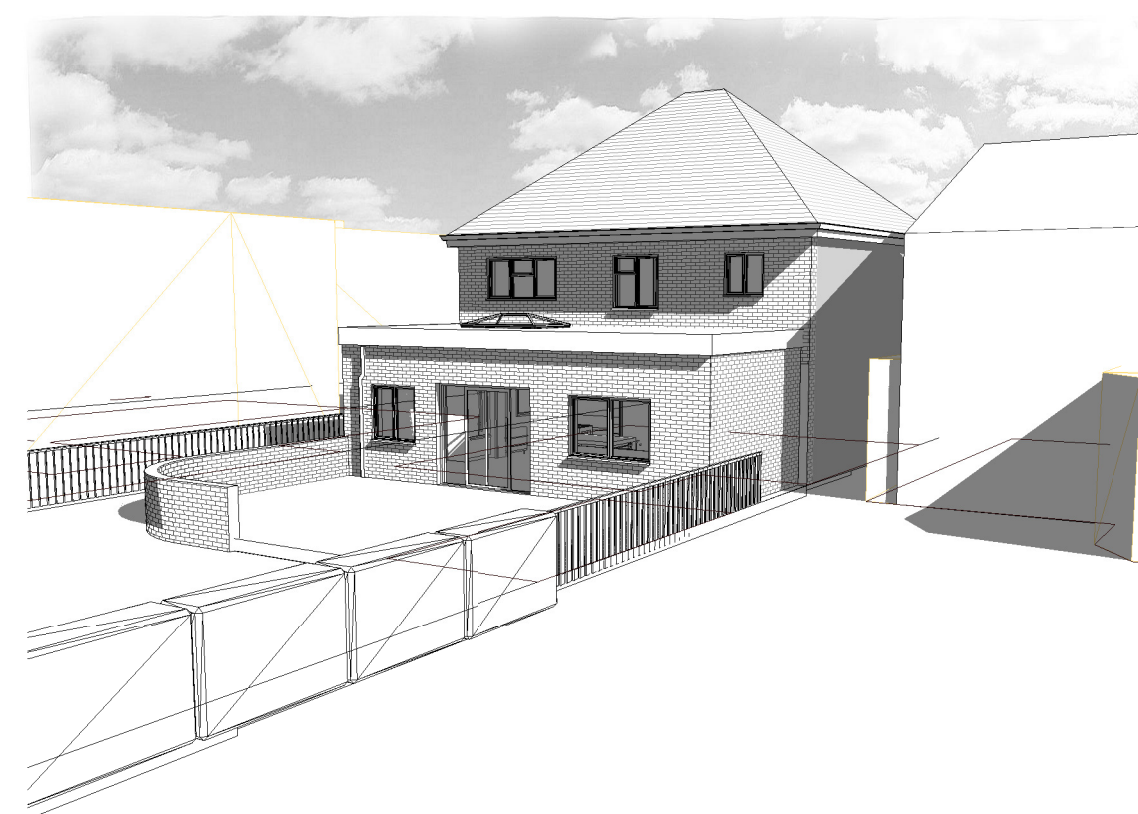


Rear
perspective

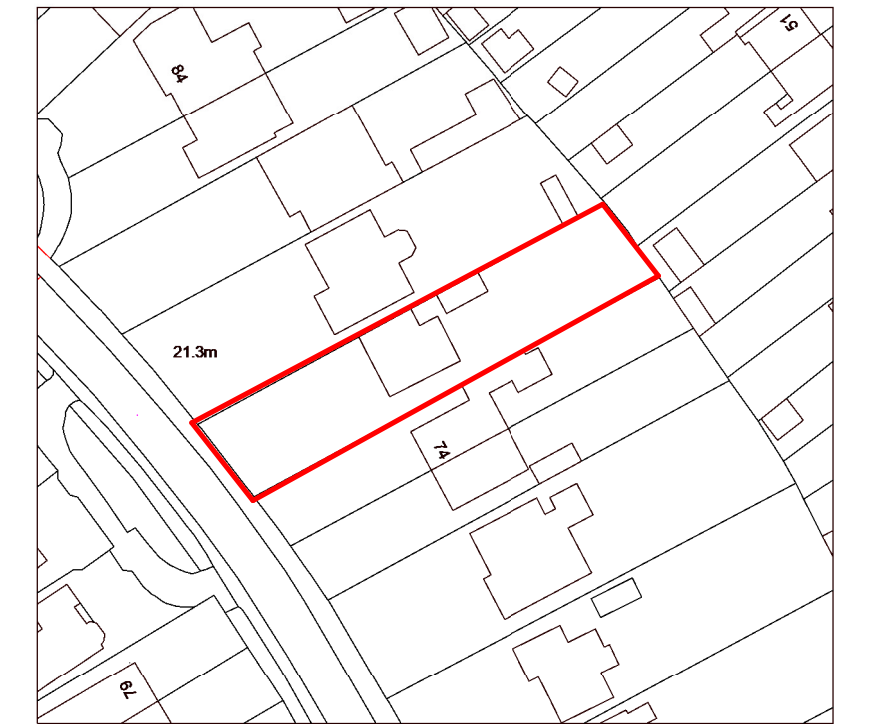


Ordnance Survey, (c) Crown Copyright 2024. All rights reserved. Licence number 100022432

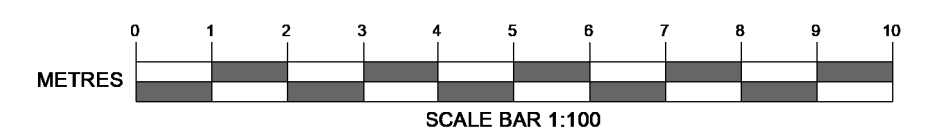


SCALE BAR 1:100

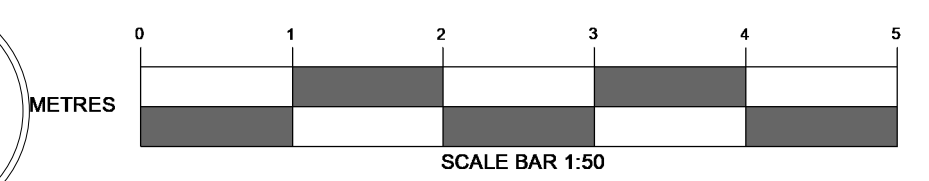


SCALE BAR 1:50

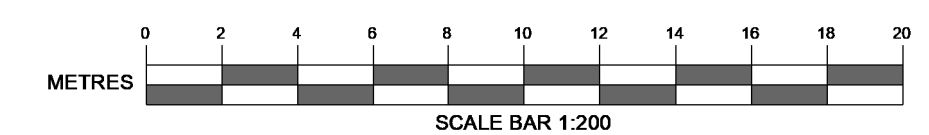

SCALE BAR 1:200

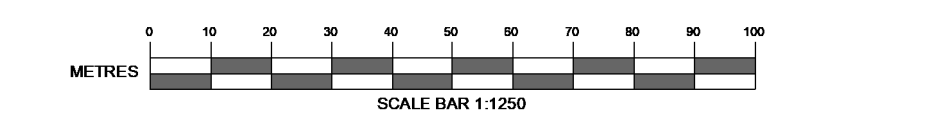


SCALE BAR 1:1250

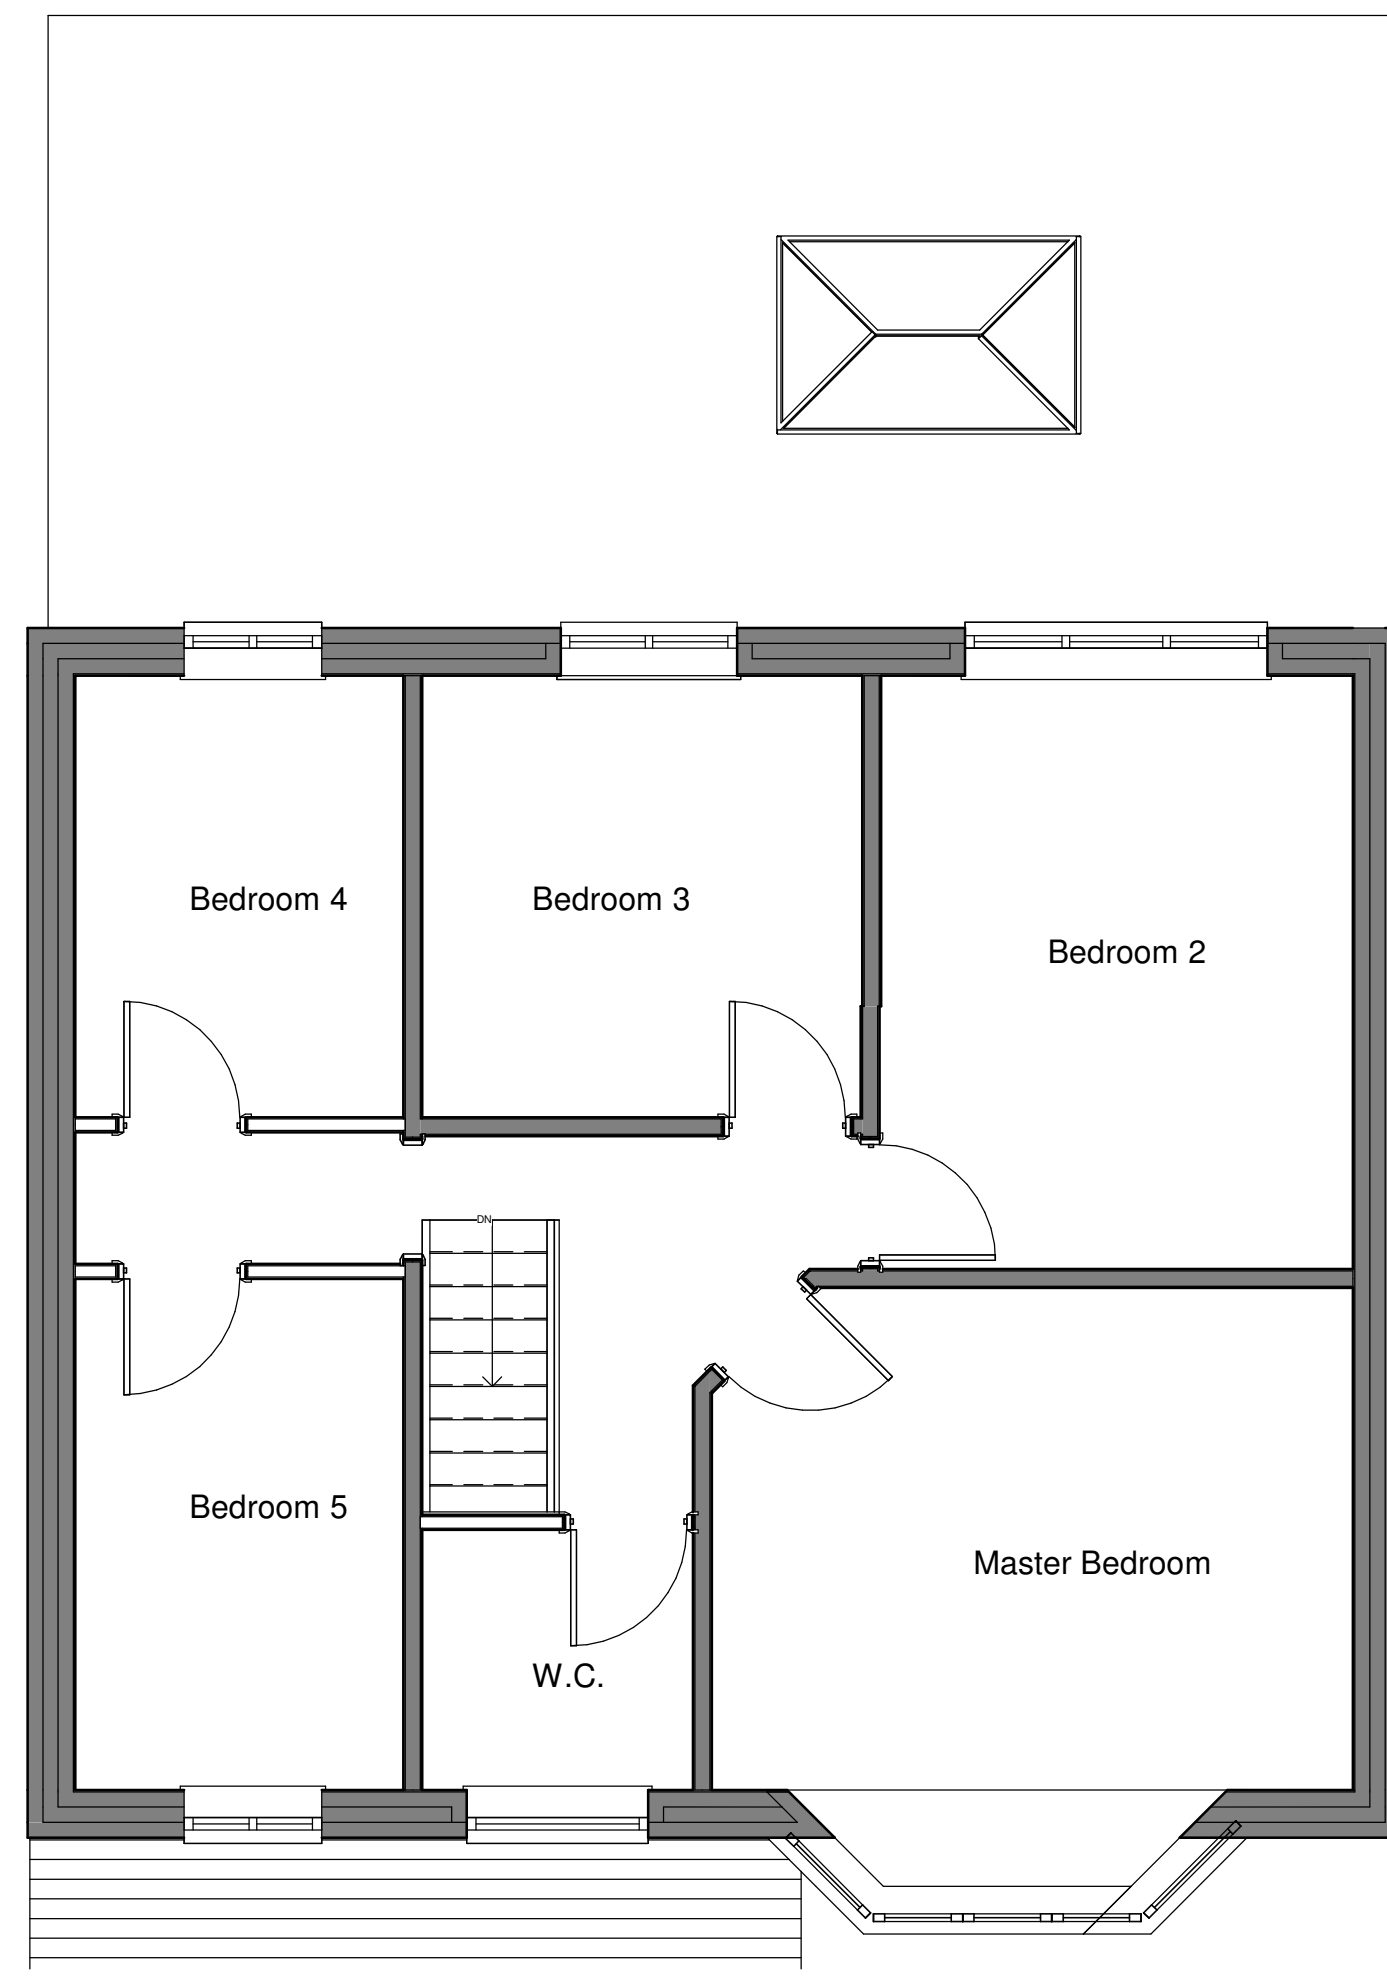


Ground floor

First Floor

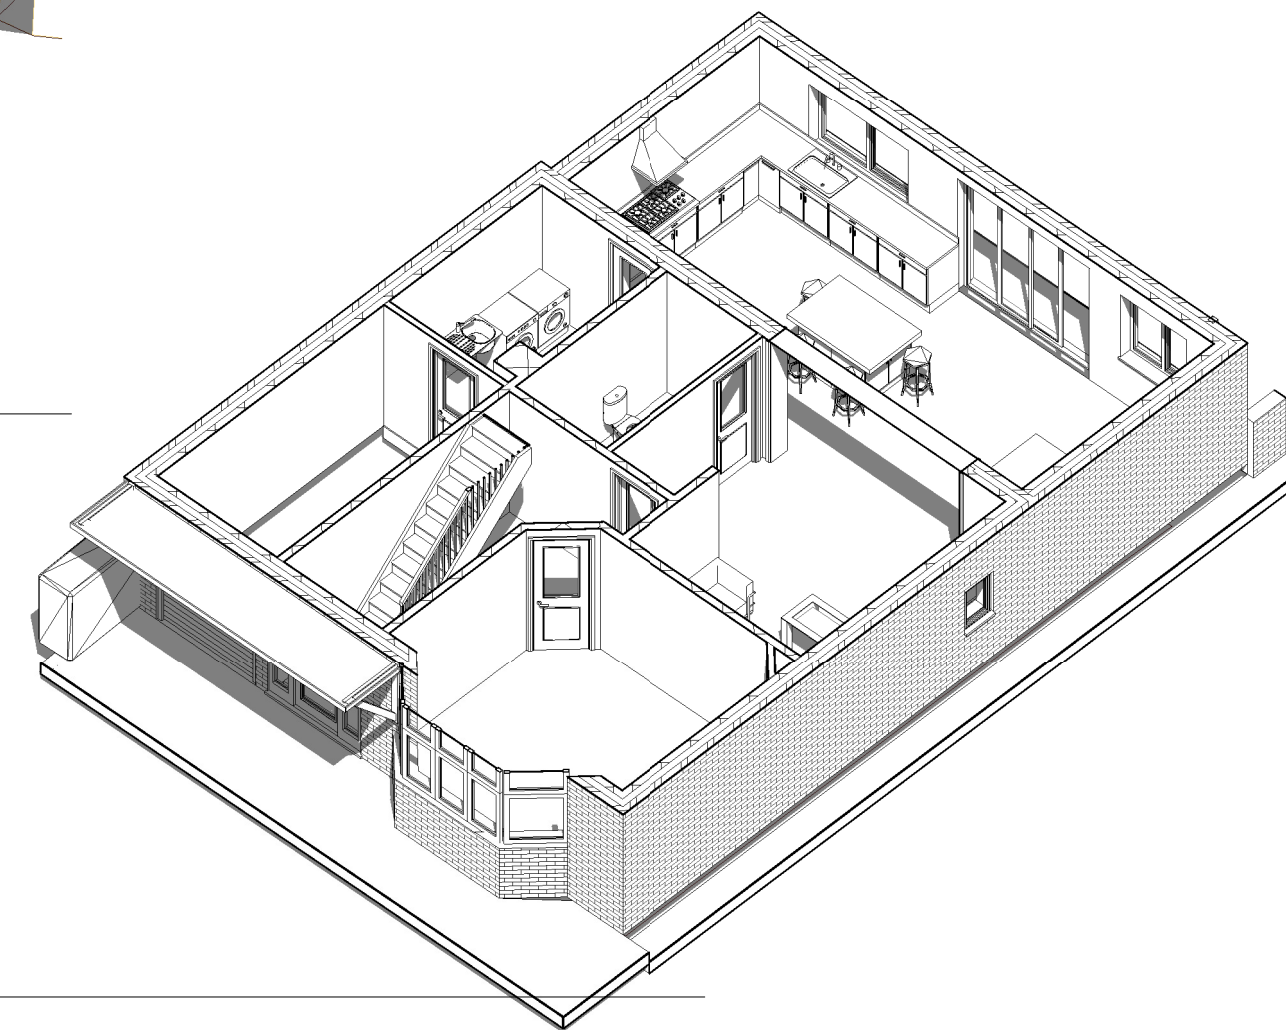


Ground Floor
Cut

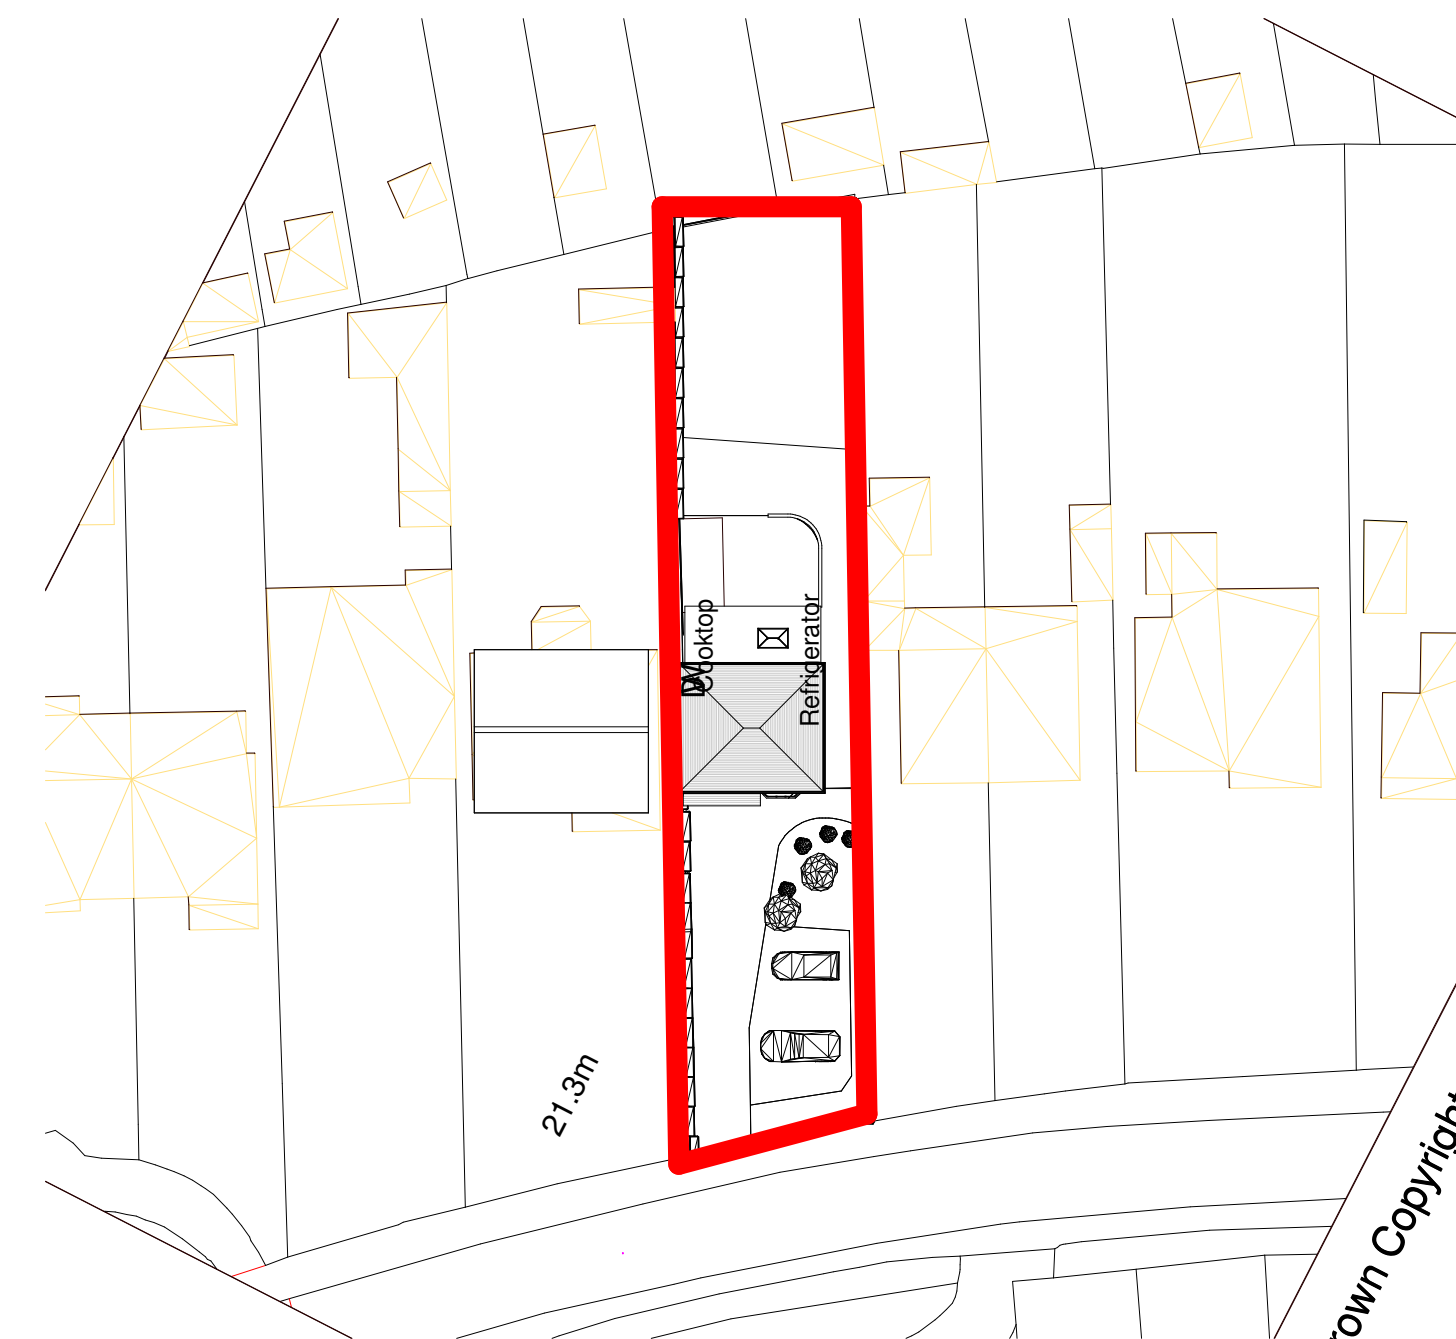

2

1 : 500

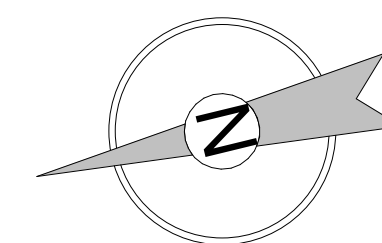

AMENDMENTS		DATE
CLIENT Jo Casey 76 Hulbert Road Havant PO9 3TG		
PROJECT 76 Hulbert Road Havant PO9 3TG		
DRAWING TITLE Proposed Plans & Elevations		
DATE 29/11/2024		
SCALE As indicated		
DRAWING No. 24.063.SP 02A1		REVISION A

town Copyright*

