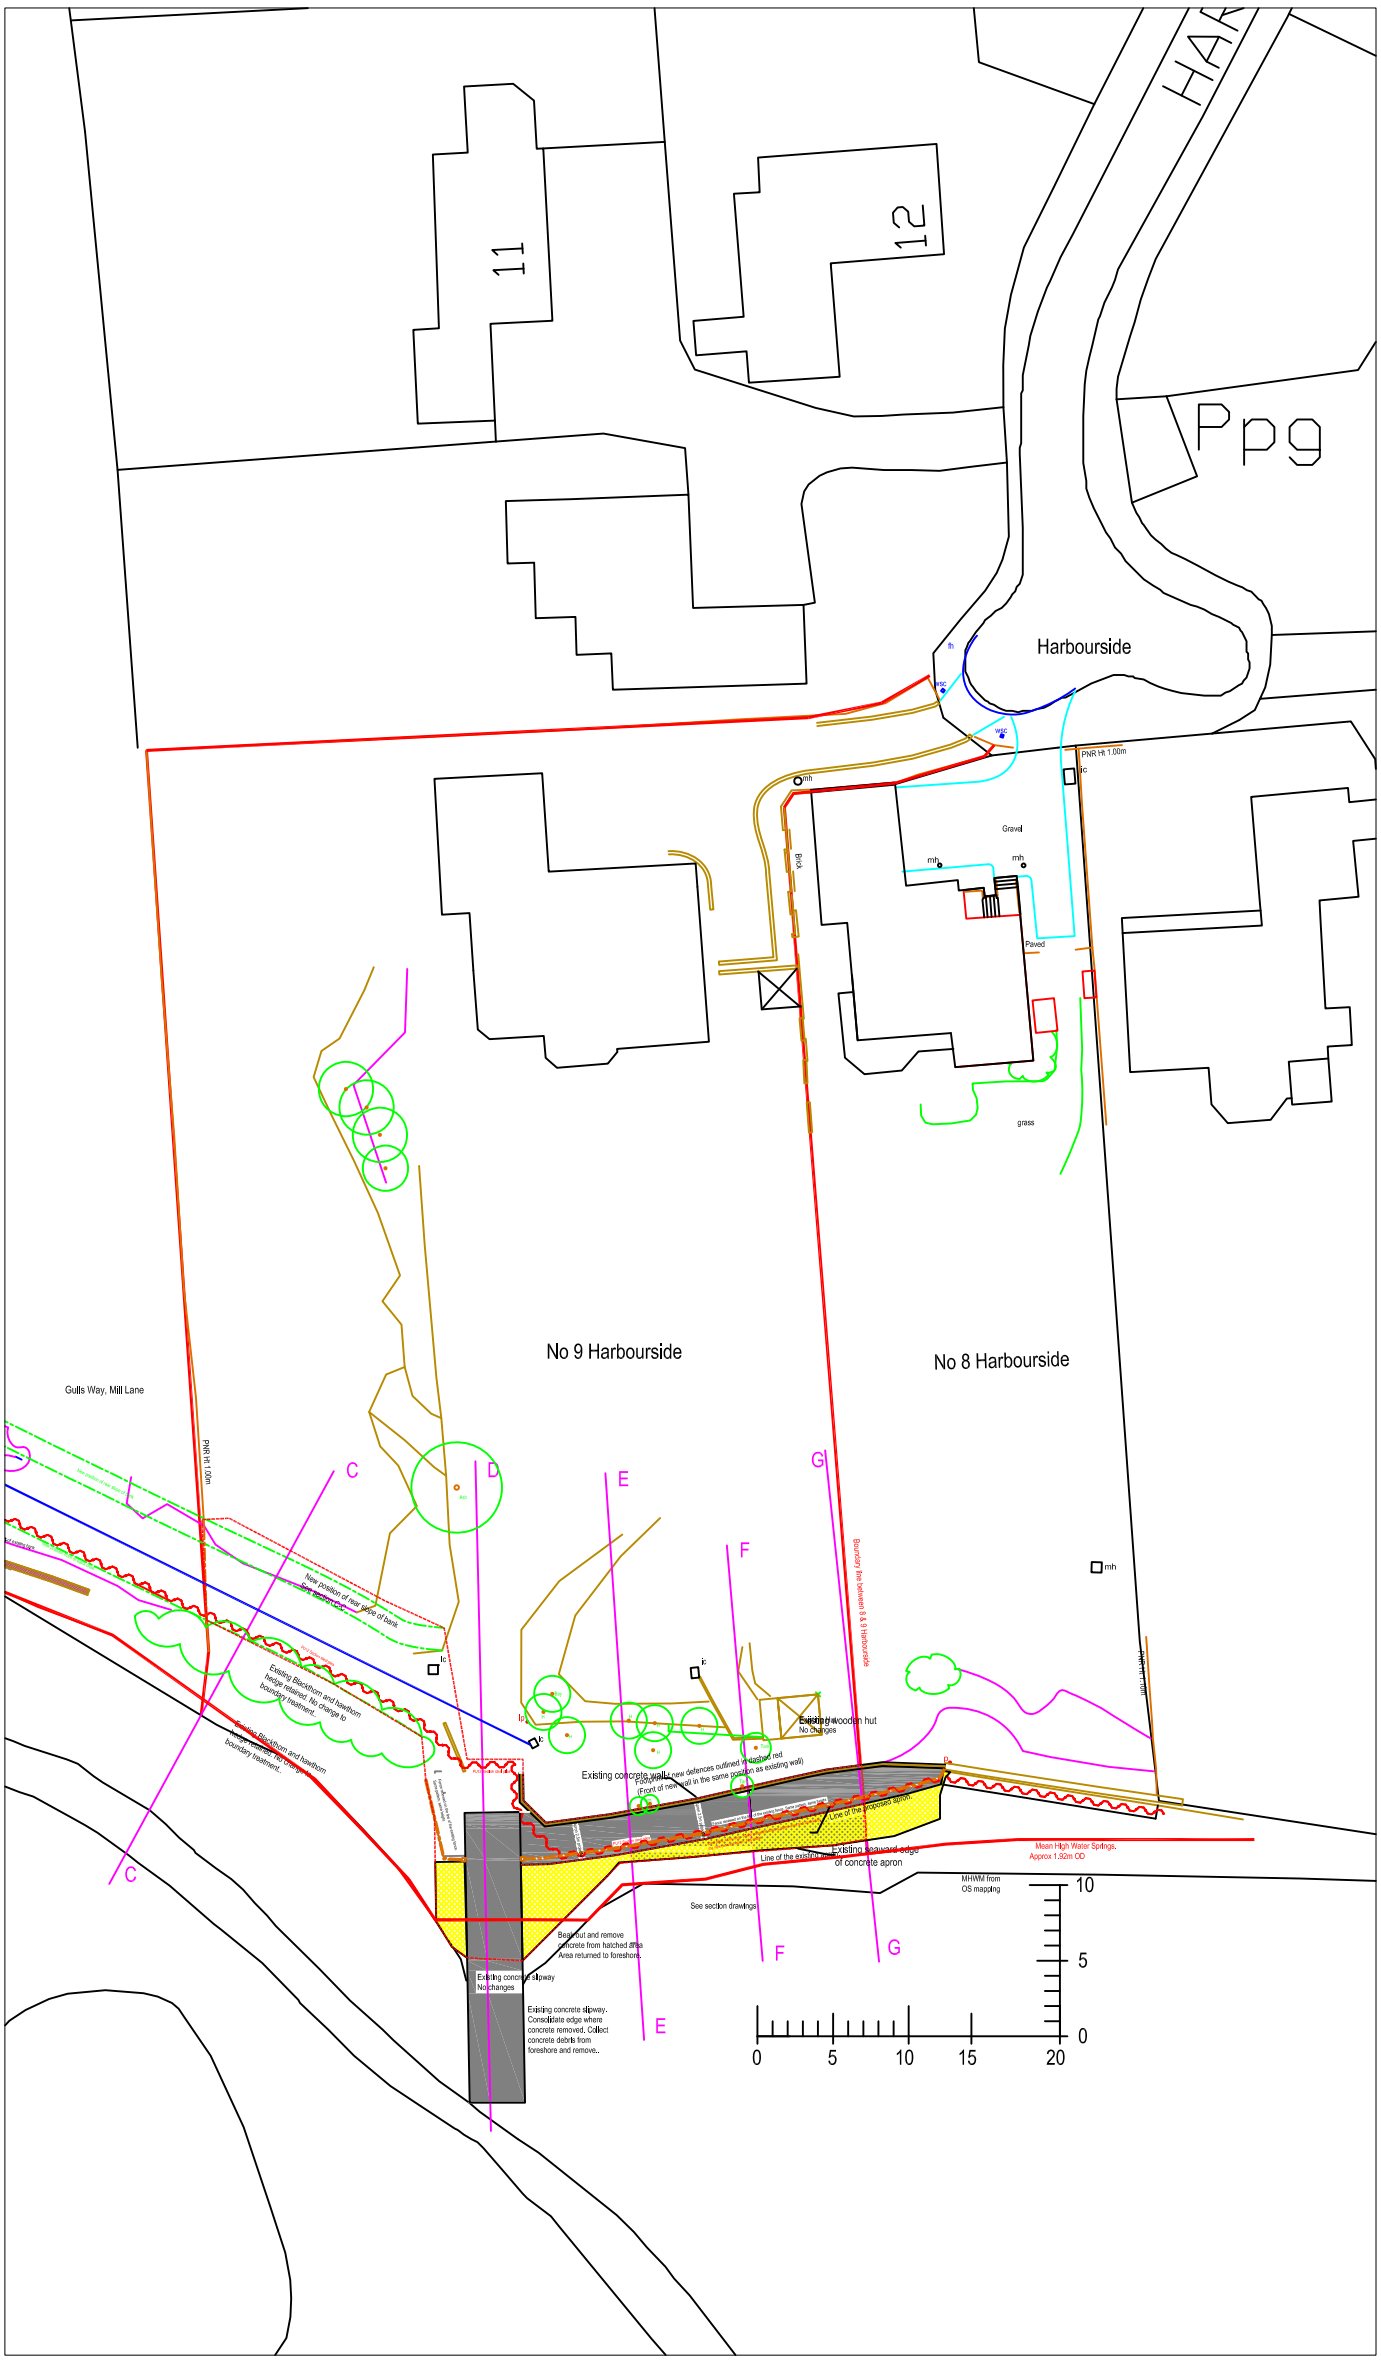

Block plan as proposed
Works to sea defences
9 Harbourside, Langstone

R Carrell
October 2024
1:500 at A3