




SITE LOCATION SCALE 1:1250

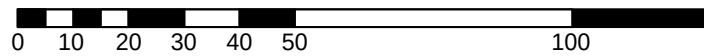

Scale in Metres 1:1250



NOTES:

Generally:
The design and construction of this project shall be in accordance with the current Building Regulations & NHBC Standards. These notes & drawings have been prepared for the purpose of Planning & Building Regulation approval.

Do not scale from this drawing except for planning purposes. All dimensions to be checked on-site and any alterations approved by the Architect and/or Client prior to any work commencing.

This drawing to be copyright and to be read in conjunction with all other drawings.

Ordinance Survey Licence No: 100047591

CLIENT NAME & ADDRESS

Mr & Mrs M Forfar

PROJECT ADDRESS

5 Westgrove Gardens
Bridge Street
Emsworth
PO10 7DR

DRAWING DETAILS

PLANNING DRAWING

Location Plan

Project No: 1016	Drawing No: 6	Rev No:
Scale: 1:1250 @ A4	Drawn: BWH	Date: 30/08/24



B H ARCHITECTURE Ltd

Heath Cottage
Newlands Lane
Purbrook
Waterlooville
Hants
PO7 5SQ

Tel: 023 9223 2322
Mob: 07747 771808
E-mail: bernard@bernardharding.com