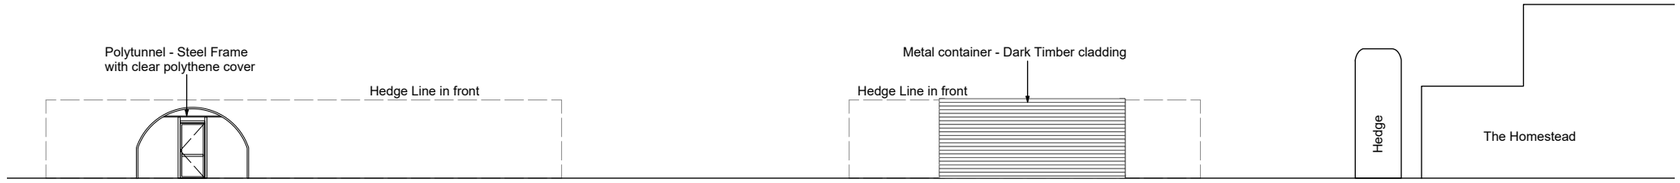

Elevation looking North 1:200 @ A3

0 1 2 3 4 m

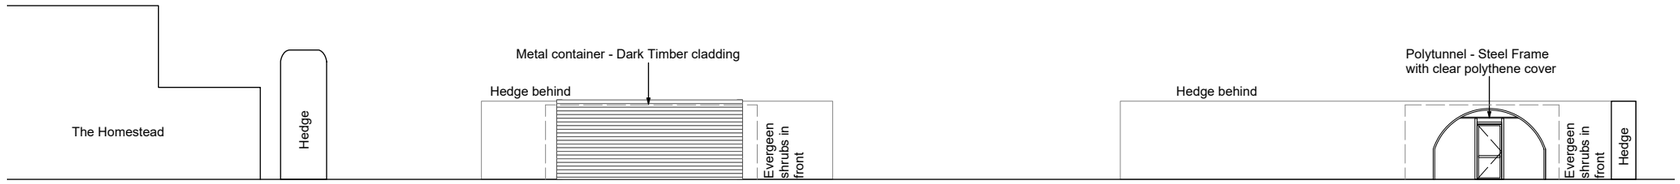

Elevation looking South 1:200 @ A3

0 1 2 3 4 m

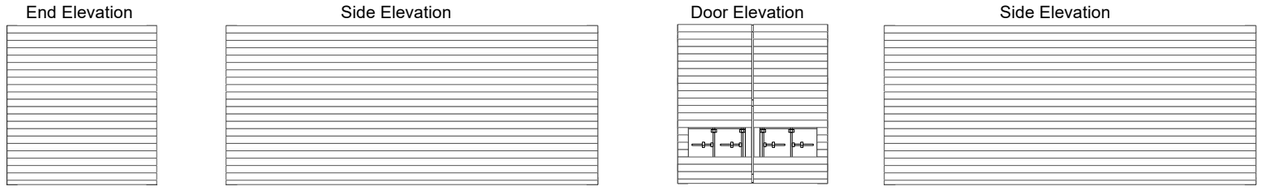

Container Elevations 1:100 @ A3

0 1 2 3 4 m

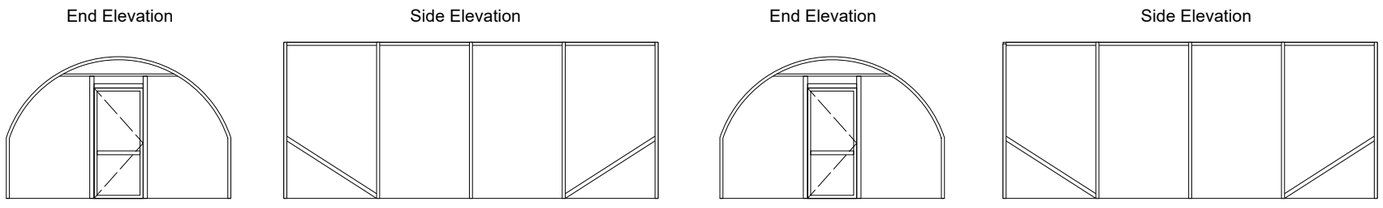

Polytunnel Elevations 1:100 @ A3

0 1 2 3 4 m

Elevations as Proposed