


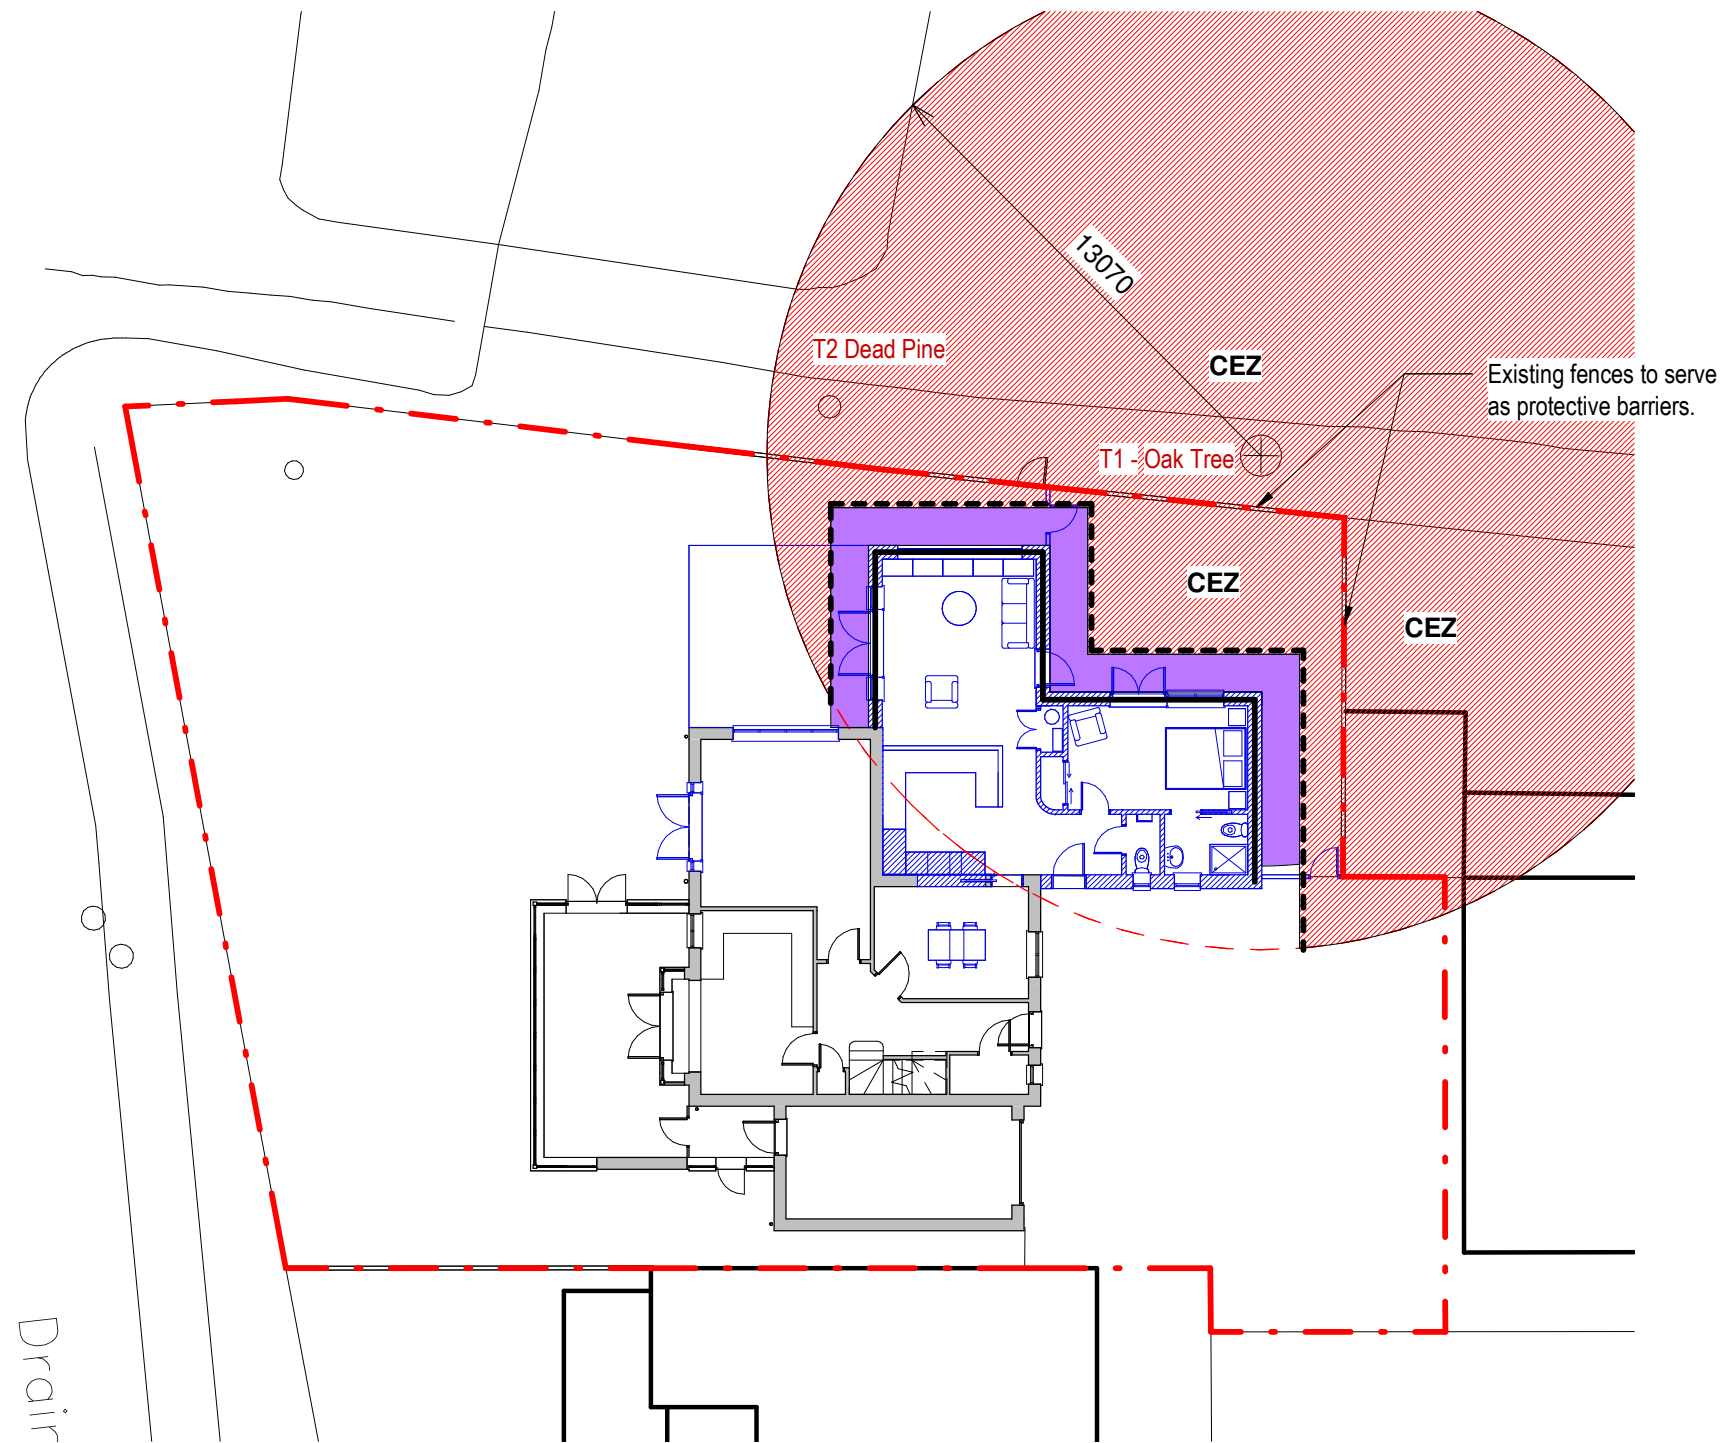

TREE PROTECTION KEY

-  Root protection area of tree radially from the centre of the stem.
-  Protective Barrier
-  Construction exclusion zone
-  Ground protection
-  Supervised exploratory excavation within this area to 600mm depth using handtools only to determine screw pile locations and assess location of tree roots.

Tree Protection Plan - Proposed

1 : 200 0 5m

Project: New Attached Annex
Address: 53 Oak Tree Drive, Emsworth
Drawing Title: Tree Protection Plan - Proposed

Drawing No: **23010/PL04 B**

All dimensions shall be checked on site before work commences and any discrepancies advised. Figured dimensions only are to be taken from this drawing. This drawing is to be read in conjunction with all relevant consultants and/or specialists drawings/documents and any discrepancies or variations to be advised before work commences. This drawing is copyright of the architect and may not be copied, altered or reproduced in anyway without our written authority.

B	Correction of T1 and RPA	15/08/2024
A	Issued for Planning	18/04/2024
Rev.		Date

THE ARCHITECTS DESIGN LTD

Unit 20D, The WREN Centre, Emsworth, Hampshire, PO10 7SU
01243 624622 | jp@thearchitectsdesign.co.uk | www.thearchitectsdesign.co.uk

Sheet Issue Date	Drawing Status:	Scale @ A3
April 2024	PLANNING	As indicated