
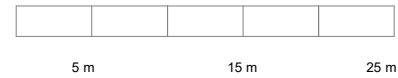


Location Plan

1:1250

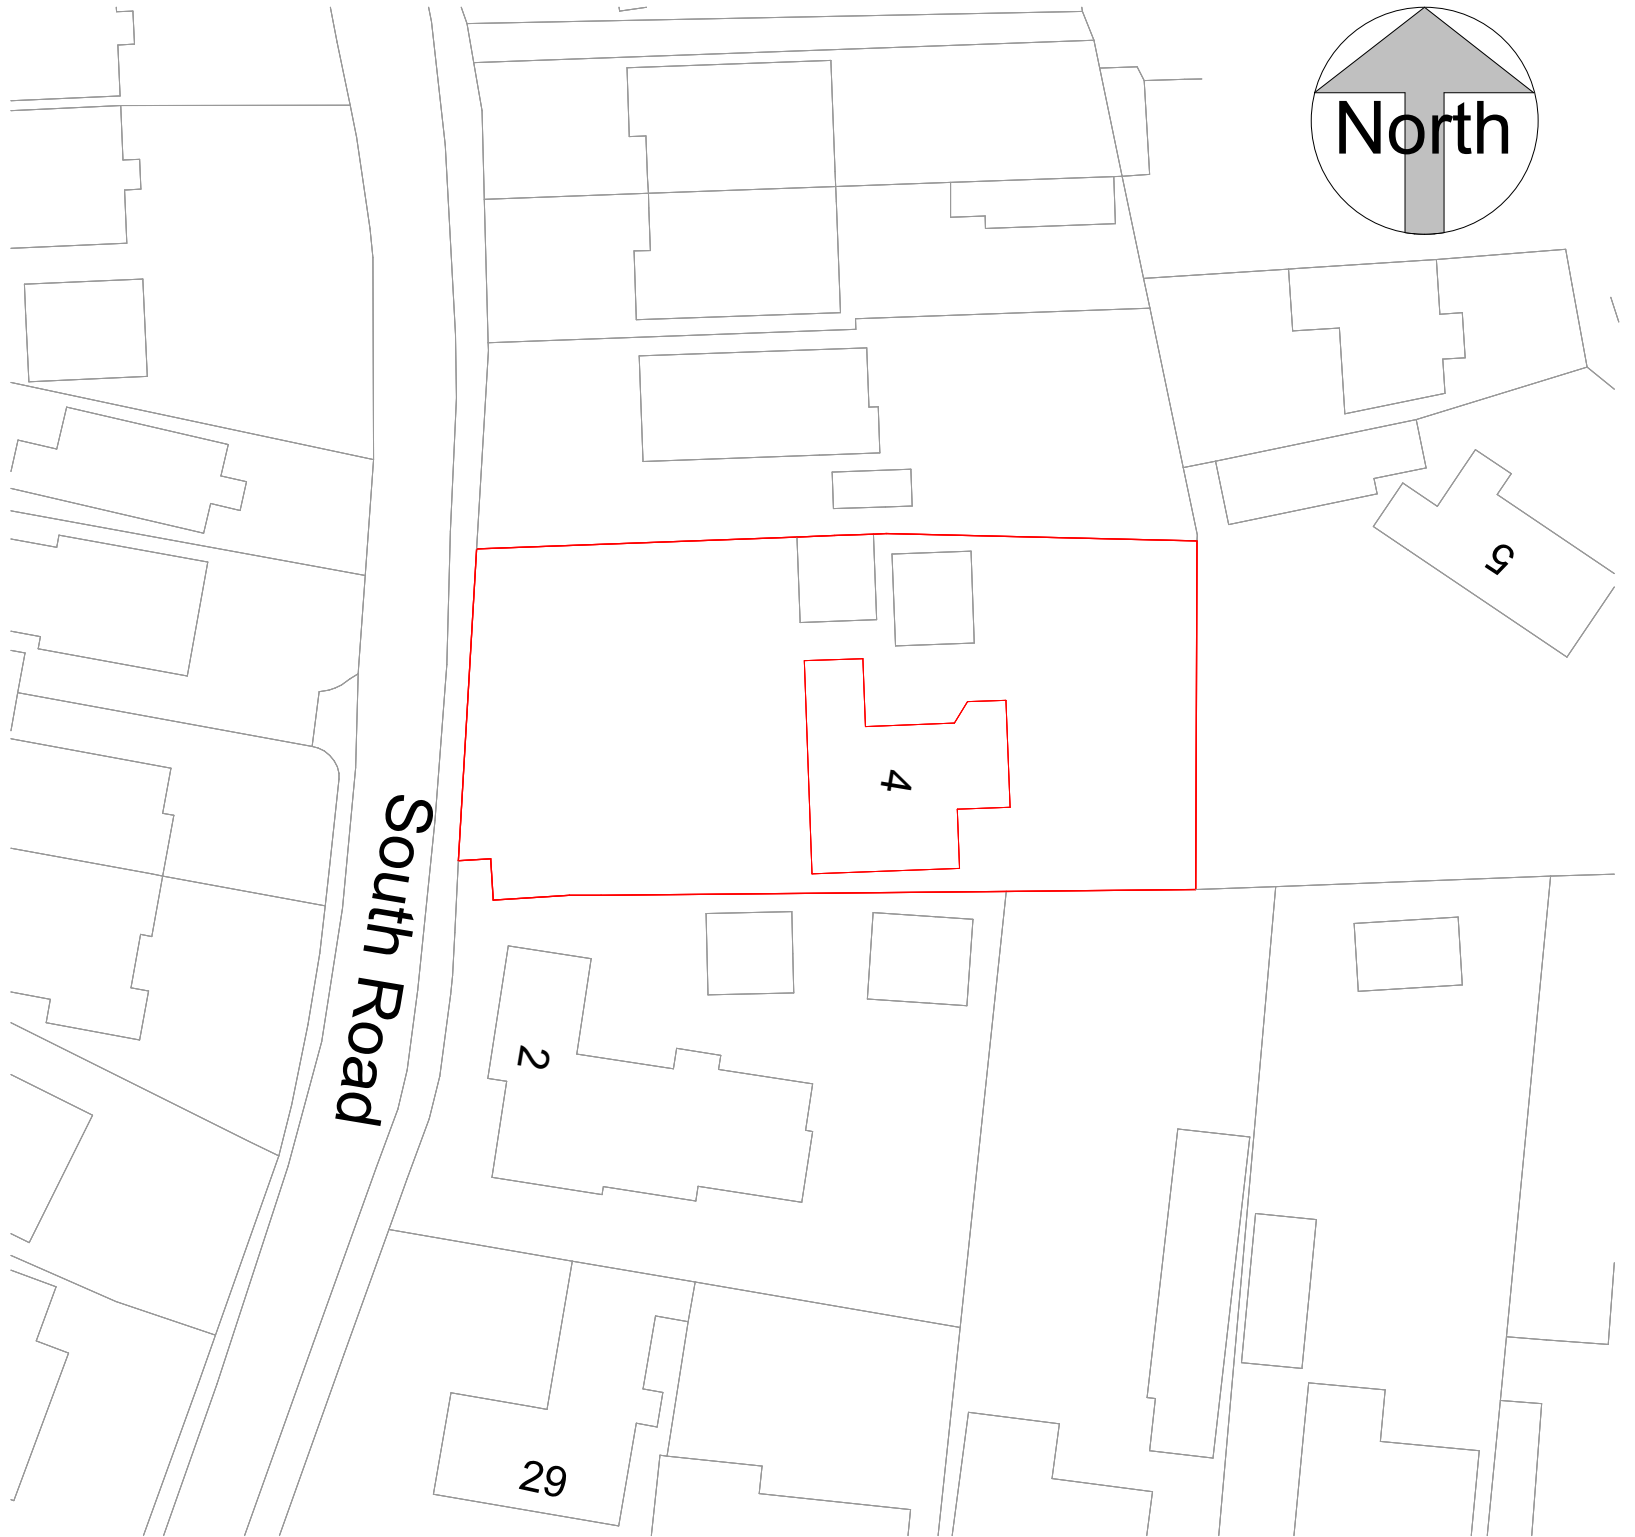

Block Plan

1:500

ReQuestAPlan
Map number: TQRQM24213111351583
Title: 4 South Road, PO11 9AE
Map Produced for: Parkers Design
© Crown copyright and database rights 2024 OS 100042766





1:500		50
1:200		20
1:100		10
1:50		5

All measurement to be checked on site prior to any commenment

Parkers Design Limited - The Studio @ 90, PO9 2PR

www.pexd.co.uk - info@parkersdesign.com - 07776 008822

PROJECT	4 South Road PO11 9AE	CLIENT				Mather	
		Date	Issue Date		Scale (@ A3)	As indicated	
SHEET	Site Plan	Drawn by	SW	DRAWING NUMBER			REV
		Checked by	SR	P 0			

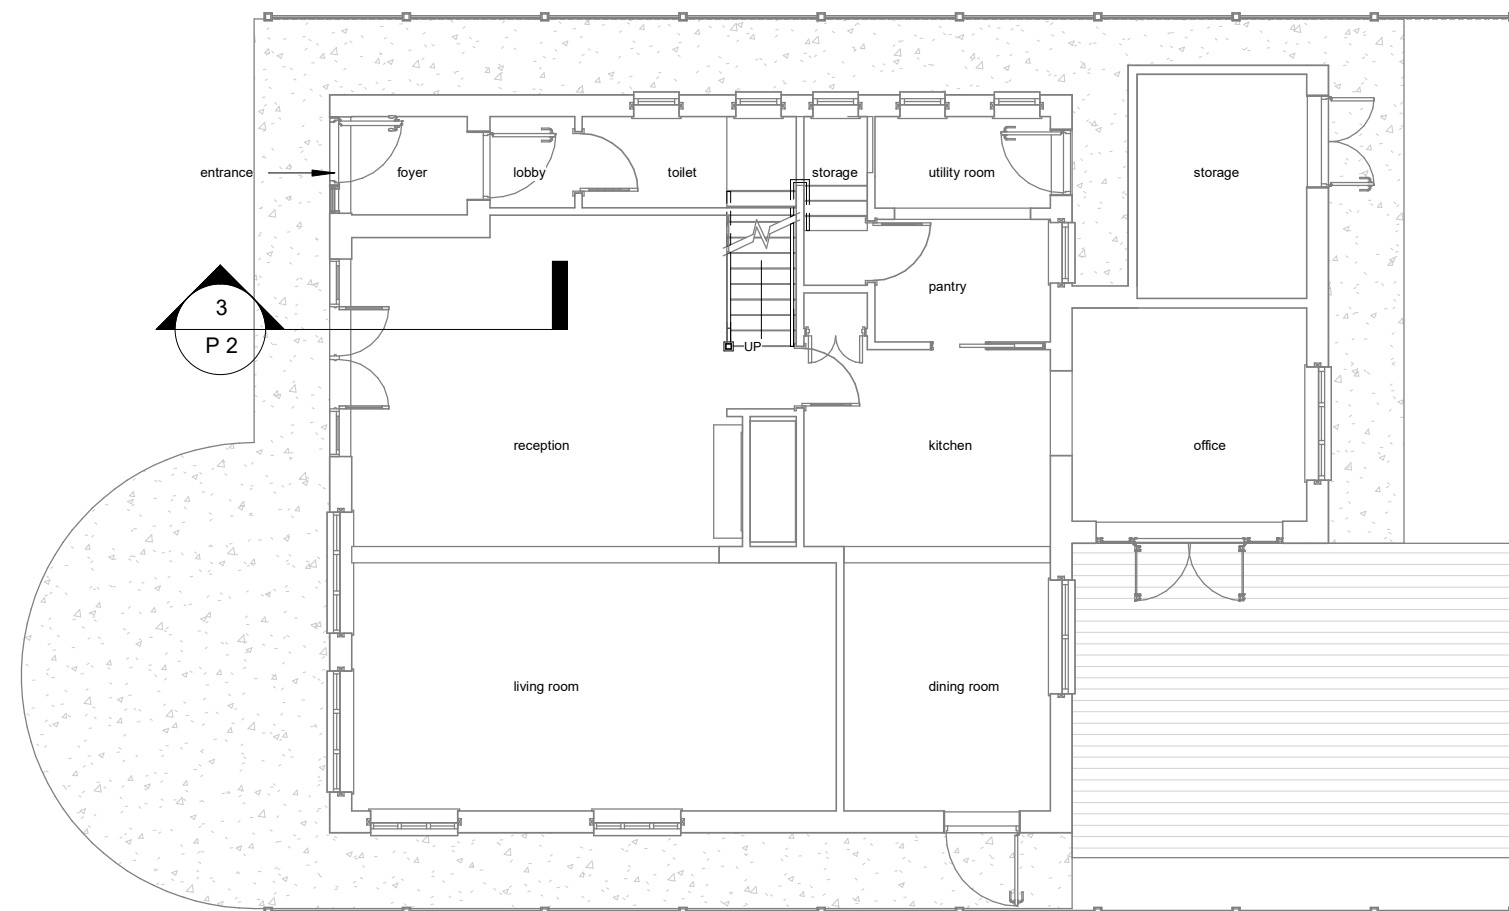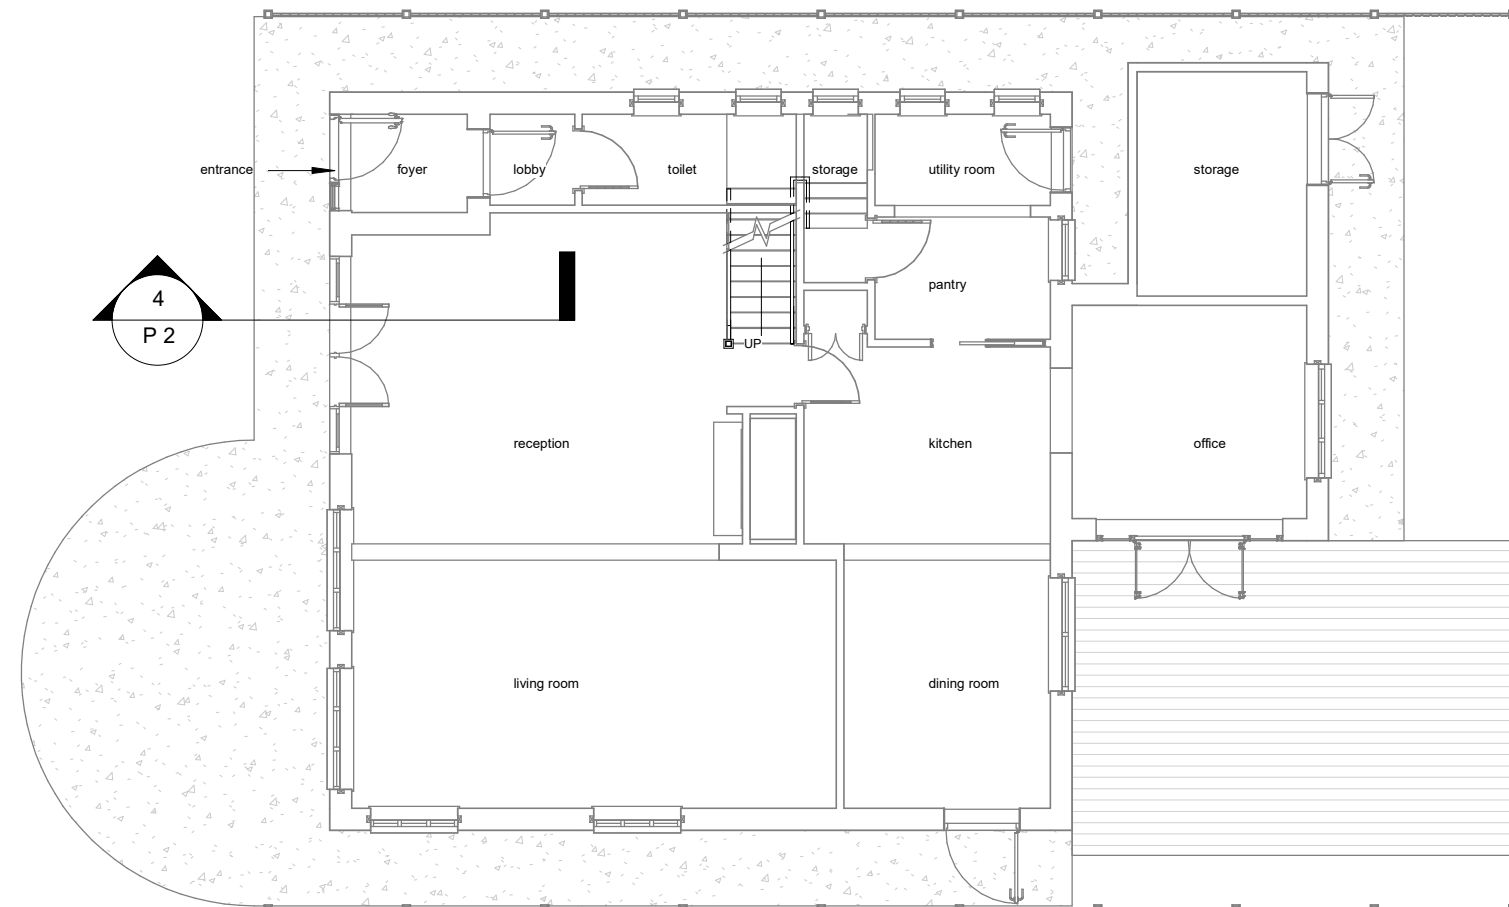

1:500		50
1:200		20
1:100		10
1:50		5



All measurement to be checked on site prior to any commenment

Parkers Design Limited - The Studio @ 90, PO9 2PR

www.pexd.co.uk - info@parkersdesign.com - 07776 008822



PROJECT	4 South Road PO11 9AE		CLIENT		Mather	
			Date	Issue Date	Scale (@ A3)	1 : 100
SHEET	Ground Floor		Drawn by	SW	DRAWING NUMBER	
			Checked by	SR	P 1	
					REV	

Existing First Floor

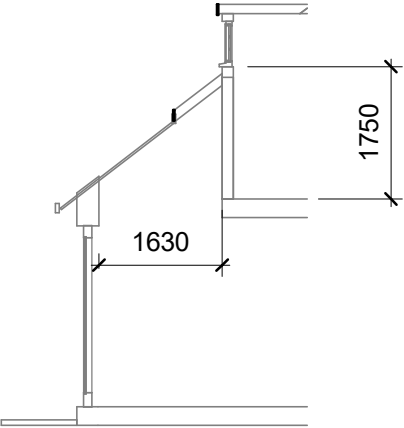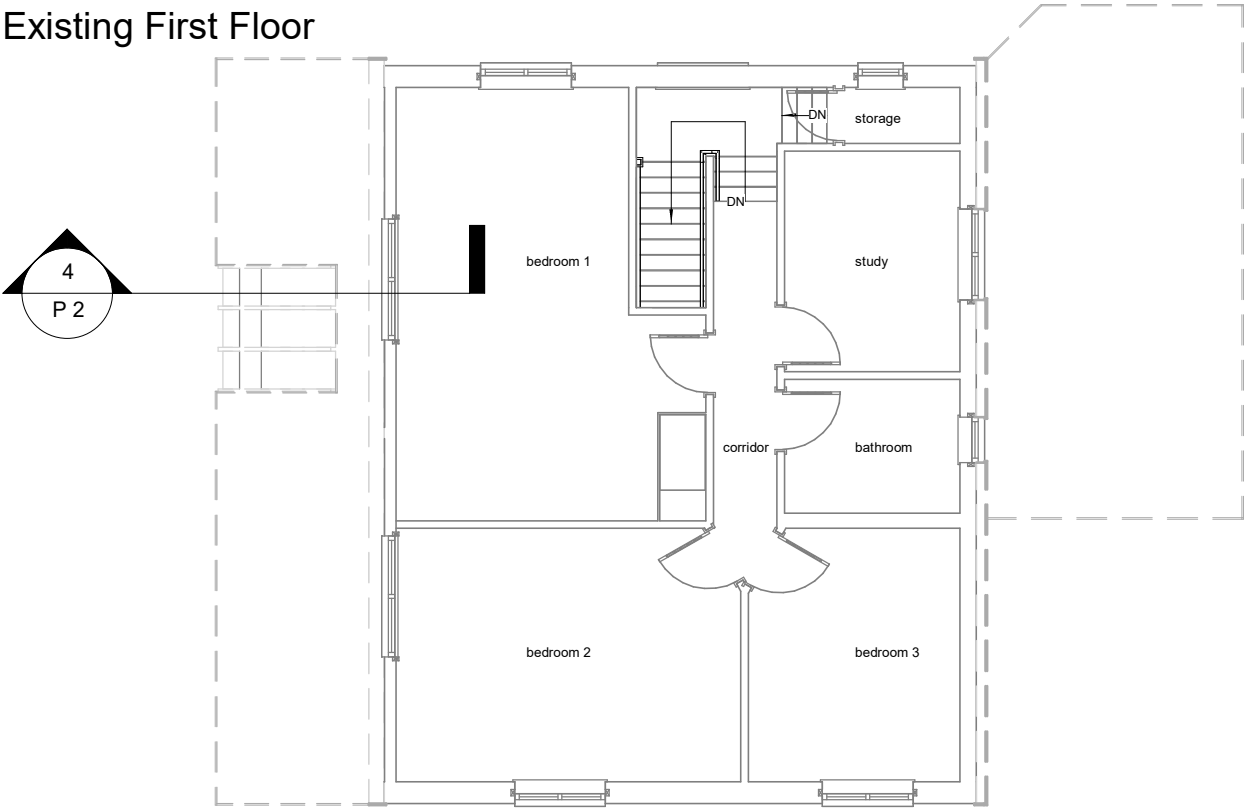

Existing Section

Proposed First Floor

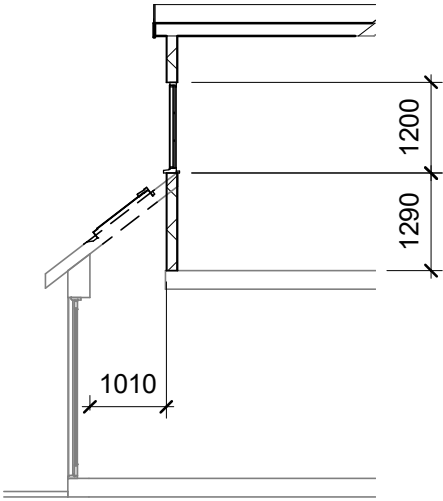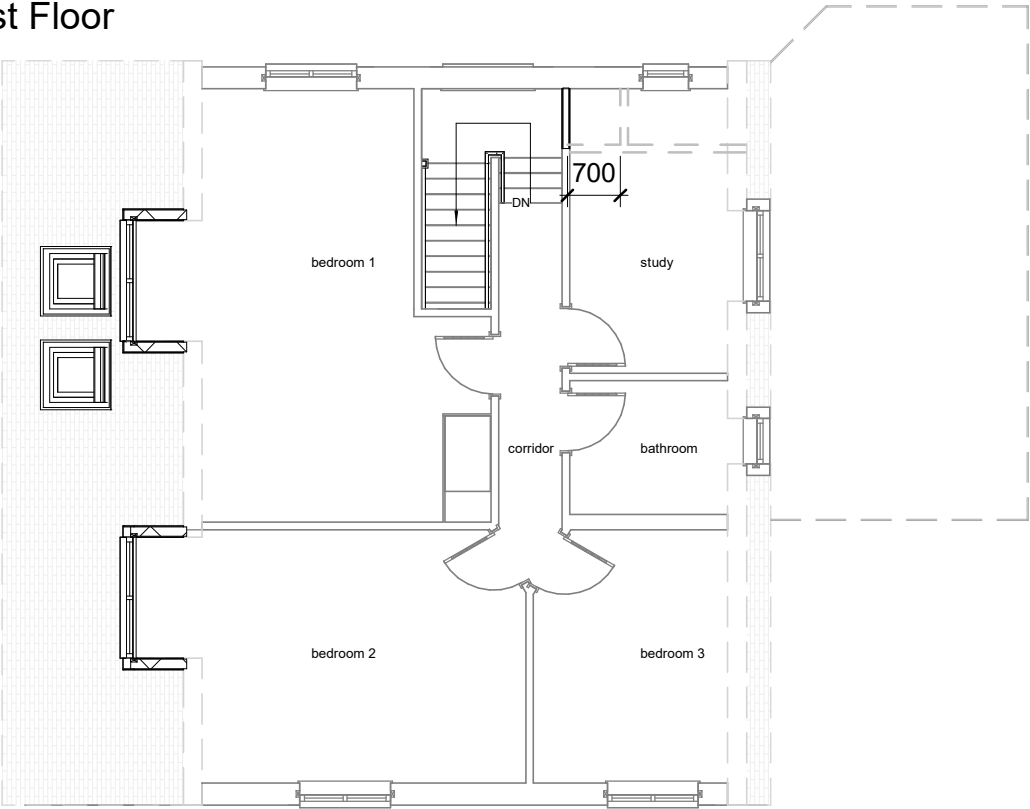

Proposed Section



1:500		50
1:200		20
1:100		10
1:50		5

All measurement to be checked on site prior to any commenment

Parkers Design Limited - The Studio @ 90, PO9 2PR www.pexd.co.uk - info@parkersdesign.com - 07776 008822

PROJECT	4 South Road PO11 9AE		CLIENT		Mather	
			Date	Issue Date	Scale (@ A3)	1 : 100
			Drawn by	SW	DRAWING NUMBER	REV
	SHEET		Checked by	SR	P 2	



Existing Elevation-Front




Proposal
 Replacement of the front glazed portion of the roof, with 2no. Velux roof windows.
 In addition, enlarging the front dormers and the addition of pitched roof for each dormer.

Proposed Elevation-Front



Existing Elevation-Rear

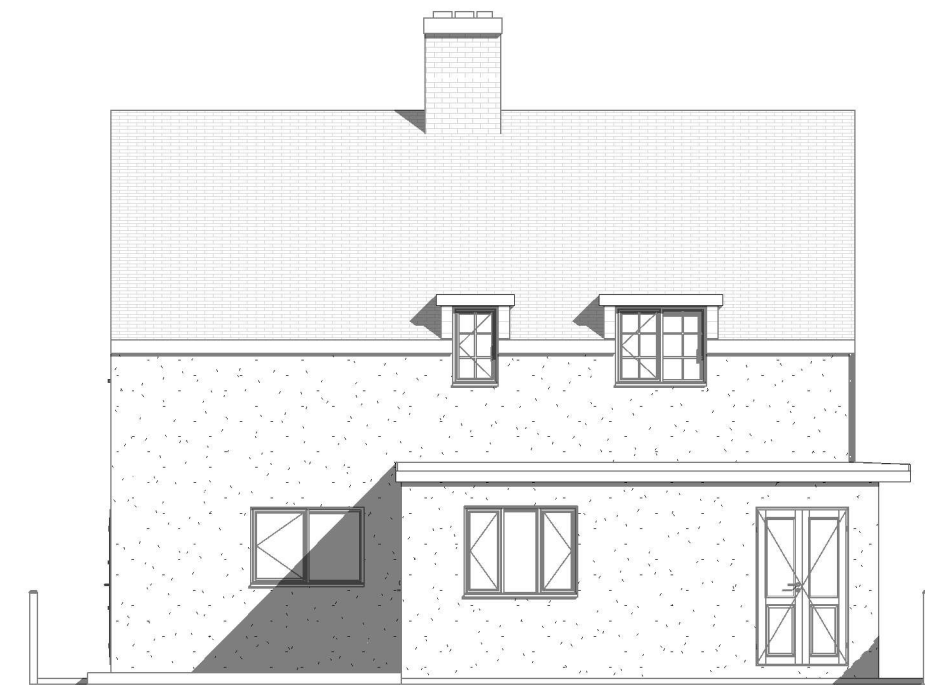

Proposed Elevation-Rear



1:500							50
1:200							20
1:100							10
1:50							5

All measurement to be checked on site prior to any comment

Parkers Design Limited - The Studio @ 90, PO9 2PR

www.pexd.co.uk - info@parkersdesign.com - 07776 008822

PROJECT	4 South Road PO11 9AE		CLIENT		Mather	
	SHEET		Date		Issue Date	Scale (@ A3) 1 : 100
			Drawn by		SW	DRAWING NUMBER
			Checked by		SR	P 3
Elevations-Front/Rear						REV



Existing Elevation-Right side



Proposed Elevation-Right side



Existing Elevation-Left side



Proposed Elevation-Left side

pd

parkers

executive

design

1:500

1:200

1:100

1:50

50

20

10


5

All measurement to be checked on site prior to any commenment


Parkers Design Limited - The Studio @ 90, PO9 2PR

www.pexd.co.uk - info@parkersdesign.com - 07776 008822

PROJECT	4 South Road PO11 9AE		CLIENT		Mather	
	SHEET		Date	Issue Date	Scale (@ A3)	1 : 100
Elevations-Right/Left side		Drawn by	SW	DRAWING NUMBER		REV
		Checked by	SR	P 4		

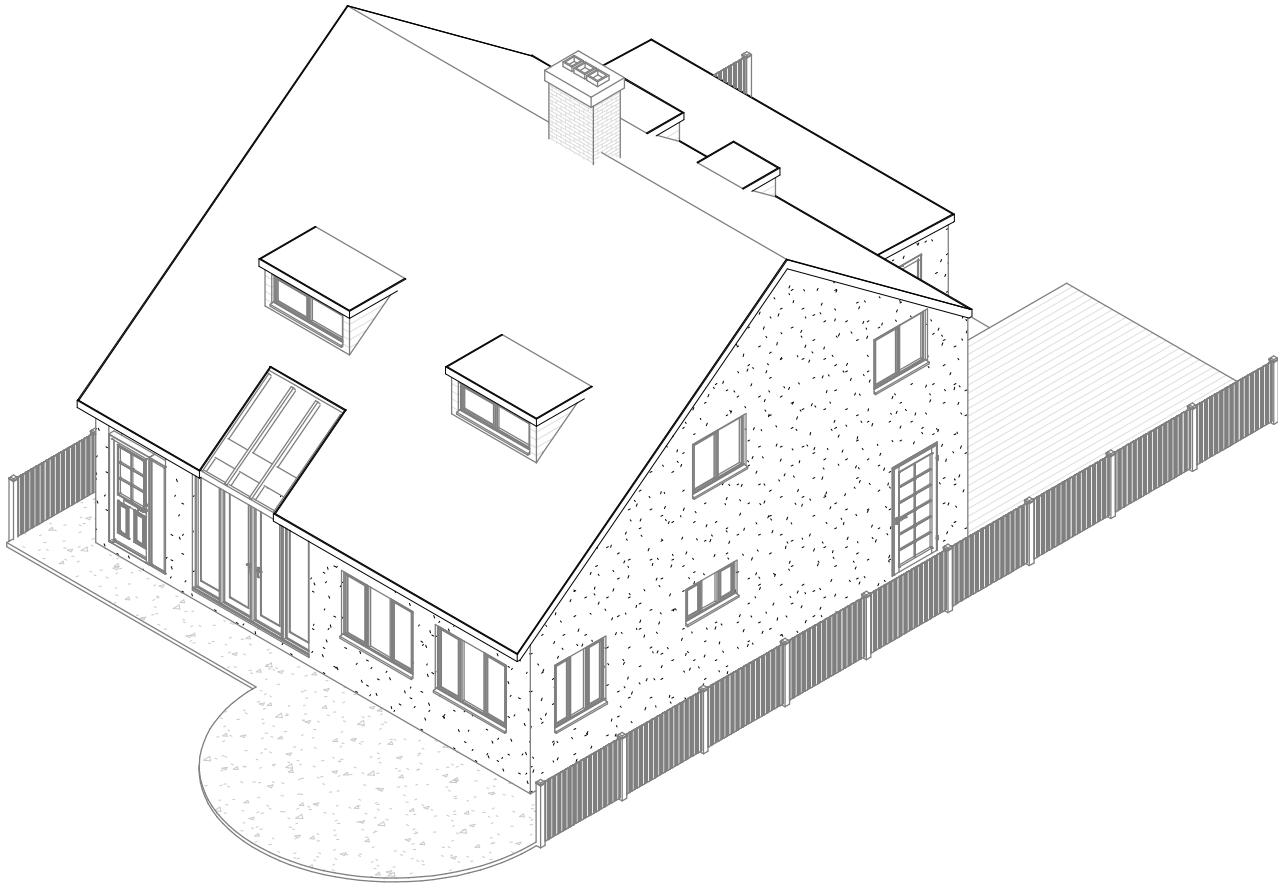

Existing 3D 1

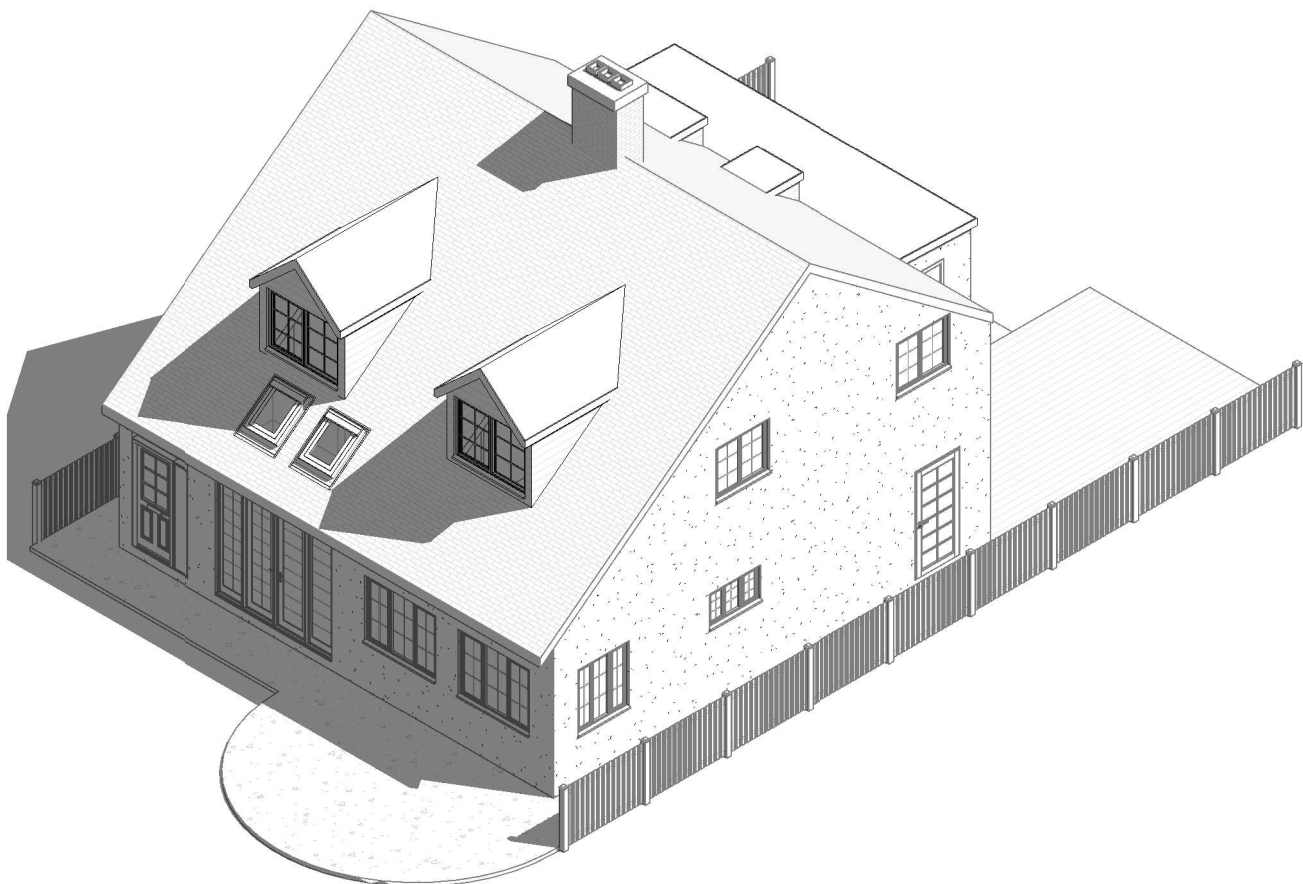

Proposed 3D 1

pd

parkers

executive

design

1:500

1:200

1:100

1:50

50

20

10


5

All measurement to be checked on site prior to any commenent


Parkers Design Limited - The Studio @ 90, PO9 2PR

www.pexd.co.uk - info@parkersdesign.com - 07776 008822

PROJECT	4 South Road PO11 9AE	CLIENT				Mather	
		Date		Issue Date		Scale (@ A3)	
SHEET	3D 1	Drawn by		SW	DRAWING NUMBER		REV
		Checked by		SR	P 5		

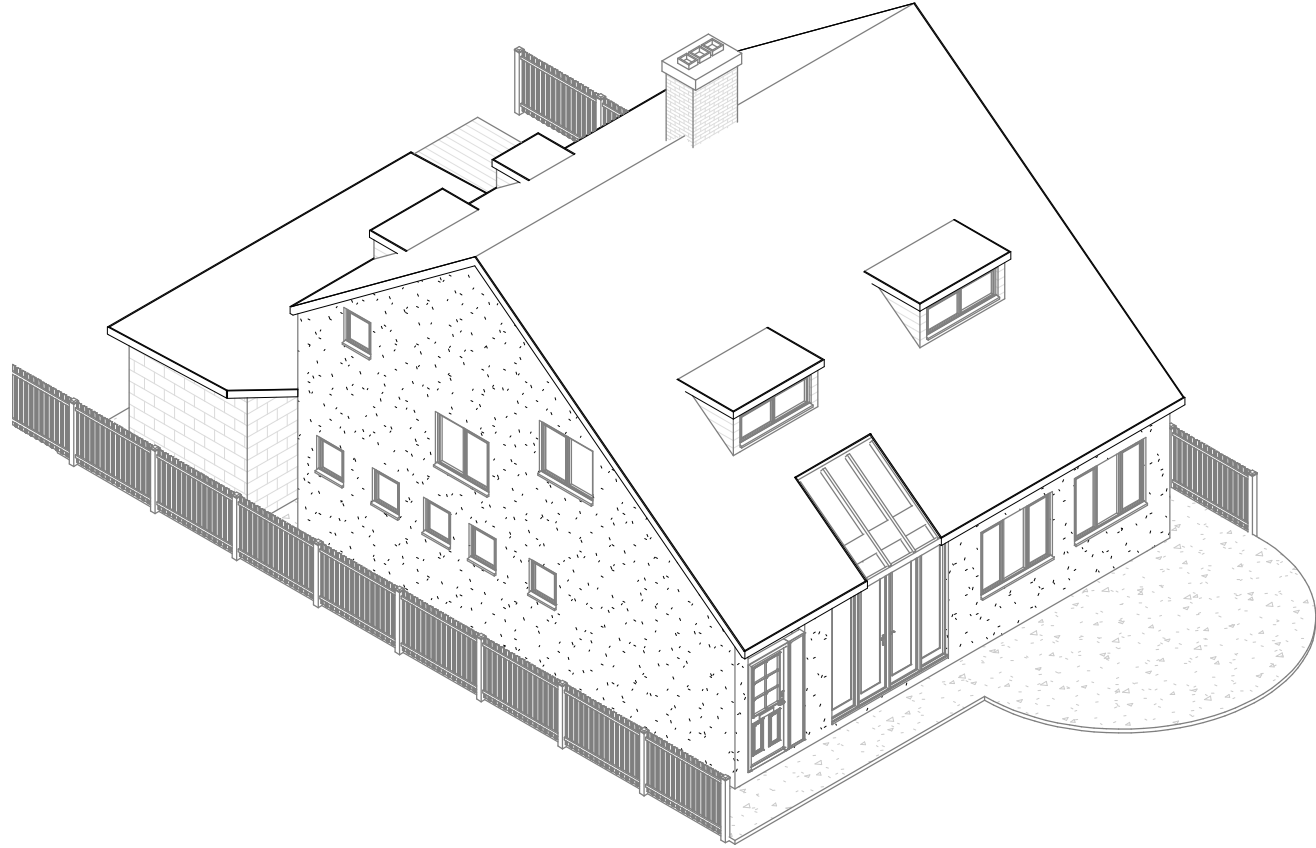

Existing 3D 2

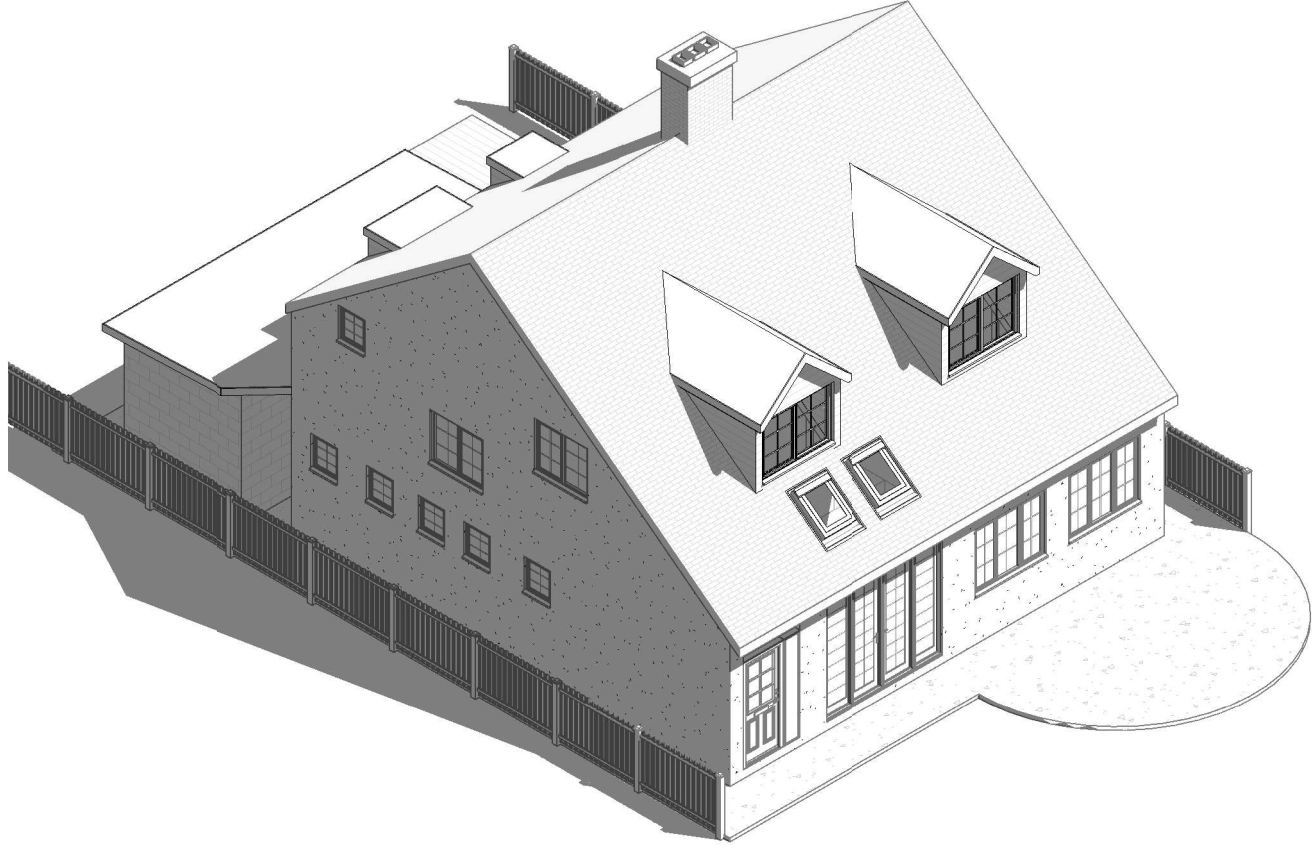

Proposed 3D 2

pd

parkers

executive

design

1:500

1:200

1:100

1:50

50

20

10


5

All measurement to be checked on site prior to any commenent


Parkers Design Limited - The Studio @ 90, PO9 2PR

www.pexd.co.uk - info@parkersdesign.com - 07776 008822

PROJECT	4 South Road PO11 9AE		CLIENT		Mather	
	SHEET		Date		Issue Date	
			Scale (@ A3)			
			Drawn by	SW	DRAWING NUMBER	REV
		3D 2	Checked by	SR	P 6	

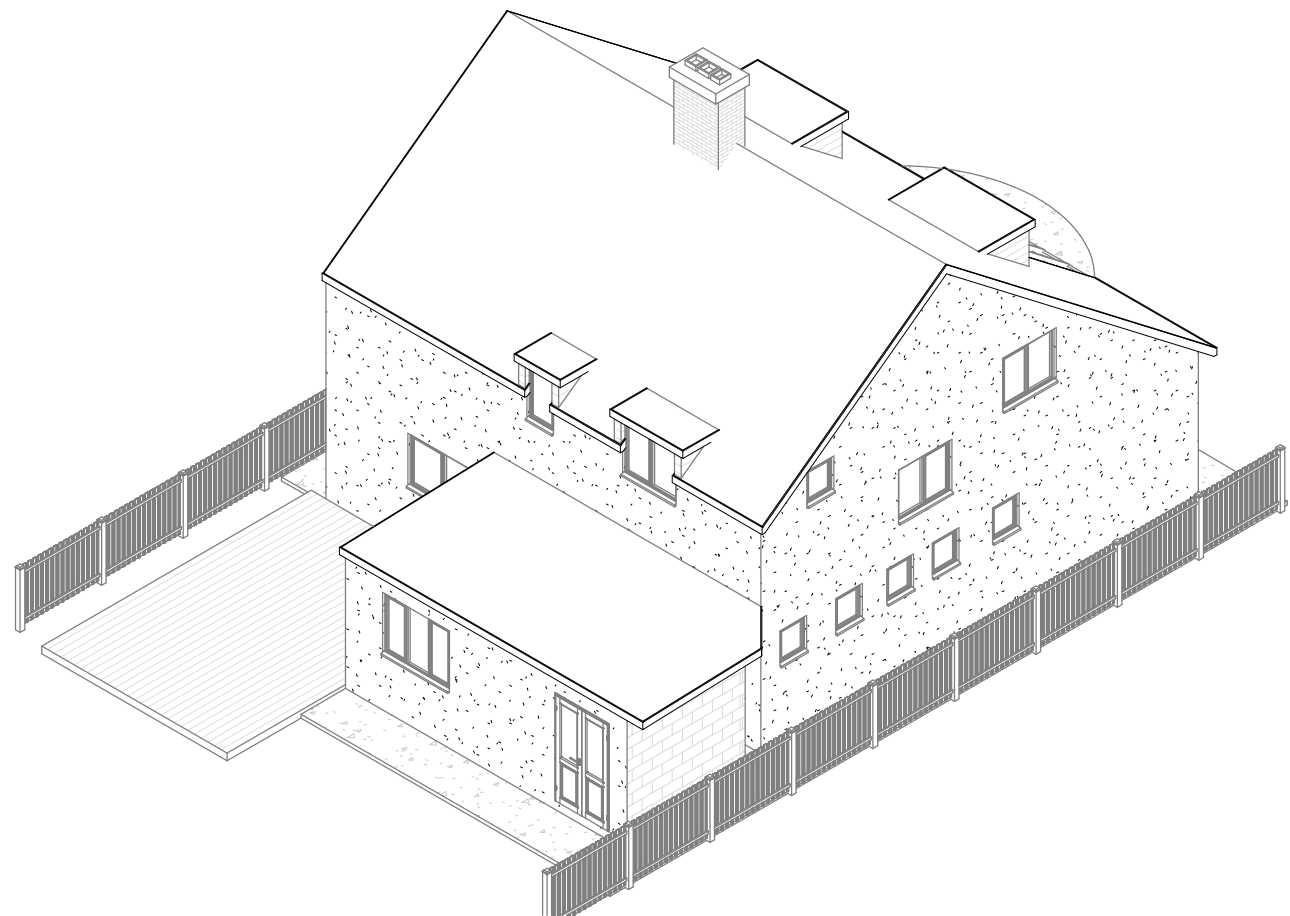

Existing 3D 3

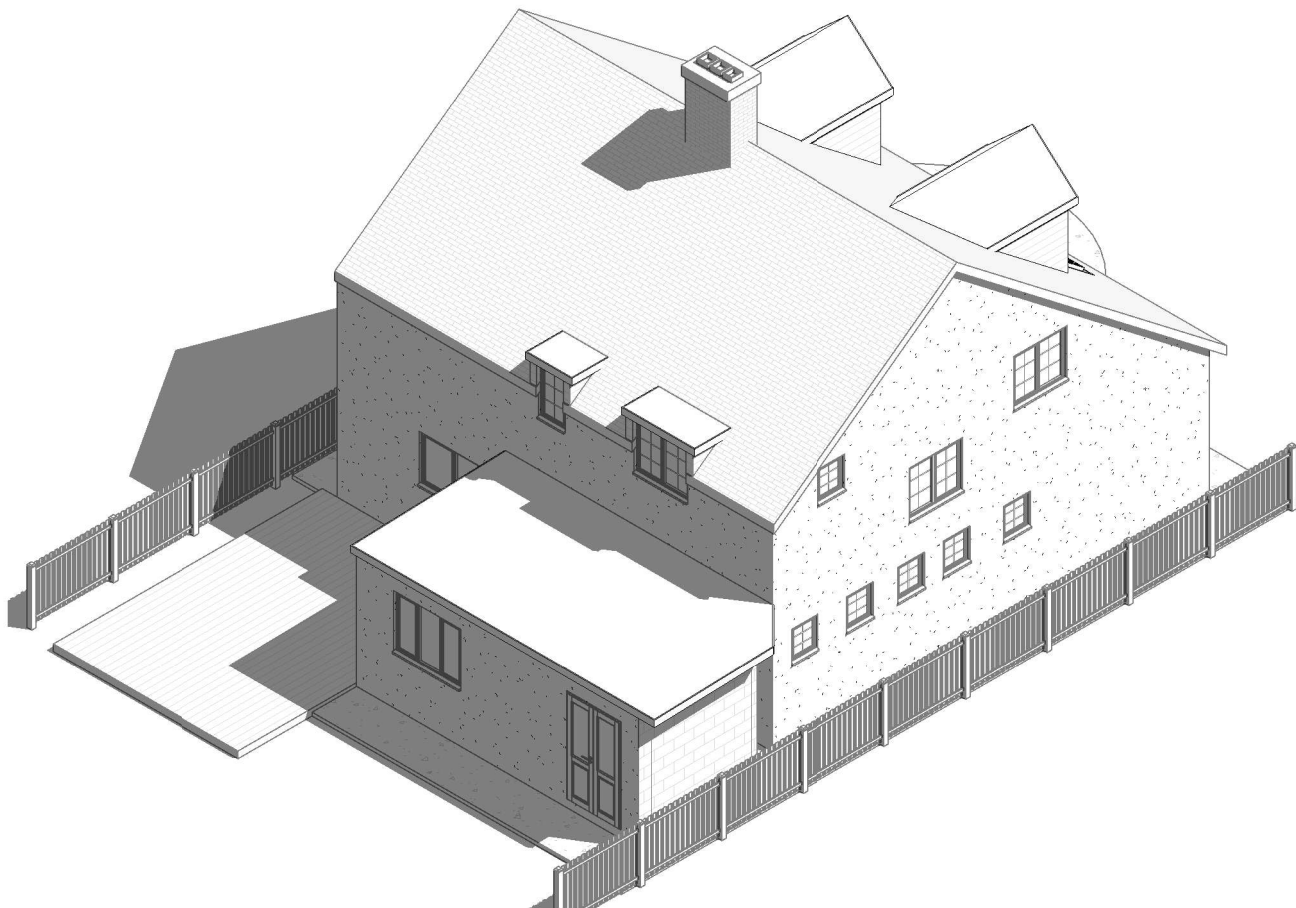

Proposed 3D 3

pd

parkers

executive

design

1:500

1:200

1:100

1:50

50

20

10


5

All measurement to be checked on site prior to any commenent


Parkers Design Limited - The Studio @ 90, PO9 2PR

www.pexd.co.uk - info@parkersdesign.com - 07776 008822

PROJECT	4 South Road PO11 9AE	CLIENT				Mather	
		Date	Issue Date		Scale (@ A3)		
SHEET	3D 3	Drawn by	SW	DRAWING NUMBER			REV
		Checked by	SR	P 7			

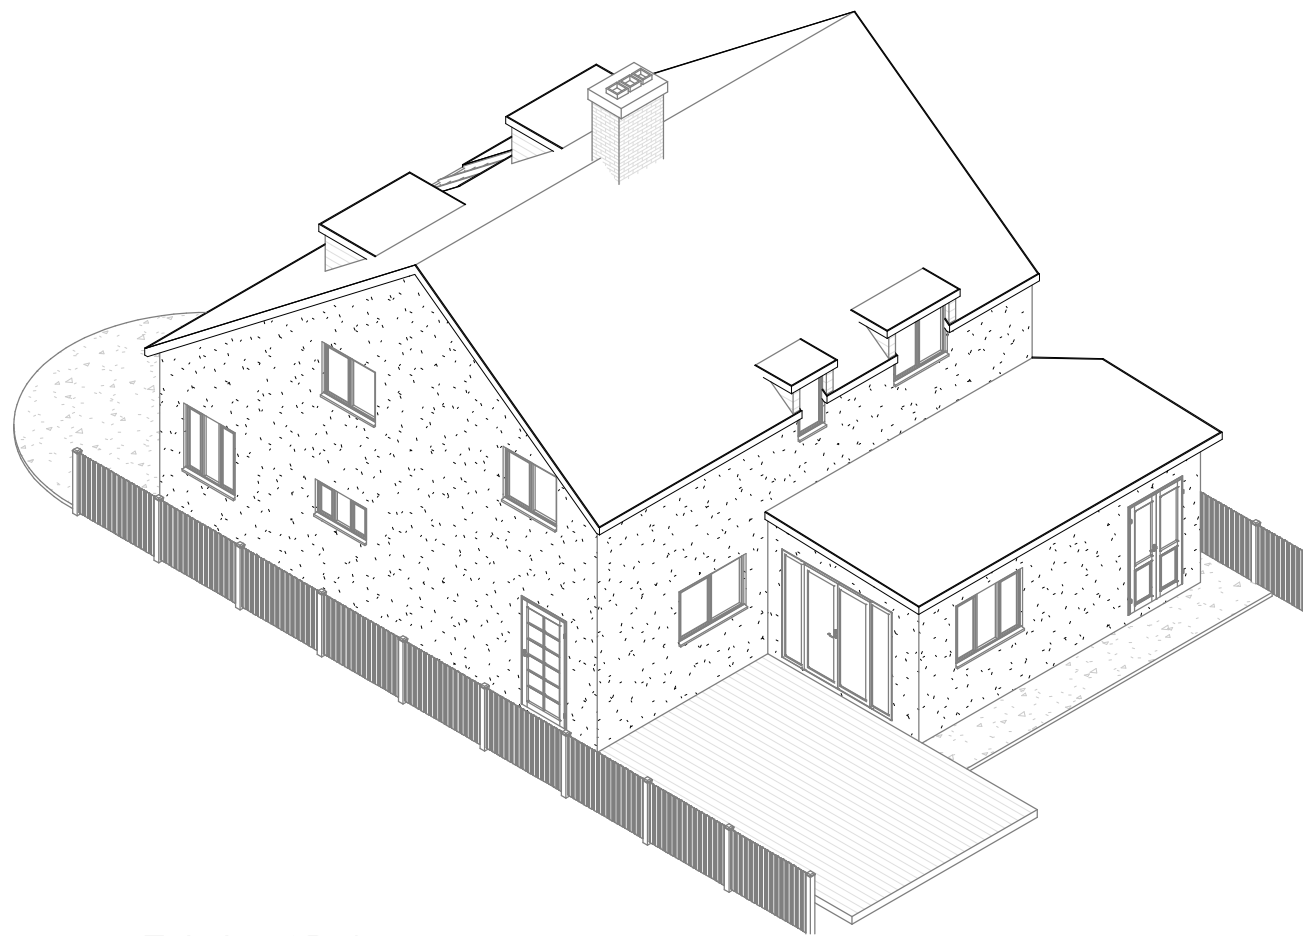

Existing 3D 4

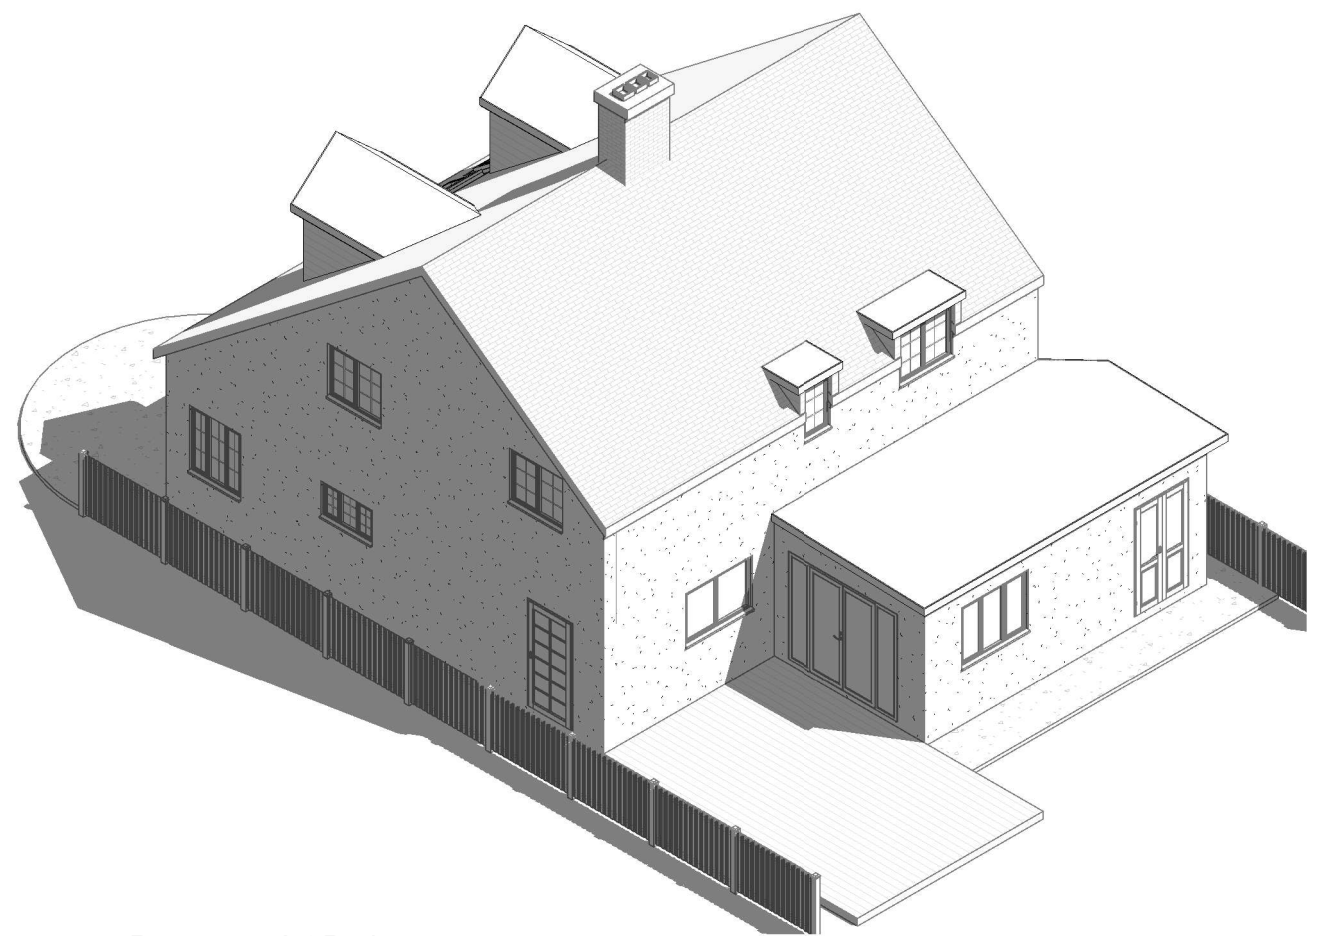

Proposed 3D 4



1:500		50
1:200		20
1:100		10
1:50		5

All measurement to be checked on site prior to any commenment

Parkers Design Limited - The Studio @ 90, PO9 2PR

www.pexd.co.uk - info@parkersdesign.com - 07776 008822

PROJECT	4 South Road PO11 9AE		CLIENT		Mather	
	SHEET		Date		Issue Date	
			Scale (@ A3)			
			Drawn by	SW	DRAWING NUMBER	REV
		3D 4	Checked by	SR	P 8	