



PHYSICAL SCALE IN METERS @ 1:100


NOTES:
This drawing has been produced solely for PLANNING/DESIGN.
Do not scale from this Drawing except for planning purposes.
Any drainage shown is presumed and to be checked on site before commencement of works.
This drawing is the copyright of MF Designs Ltd.

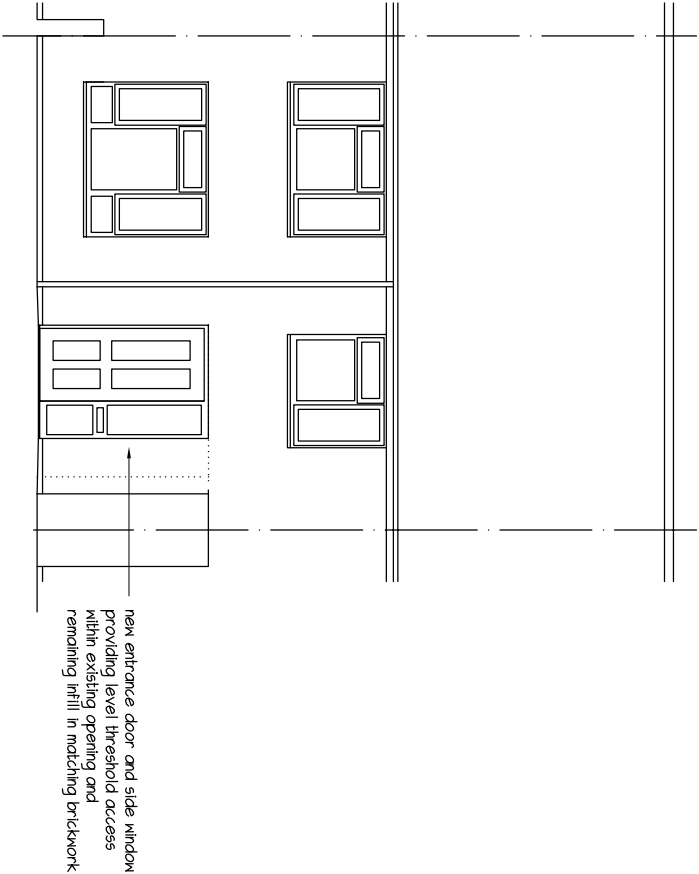


Proposed North (front)

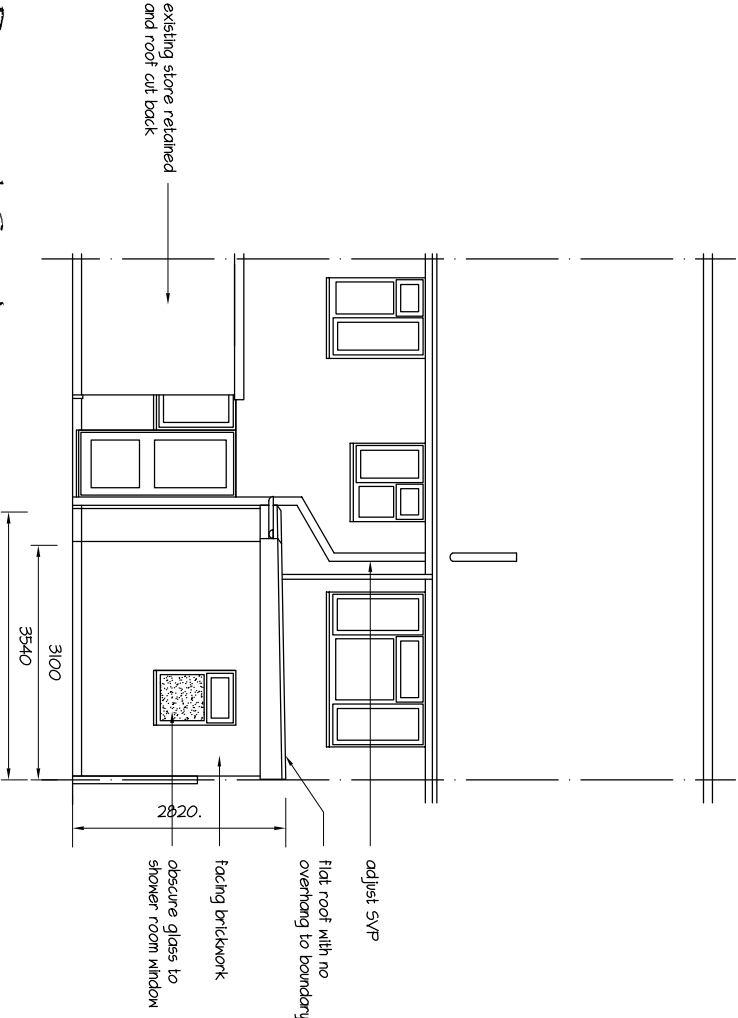

Proposed South

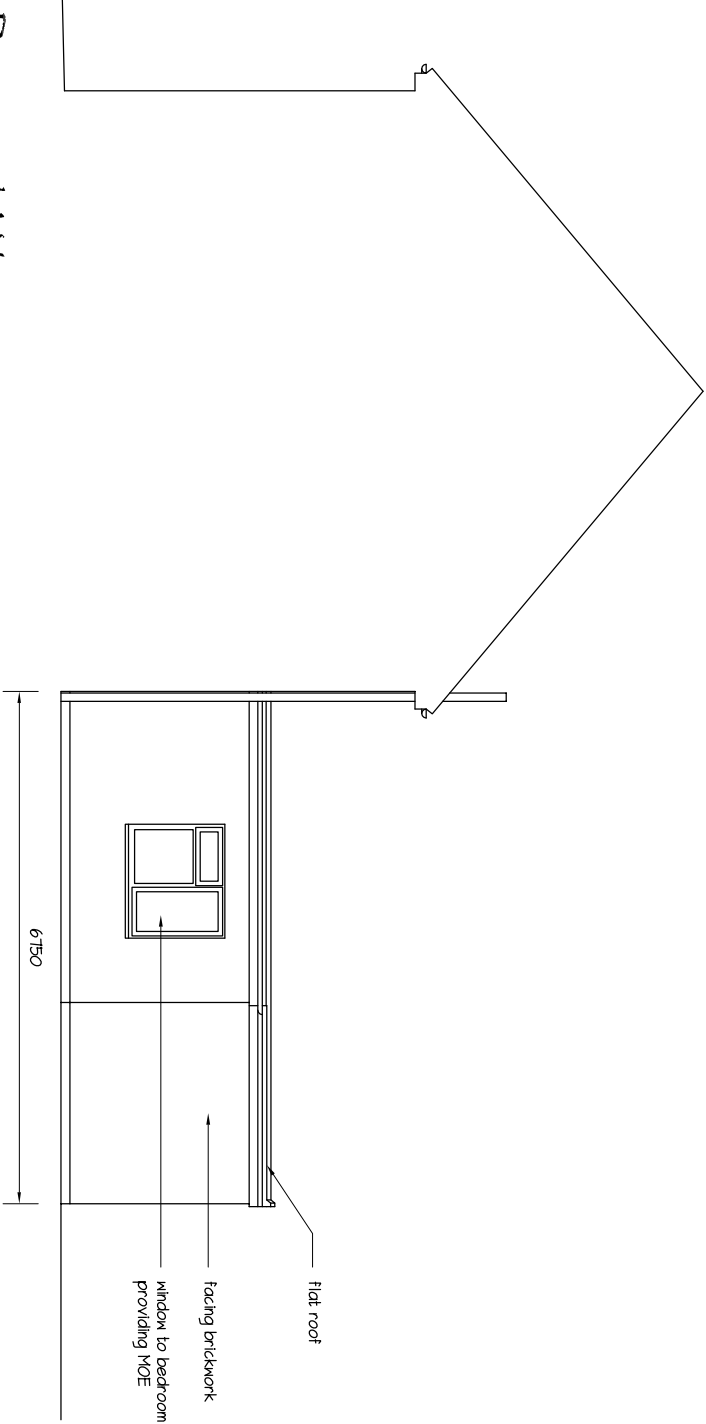

Proposed West

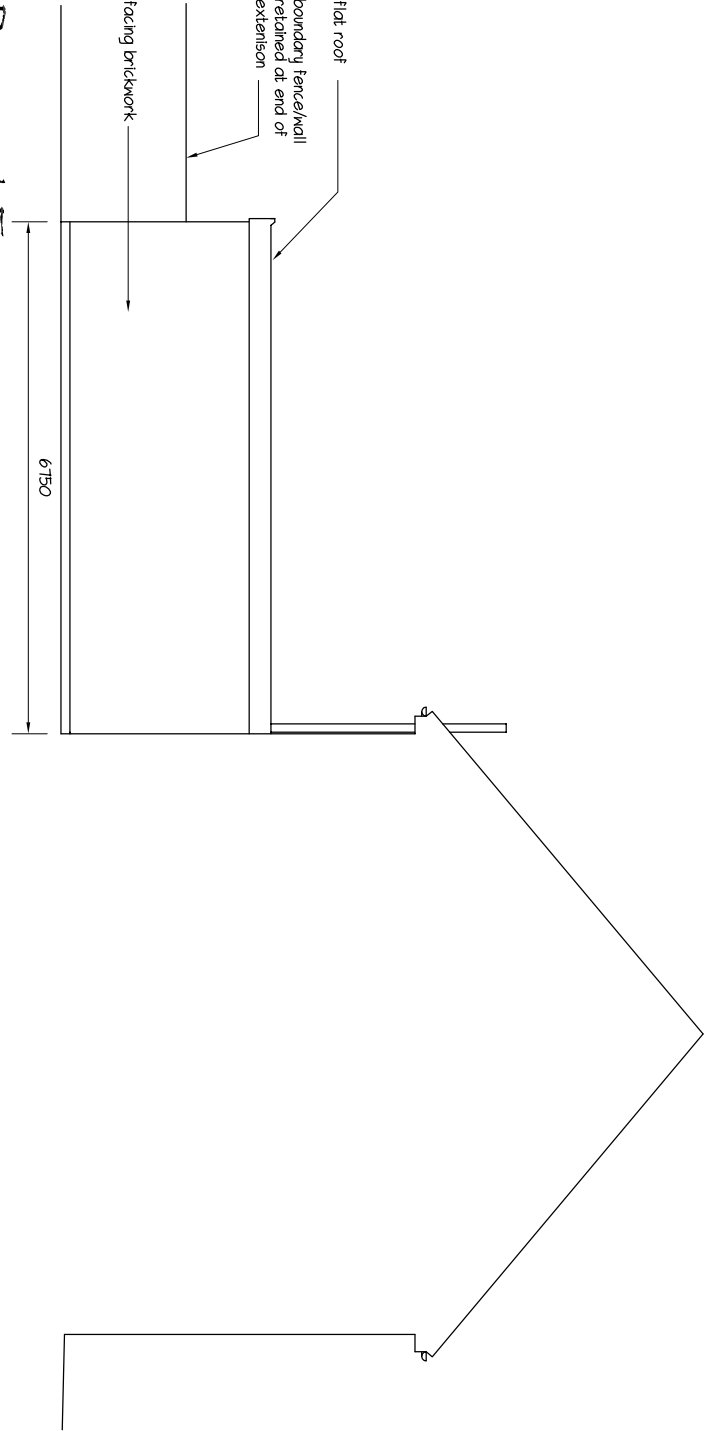

Proposed East

EXTENSION & ALTERATIONS - 111 Kings Road, Hayling Island. PO11 0PE

mf designs ltd

Chartered Architects



36 Grove Road • Havant • Hampshire • PO9 1AR
Director: Martin Farrer RIBA • Co Registration No.4507379

t/f 02382 470967
e admin@mfdesigns.org.uk

Date: Jan 2025
Scale: 1:100 @ A3

Job No: 3346
Dwg No: P_02