Existing walls | Proposed walls | Proposed structure

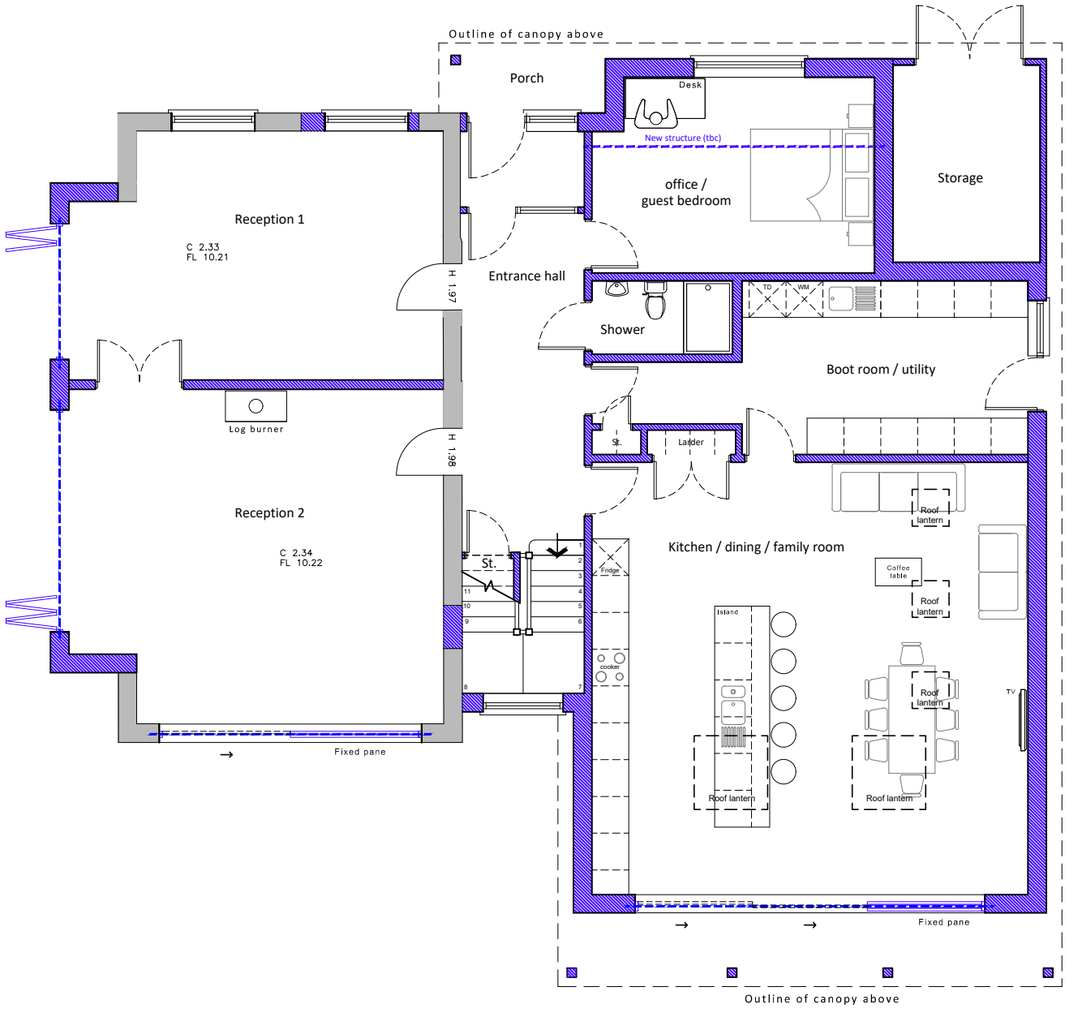

Proposed ground floor plan scale 1:100

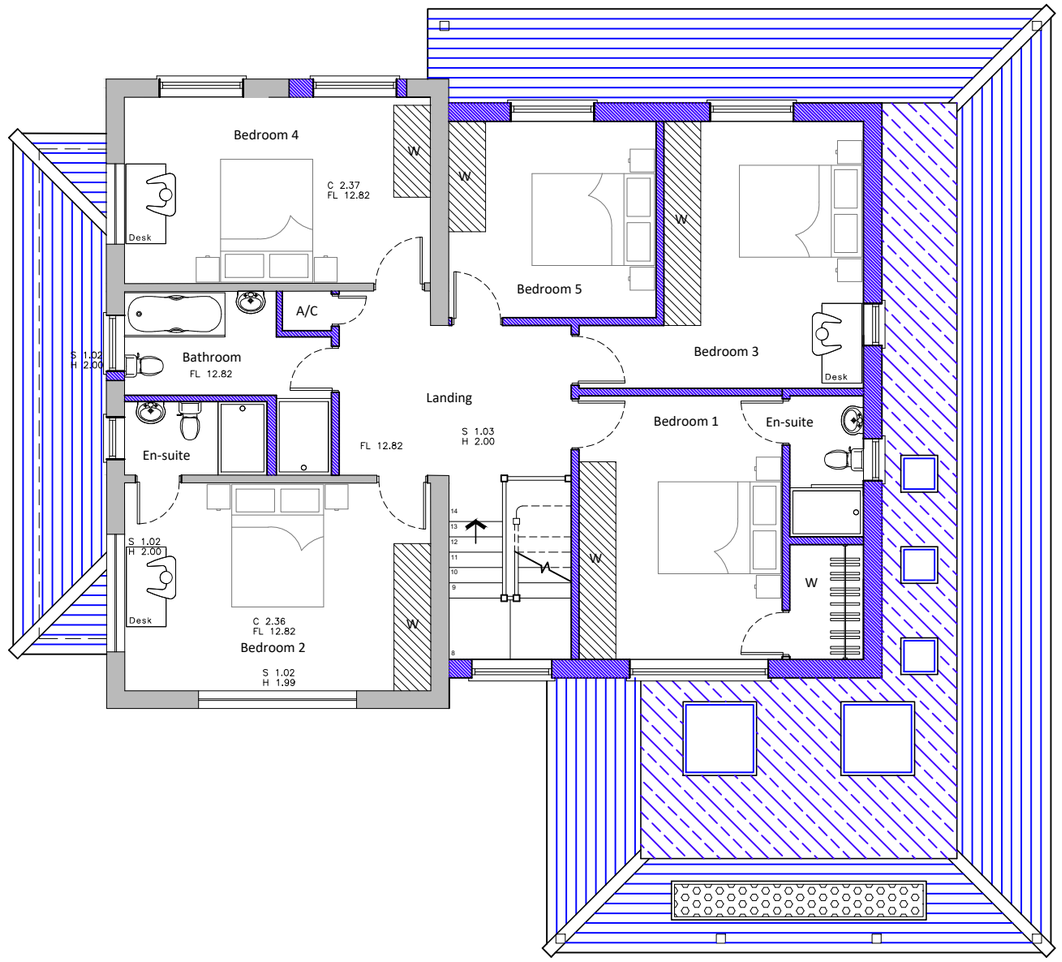

First floor plan

1 0 1 2 3 4 5 6 7 8 9m

1:100

For	Title				Office Tel:
MR & MRS WALSH	PROPOSED GROUND & FIRST FLOOR PLANS				01243 933732
Project	Date	Drawn	Scale	Checked	Email:
PROPOSED EXTENSIONS 2 WOODLANDS AVENUE, EMSWORTH, PO10 7QE	Aug 2024	JB	1:100 @ A3	-	admin@jb-architecturedesign.com
	Job Number		Drawing Number	Revision	Web:
	PL.762.23		-02		www.jb-architecturedesign.com

JB ARCHITECTURE