


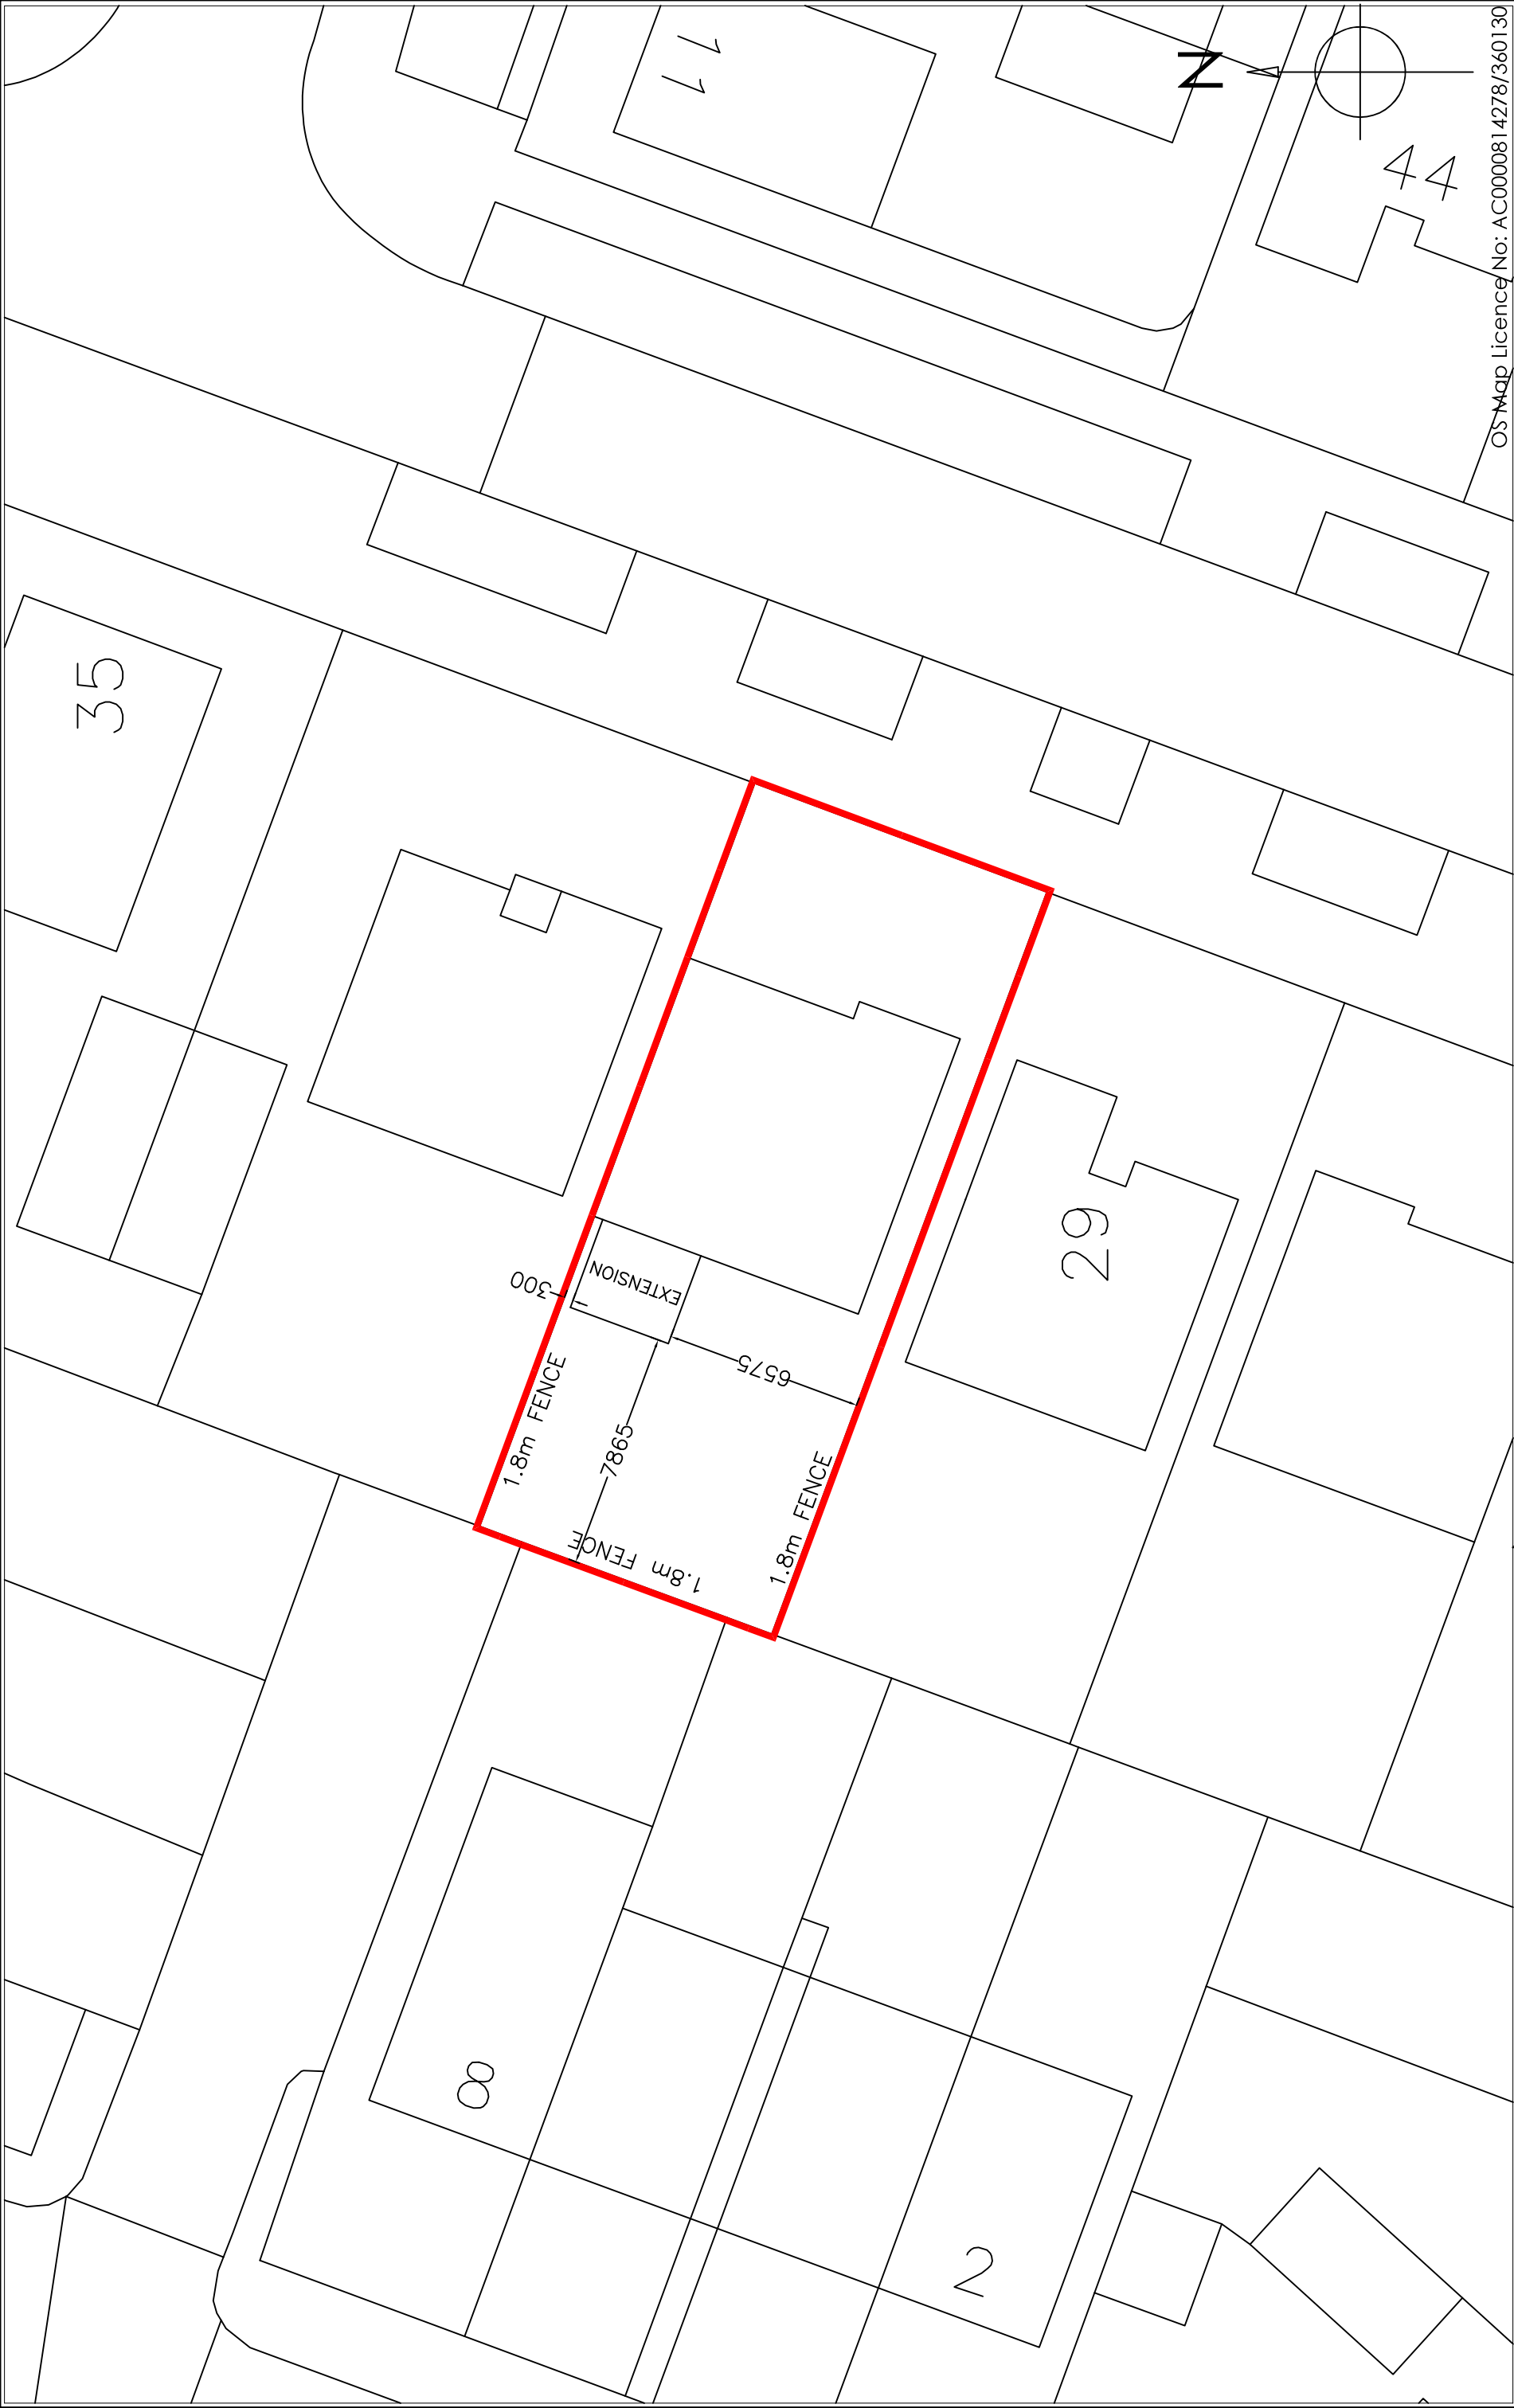

Copyright is reserved by GBS Designs and is issued on the condition that it is not copied or disclosed by or to any unauthorised persons without prior consent in writing from GBS Designs. All dimensions to be checked on site All structural elements to be specified by a suitably qualified structural engineer.	REV	DESCRIPTION	DRAWN	DATE	Scale Bar 	Drawing Ref 31NEWAVE 07 <table><tr><td>Scale at A1</td><td>Scale at A3</td></tr><tr><td>N/A</td><td>1:200</td></tr><tr><td colspan="2">Date</td></tr><tr><td colspan="2">12 JULY 2024</td></tr><tr><td colspan="2">Drawn by</td></tr><tr><td colspan="2">GBS</td></tr></table>	Scale at A1	Scale at A3	N/A	1:200	Date		12 JULY 2024		Drawn by		GBS		Drawing Title 31 Newlands Avenue, Purbrook, Waterlooville, Hampshire, PO7 5FH.
	Scale at A1	Scale at A3																	
	N/A	1:200																	
	Date																		
	12 JULY 2024																		
	Drawn by																		
	GBS																		
-	Initial design	GBS	12.07.22																



CAD - ARCHITECTURE - DESIGN

6 Shillinglee Waterlooville
Hampshire PO7 5RW
Tel 023 9225 8315
www.gbs-designs.co.uk



CAD - ARCHITECTURE - DESIGN

6 Shillinglee Waterlooville
Hampshire PO7 5RW
Tel 023 9225 8315
www.gbs-designs.co.uk