




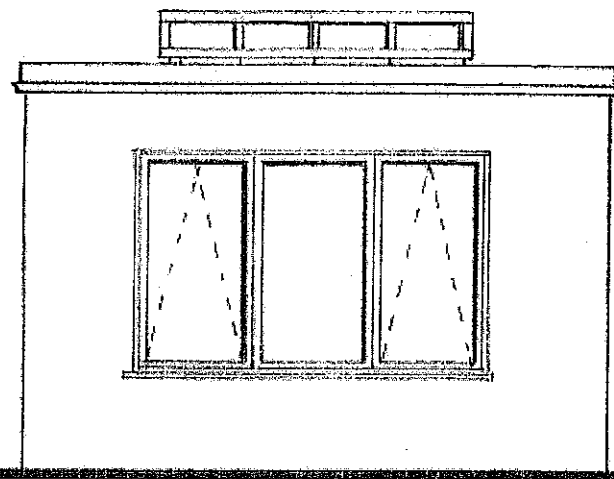


west elevation

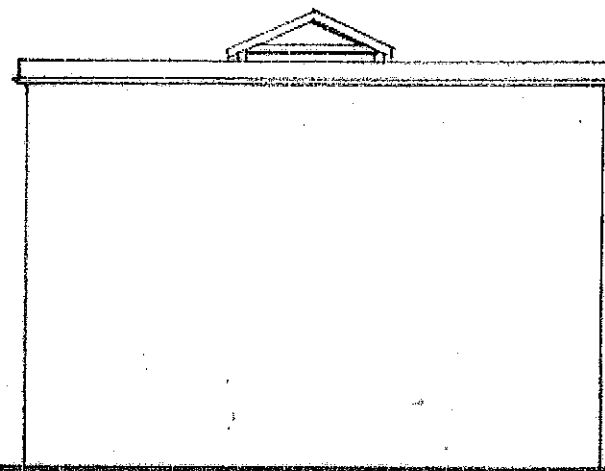

north elevation

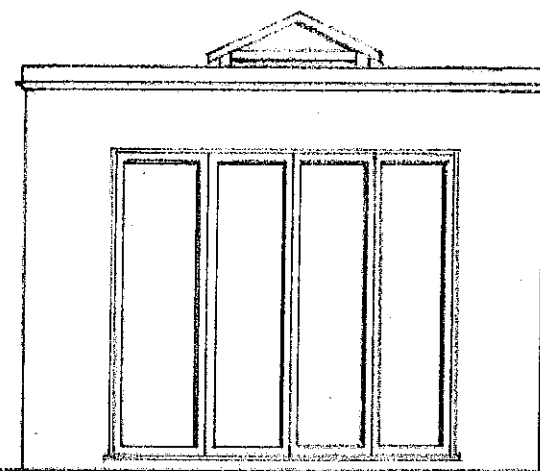


south elevation

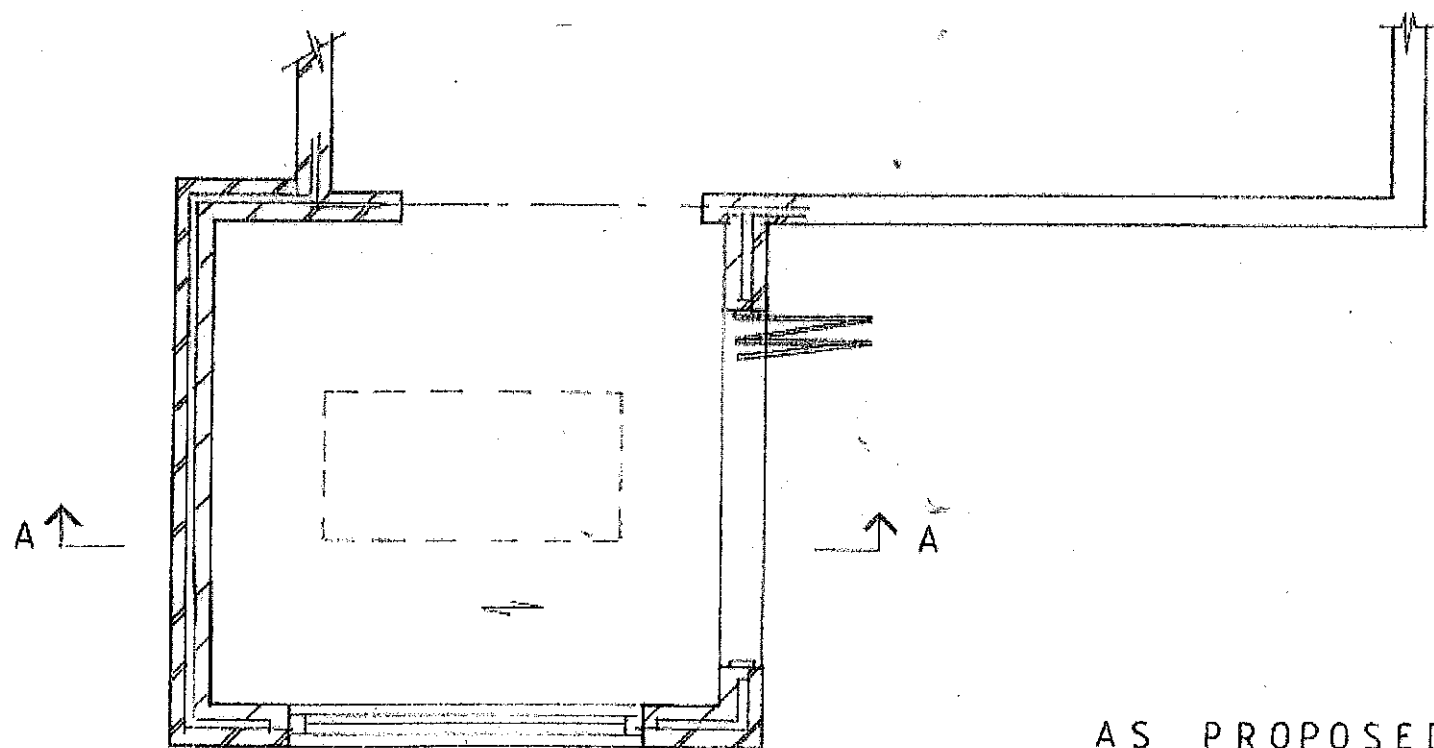

floor plan

AS PROPOSED

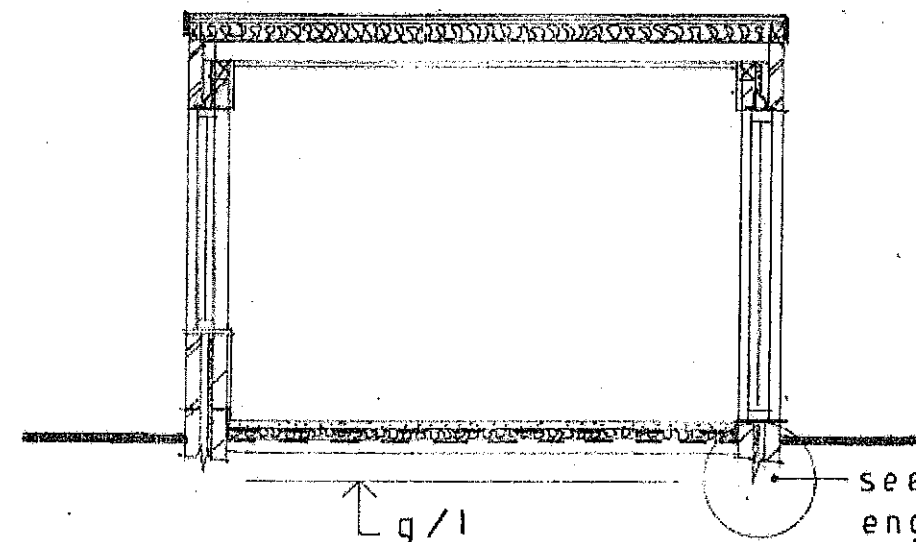

section A-A

see structural
engineers details



1:50