



PHYSICAL SCALE IN METERS @ 1:100


NOTES:
This drawing has been produced solely for PLANNING/DESIGN.
Do not scale from this Drawing except for planning purposes.
Any drainage shown is presumed and to be checked on site before commencement of works.
This drawing is the copyright of MF Designs Ltd.

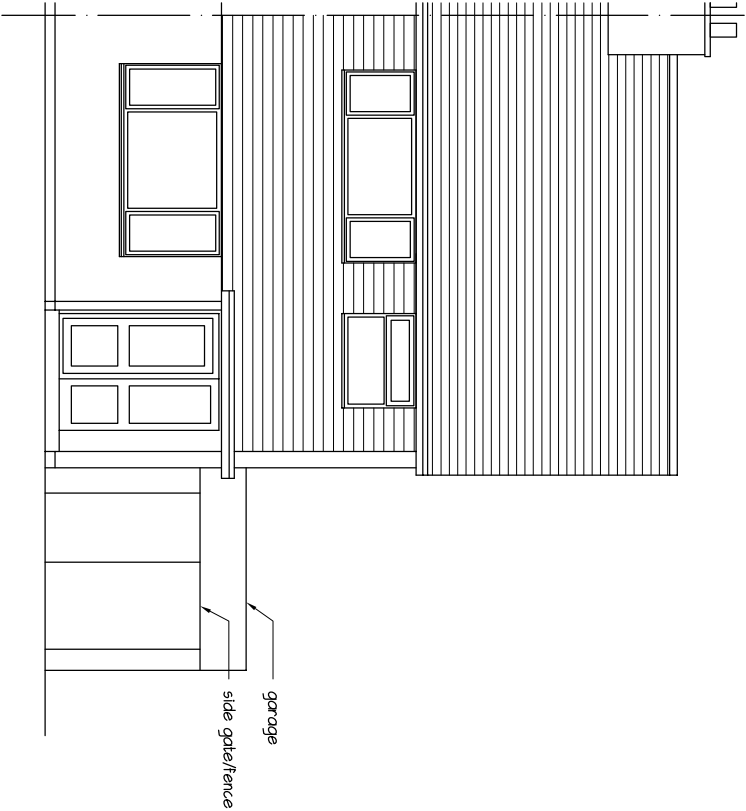


Existing South

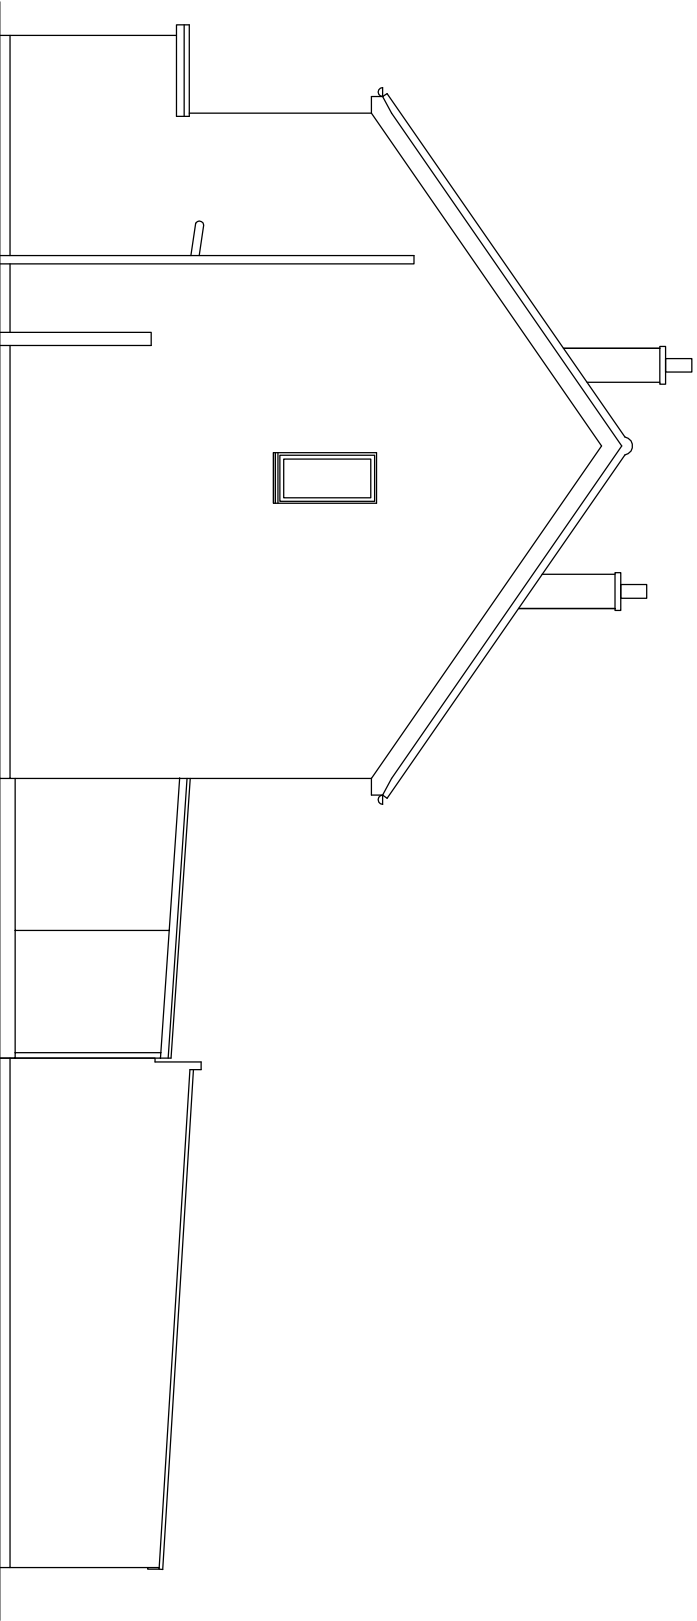

Existing East

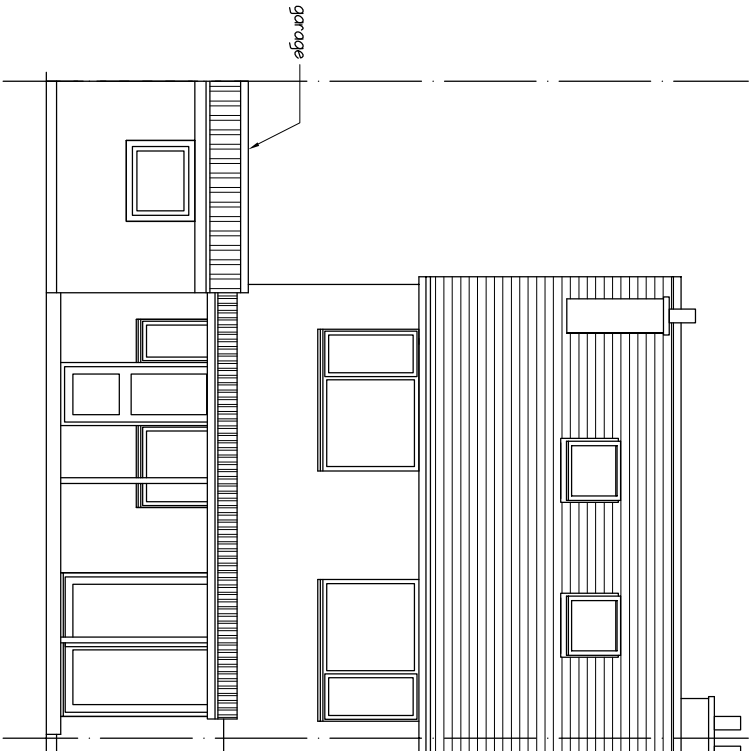

Existing North

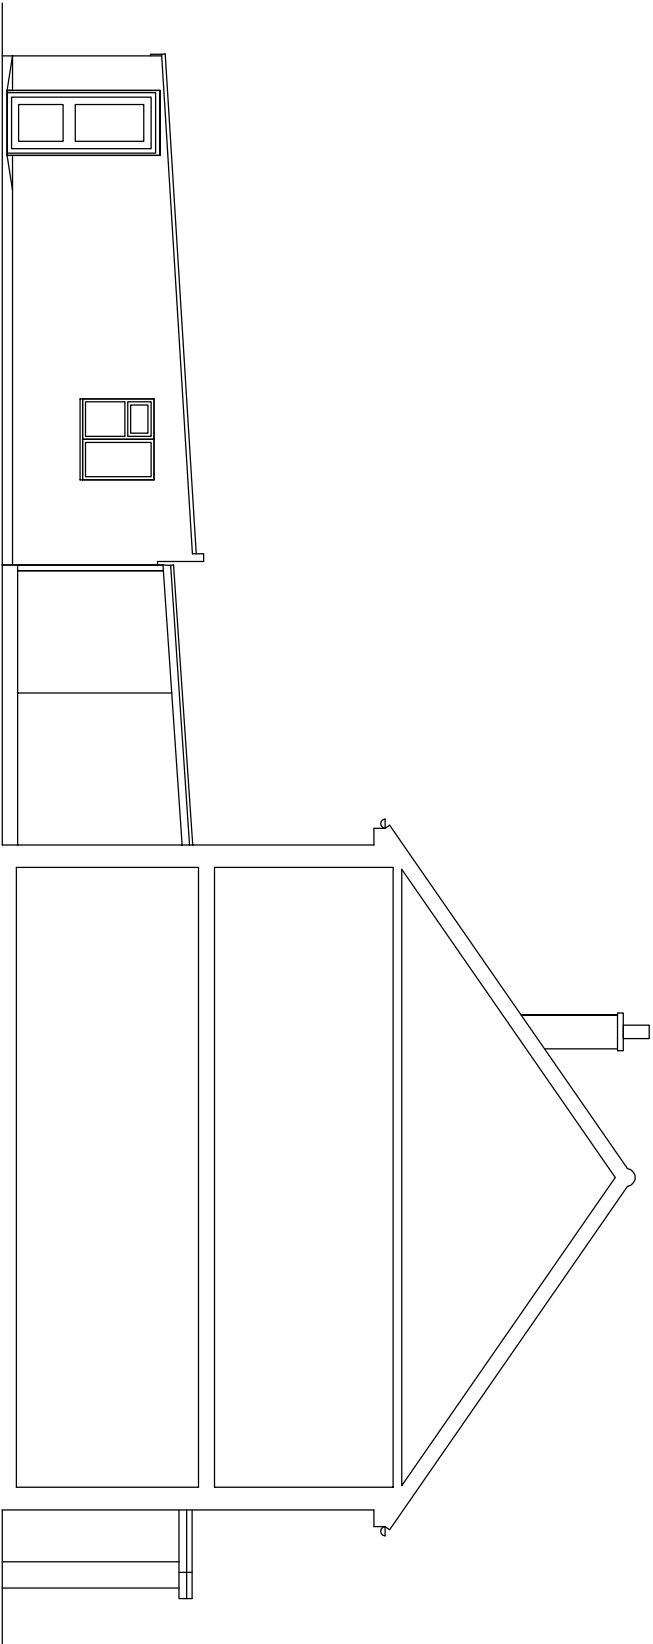

Existing Section West

EXISTING SURVEY - 58 Highland Road, Emsworth. PO10 7JN