


Inward opening glazed panels to enable cleaning
Inward opening bottom hung ex. top panels + 100mm limiting stays

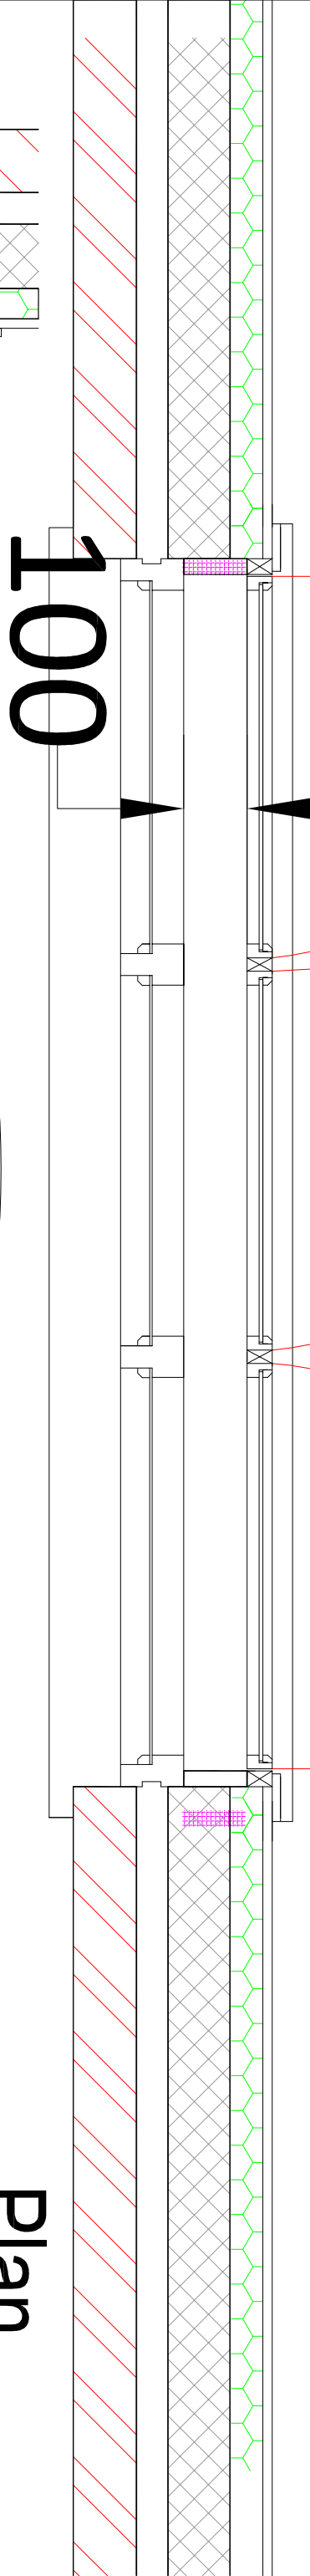

100


Plan

Existing windows refurbished
In accordance with Method Statement

Curved beading 6mm x 15mm
(caulked and painted)

Beading 15mm x 13mm
painted softwood

ex. architrave
relocated

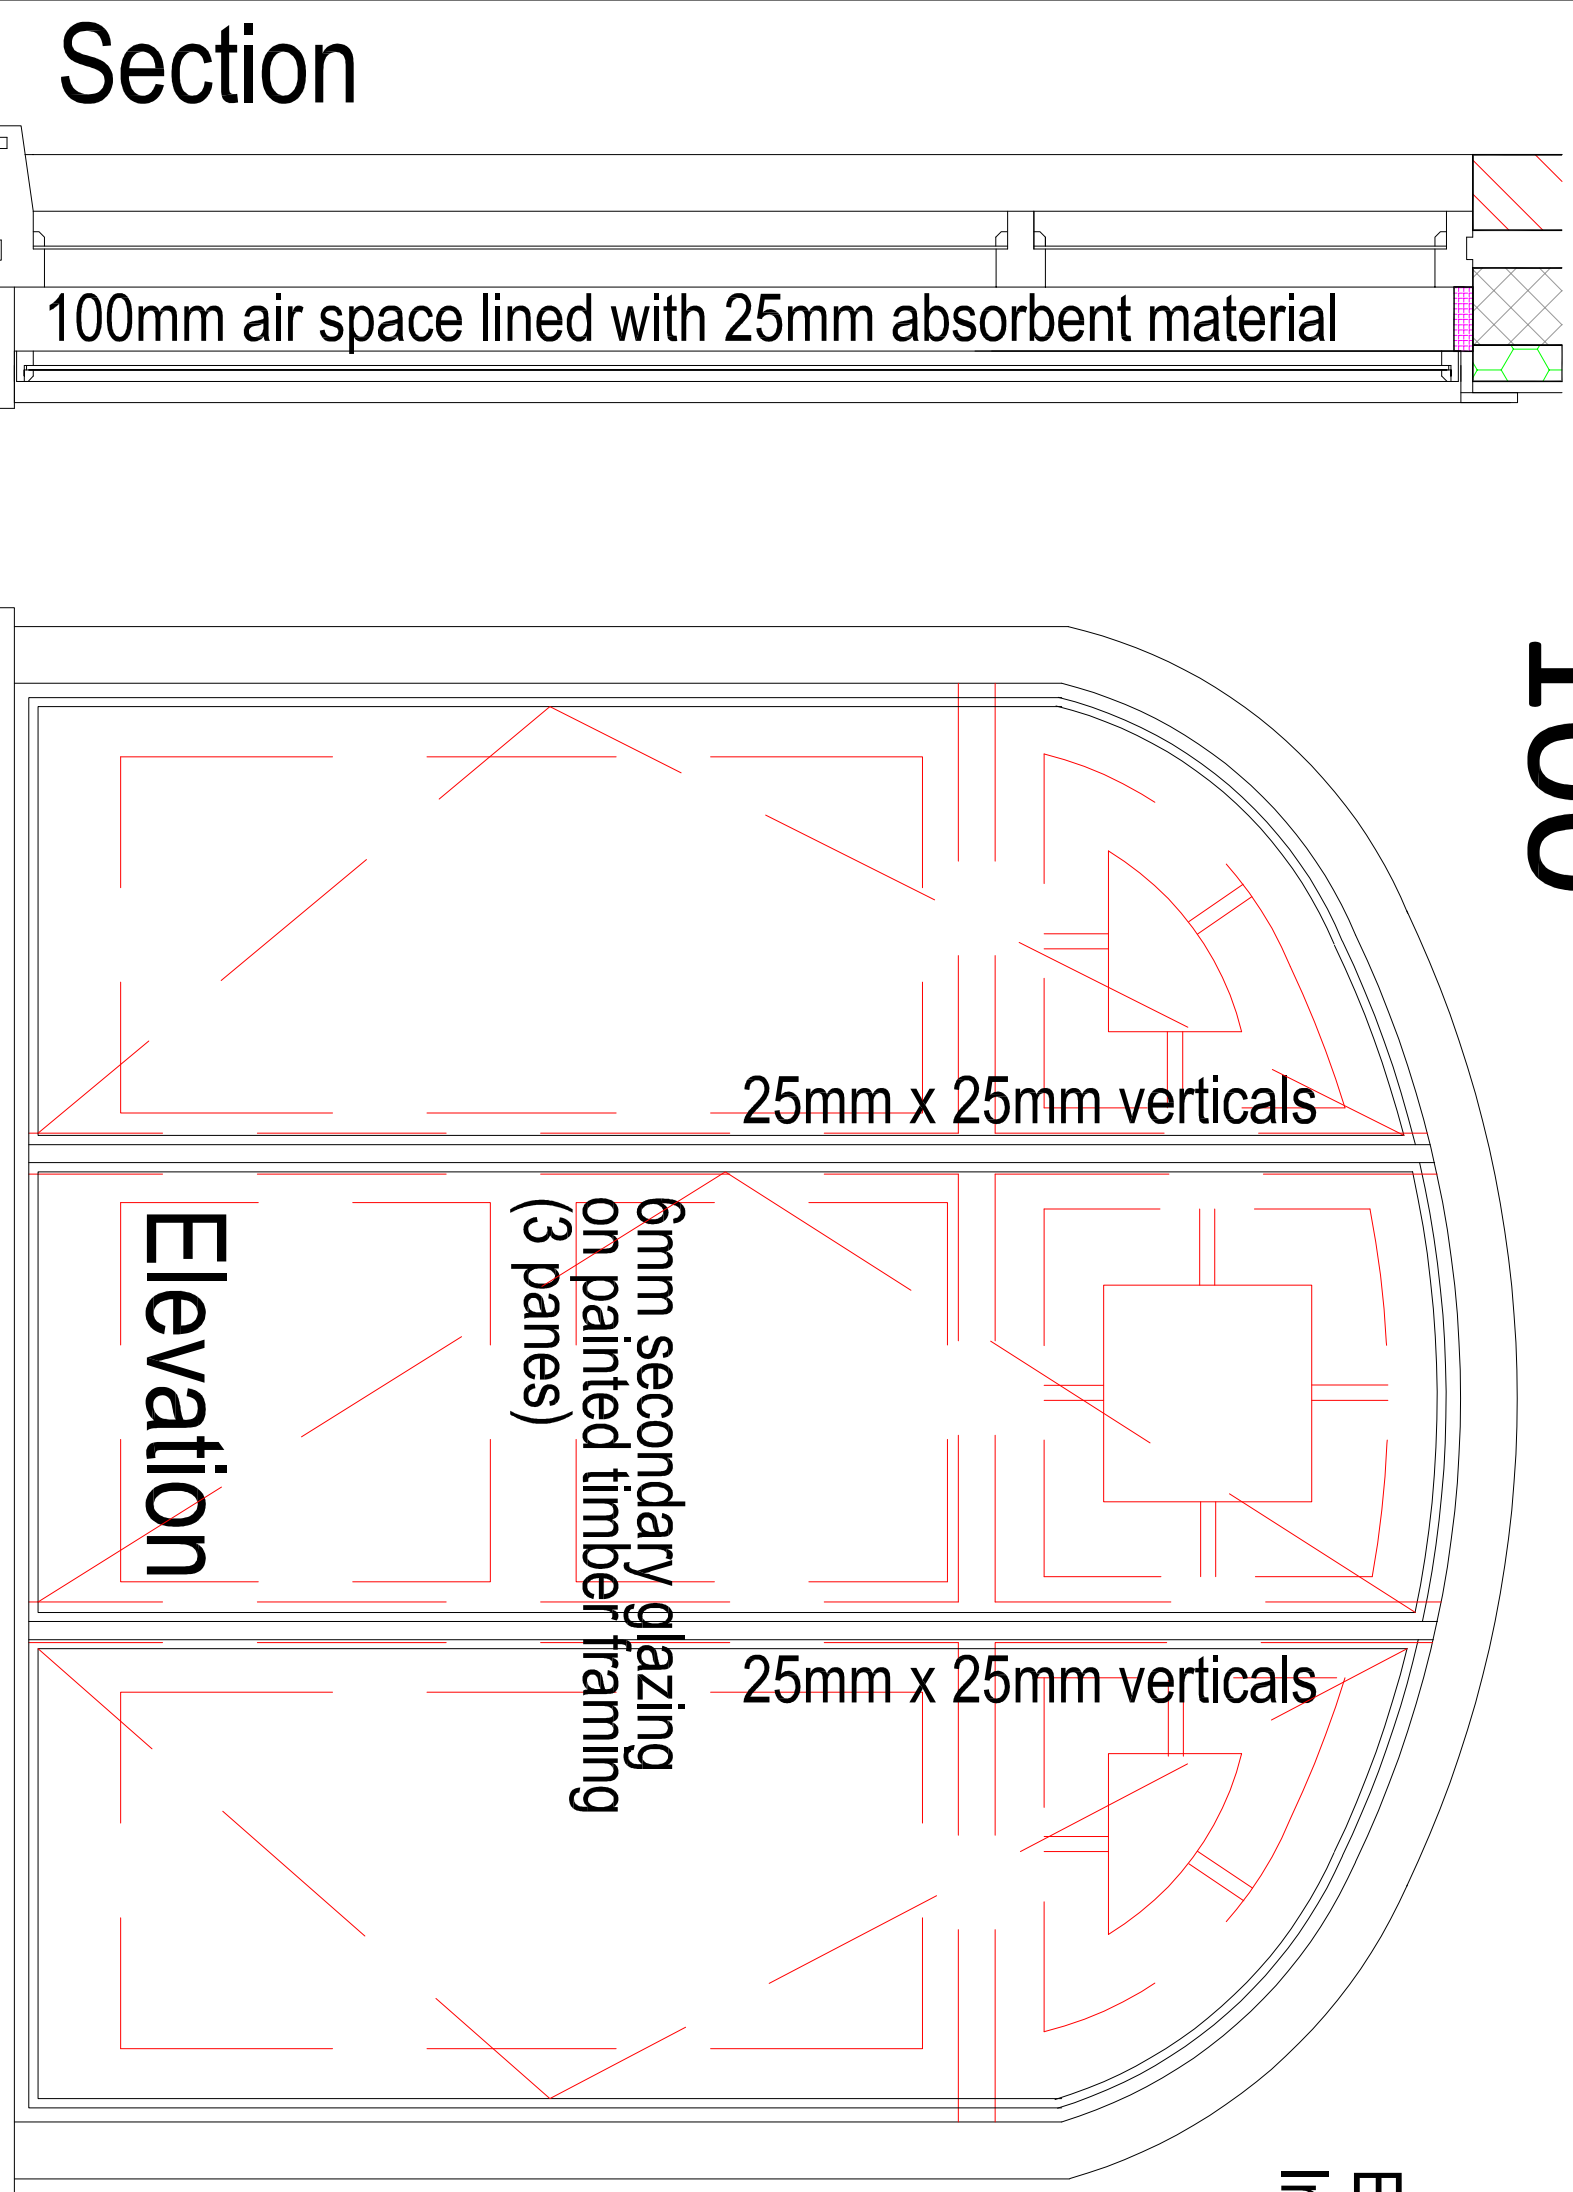

Section

100mm air space lined with 25mm absorbent material