


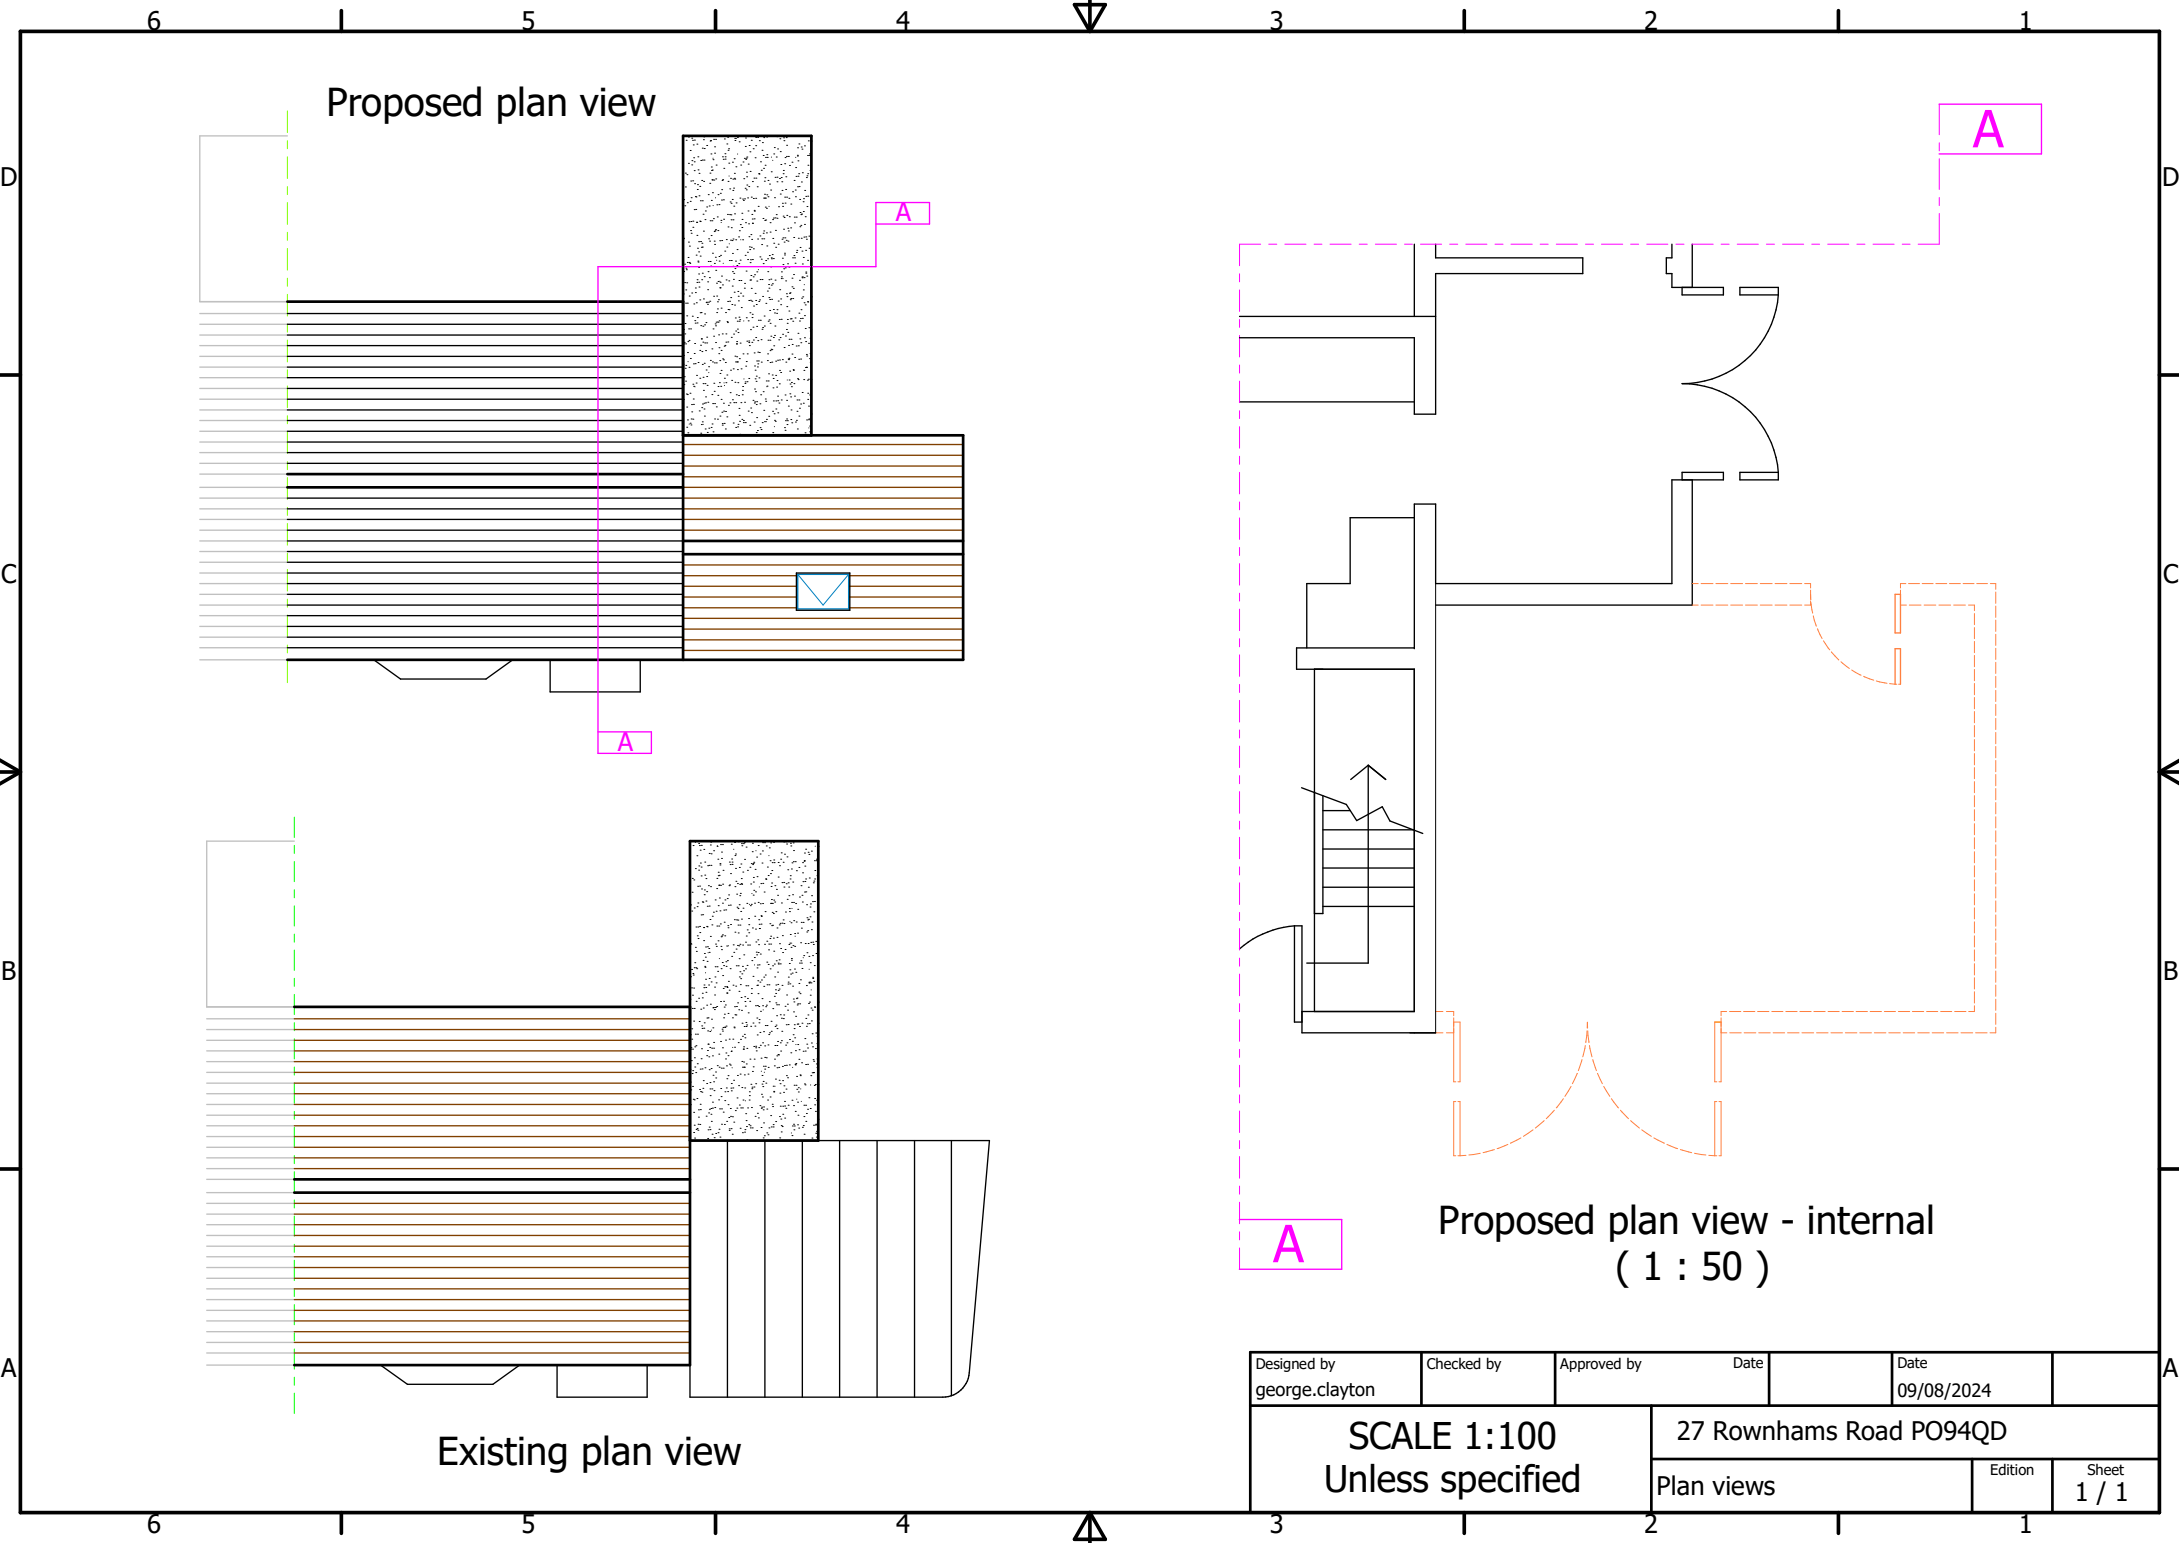

Proposed plan view

Existing plan view

Proposed plan view - internal
(1 : 50)

Designed by george.clayton	Checked by	Approved by	Date	Date 09/08/2024	
SCALE 1:100 Unless specified			27 Rownhams Road PO94QD		
			Plan views	Edition	Sheet 1 / 1