

The drawings, information and data recorded in this document ("the information") is the property of Paul Basham Associates. This document and the information are solely for the use of the authorised recipient and this document may not be used, copied or reproduced in whole or part for any purposes other than which it was supplied by Paul Basham Associates. Paul Basham Associates makes no representation, undertakes no duty and accepts no responsibilities to any third party who may use or rely upon this document or the information.

GENERAL NOTES

1. THIS DRAWING IS INTENDED TO BE READ IN CONJUNCTION WITH ALL RELEVANT ARCHITECTS, ENGINEERS, SERVICES AND SPECIALIST DRAWINGS, DETAILS AND SPECIFICATIONS.
2. ANY VARIATIONS OR DISCREPANCIES BETWEEN THESE DRAWINGS IN TERMS OF DIMENSIONS OR DETAILS SHOULD BE DRAWN TO THE ATTENTION OF THE ARCHITECT AND/OR THE ENGINEER FOR CLARIFICATION.
3. ALL FIGURED DIMENSIONS TO BE TAKEN IN PREFERENCE TO SCALED DIMENSIONS. DO NOT SCALE THIS DRAWING.
4. PAUL BASHAM ASSOCIATES ACCEPTS NO RESPONSIBILITY FOR THE ACCURACY OF BACKGROUND INFORMATION PRODUCED BY THIRD PARTIES – THIS MUST BE TREATED AS INDICATIVE ONLY.
5. THIS DRAWING SHOULD ONLY BE USED FOR CONSTRUCTION IF THE PROJECT PHASE IN THE TITLE FRAME BELOW IS SHOWN AS "CONSTRUCTION". PAUL BASHAM ASSOCIATES TAKE NO RESPONSIBILITY FOR CONSTRUCTION WORKS UNDERTAKEN TO DRAWINGS WHICH ARE NOT MARKED UNDER THIS PHASE.

KEY

- RED LINE BOUNDARY
- END OF OUTLINE AND START OF RM APPLICATION




PRELIMINARY

DRAWING/DESIGN IS STILL 'IN DEVELOPMENT'
YOU ARE ADVISED TO MAKE DUE ALLOWANCE

P07	UPDATED ACCESS DESIGN	10.01.25	CID	KCH
P06	UPDATED ACCESS DESIGN	06.01.25	CID	KCH
P05	HCC COMMENTS	16.08.24	CID	TAF
P04	UPDATED LAYOUT AND HCC COMMENTS	26.03.24	CID	KCH
P03	UPDATED LAYOUT	21.02.24	CID	TAF
P02	UPDATED ACCESS DESIGN	15.02.24	CID	KCH
P01	FIRST ISSUE	28.11.23	CID	SKB

Rev	Description	Date	By	App'd
	Date Created	27.11.23	Drawn By	CID
	Approved By	SKB	Suitability Code	-
PBA Project Number		167.0006	Scale	1:500
			(AT A3)	

PBA Drawing No:	167.0006-0002	Revision	P07
-----------------	---------------	----------	-----

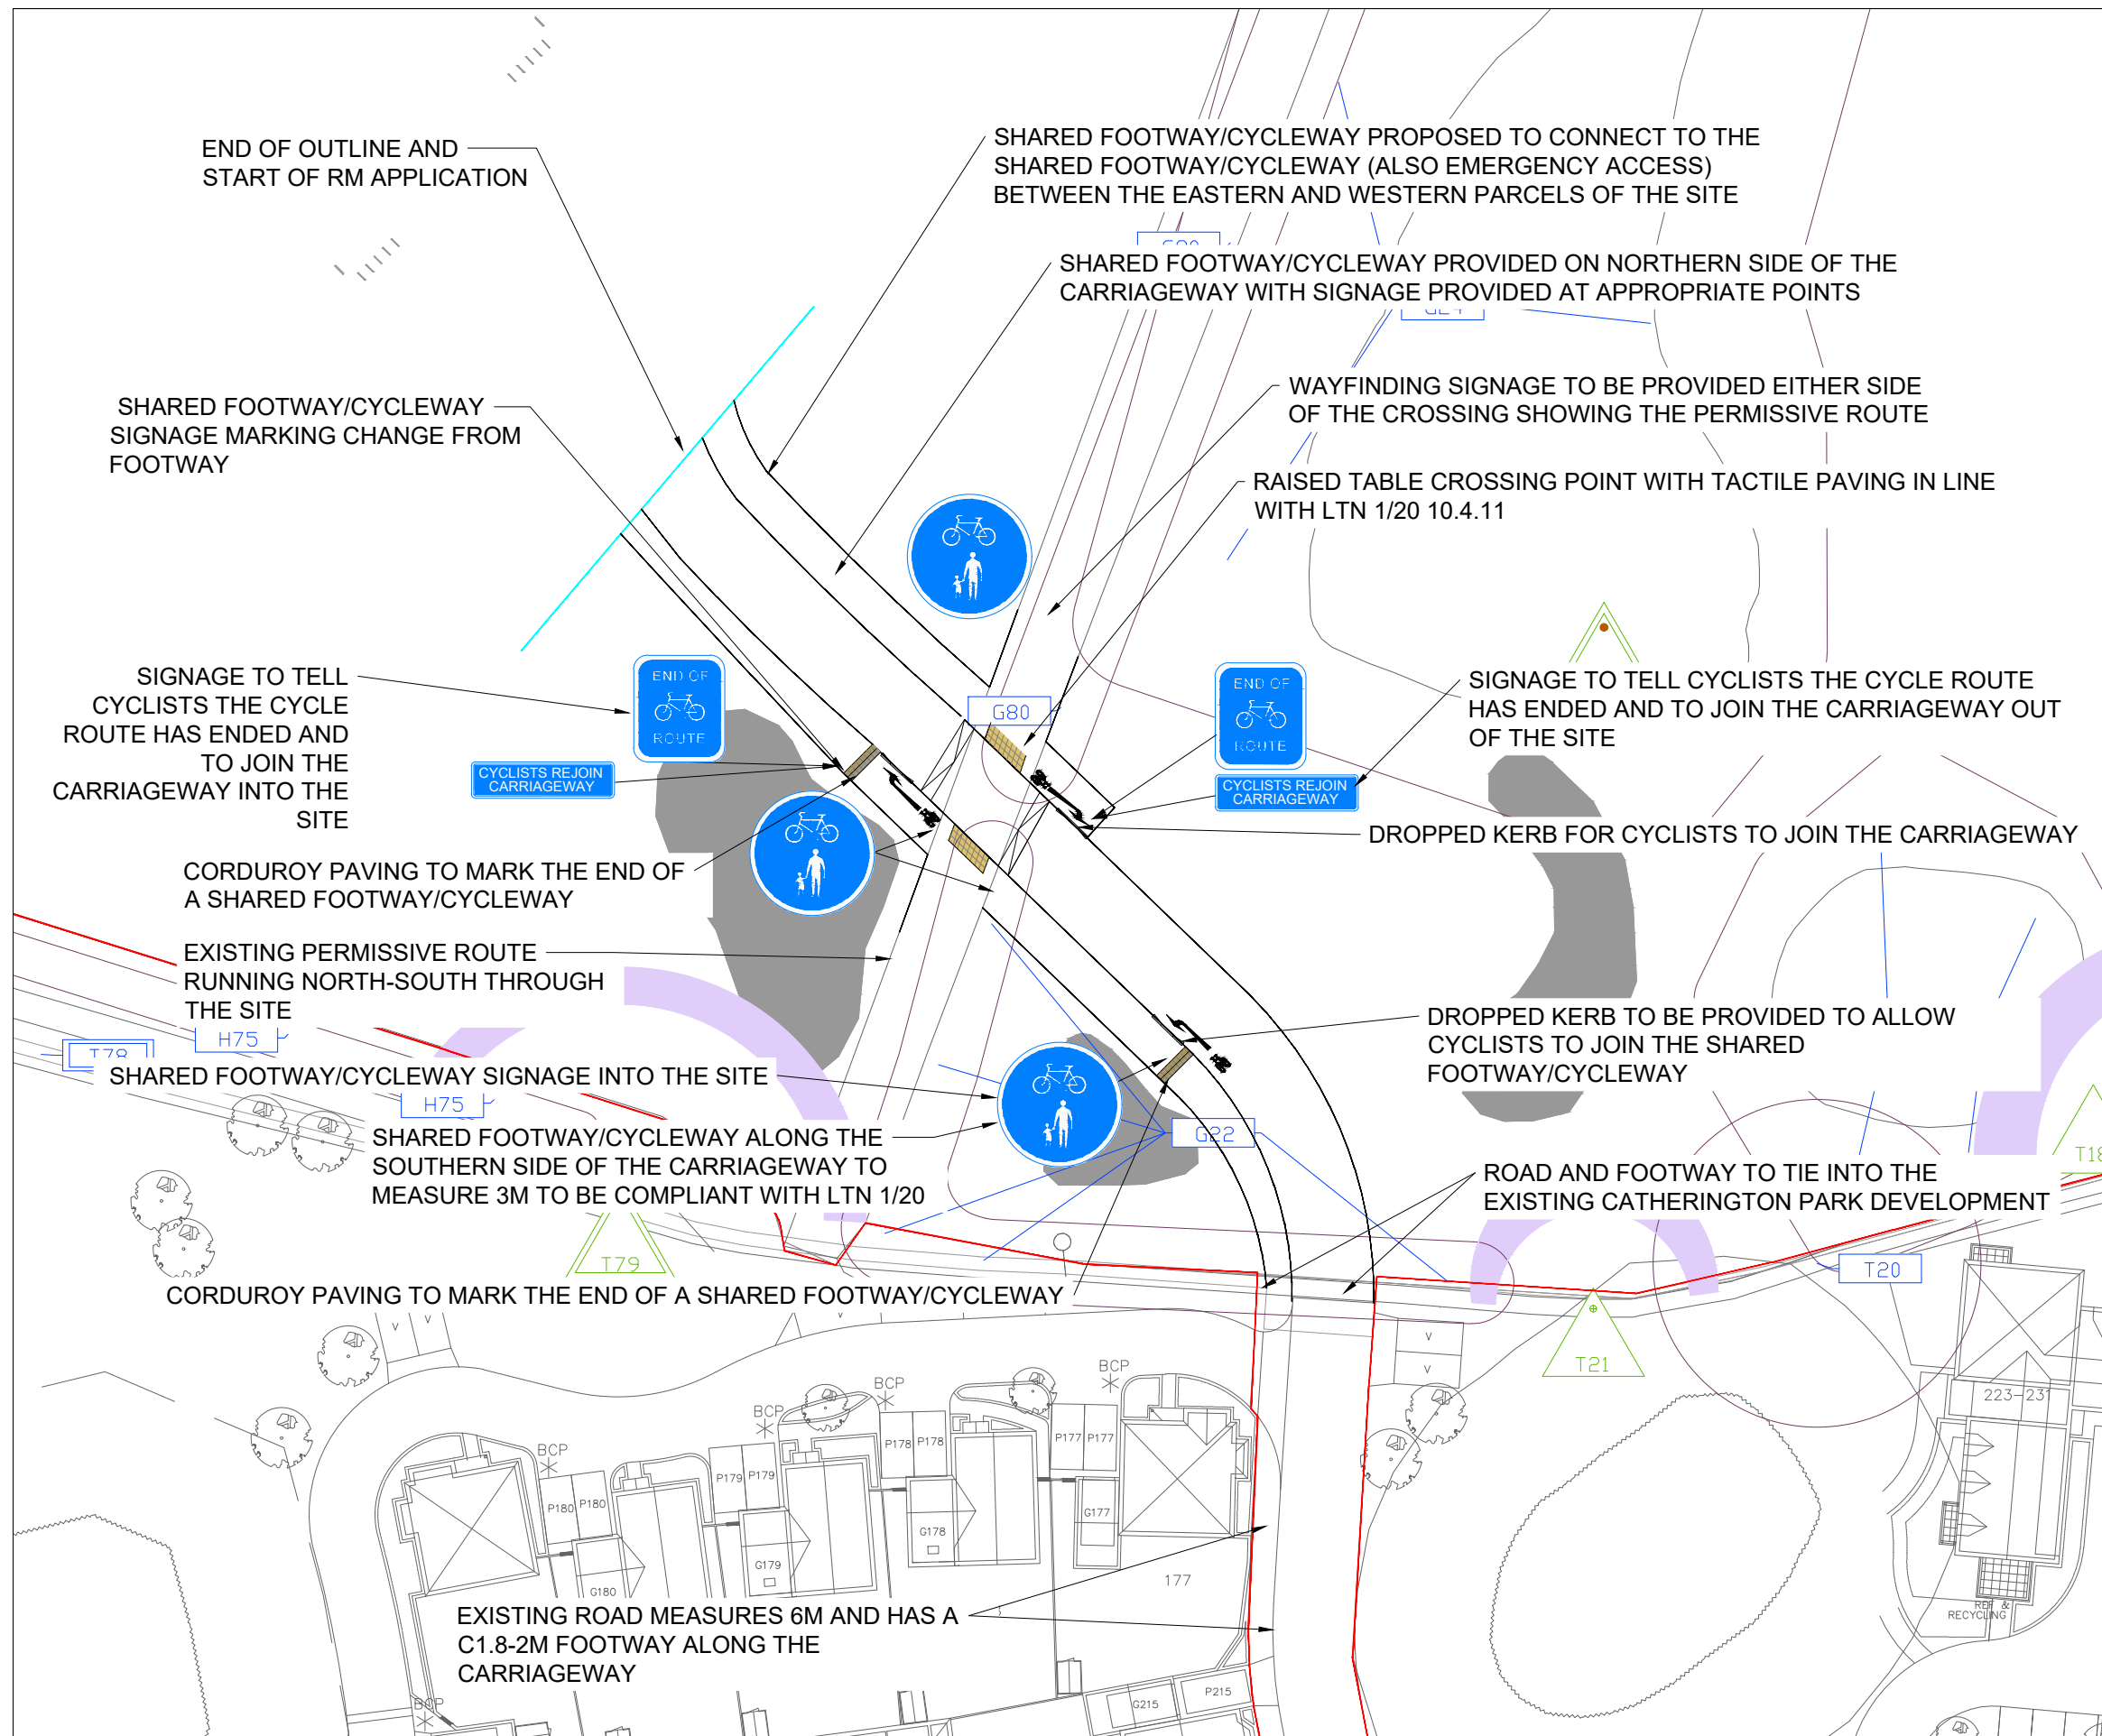

Project Name	LAND NORTH OF WOODCROFT FARM, HORNDEAN
Project Phase	PRELIMINARY

Title	ACCESS DESIGN WESTERN PARCEL
-------	---------------------------------

paulbasham
associates

Paul Basham Associates Ltd
The Bothy, Cams Hall Estate, Fareham, PO16 8UT
01329 711 000
info@paulbashamassociates.com www.paulbashamassociates.com

Client

grainger