




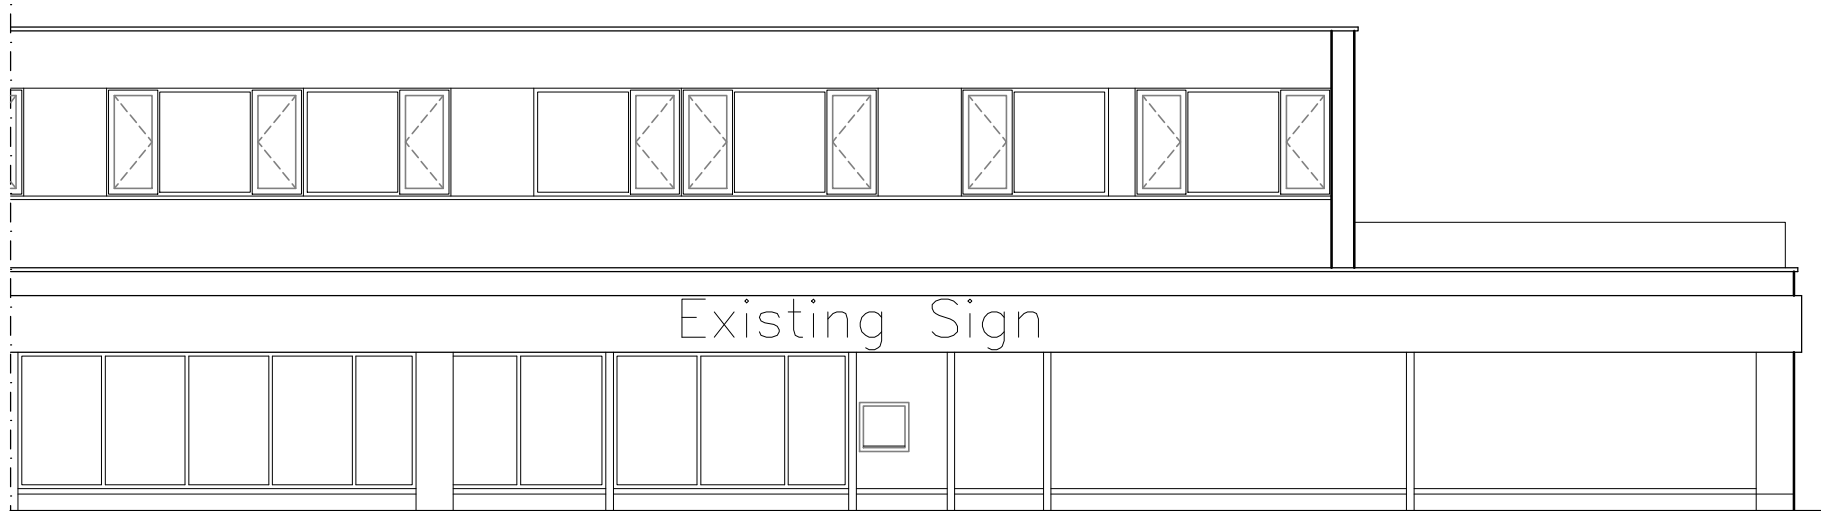


Existing East Elevation 1:100

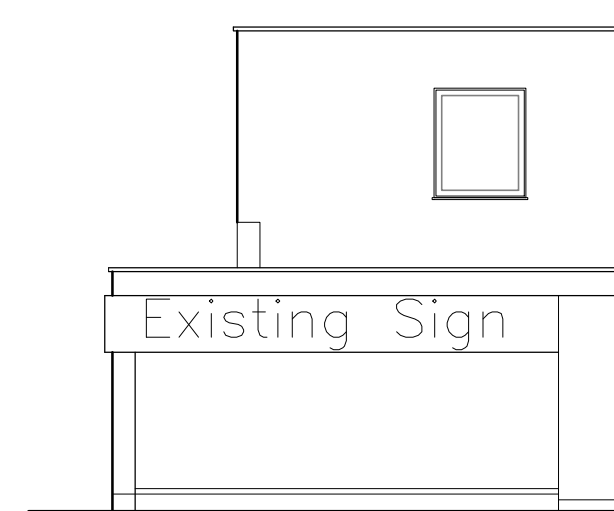

Existing North Elevation 1:100

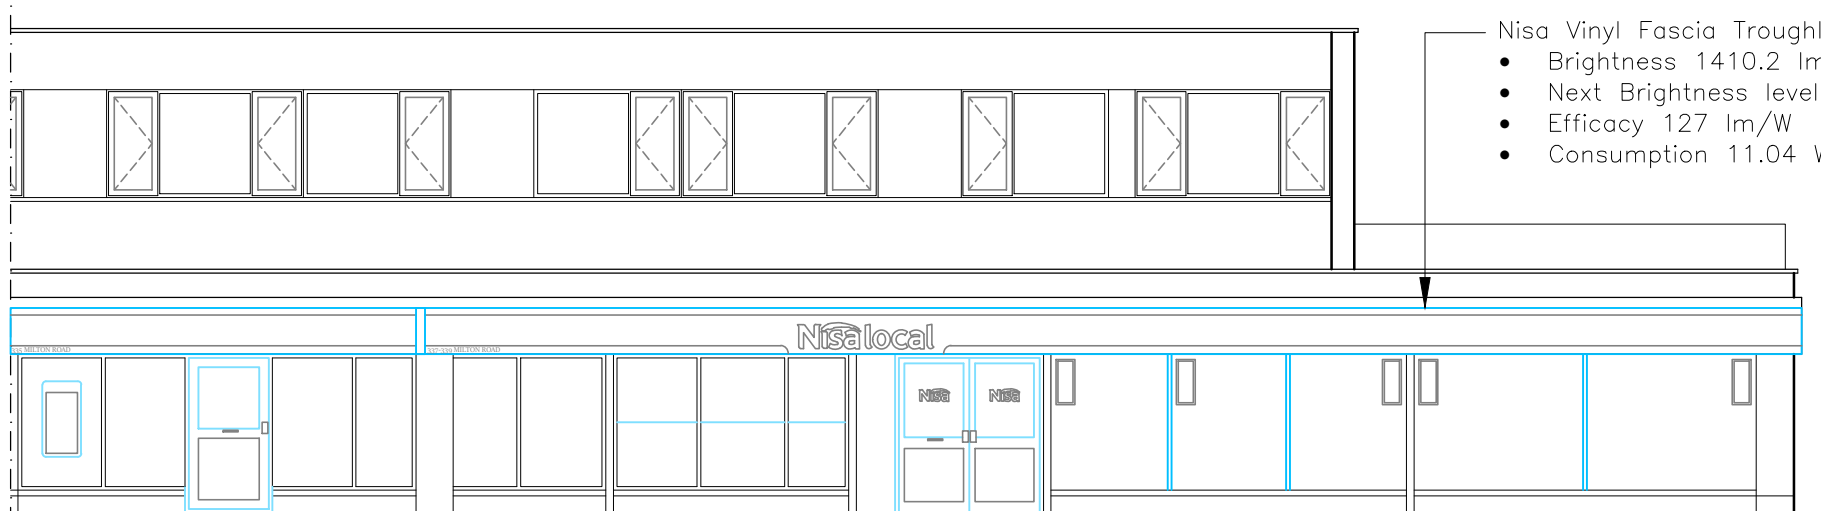


Proposed East Elevation 1:100

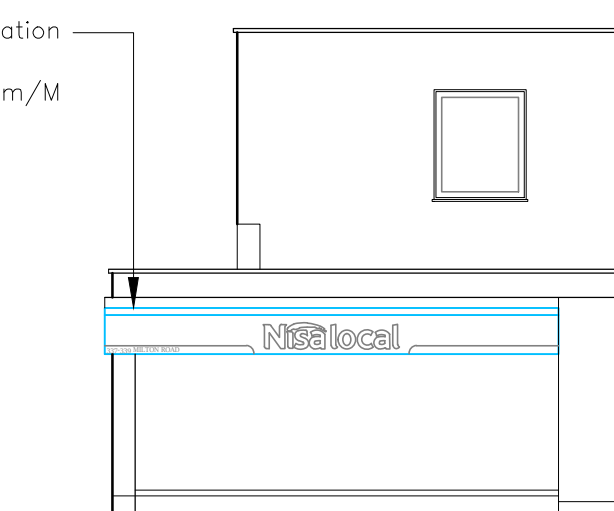

Proposed North Elevation 1:100



West Elevation 1:100

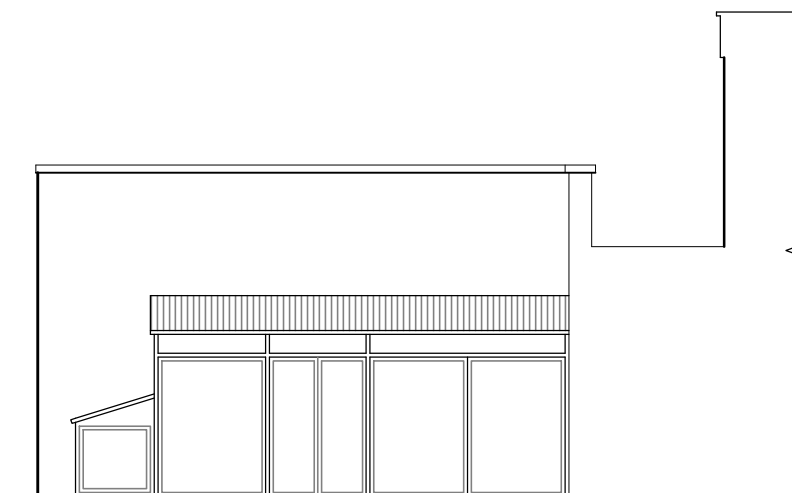

South Rear Elevation 1:100



South Front Elevation Ex & PP 1:100



Nisa Vinyl Fascia (3mm thick RAL 7024 Grey Aluminium tray 50mm returns with face applied vinyl graphics 38mm x 38mm fixing rail to the top and bottom of fascia as required). Yellow = Pantone 123c / White = RAL 9010 / Grey = RAL 7024).

KNIGHT
Consulting
ARCHITECTURE - SURVEYING - PLANNING

admin@knight-consulting.co.uk

First Floor Unit 7
The Quarterdeck
Port Solent
PO6 4TP
T: 01489 660194

www.knight-consulting.co.uk

Client

PRANAY PATEL

Drawing

EXISTING & PROPOSED ELEV

Project

**335-339 MILTON ROAD
WATERLOOVILLE
PO8 8LH, HANTS**

Scale

1:100@A3

Date

DEC 2024

Project no.

KC

Sequential

03

Bldg/Floor

A

Detail

EX&PP

Rev

E