Location Plan

Site Address: **54, Warblington Road, Emsworth, PO10 7HH**

PlanningPortal

Date Produced: **29-Jul-2024**

Scale: **1:1250 @A3**

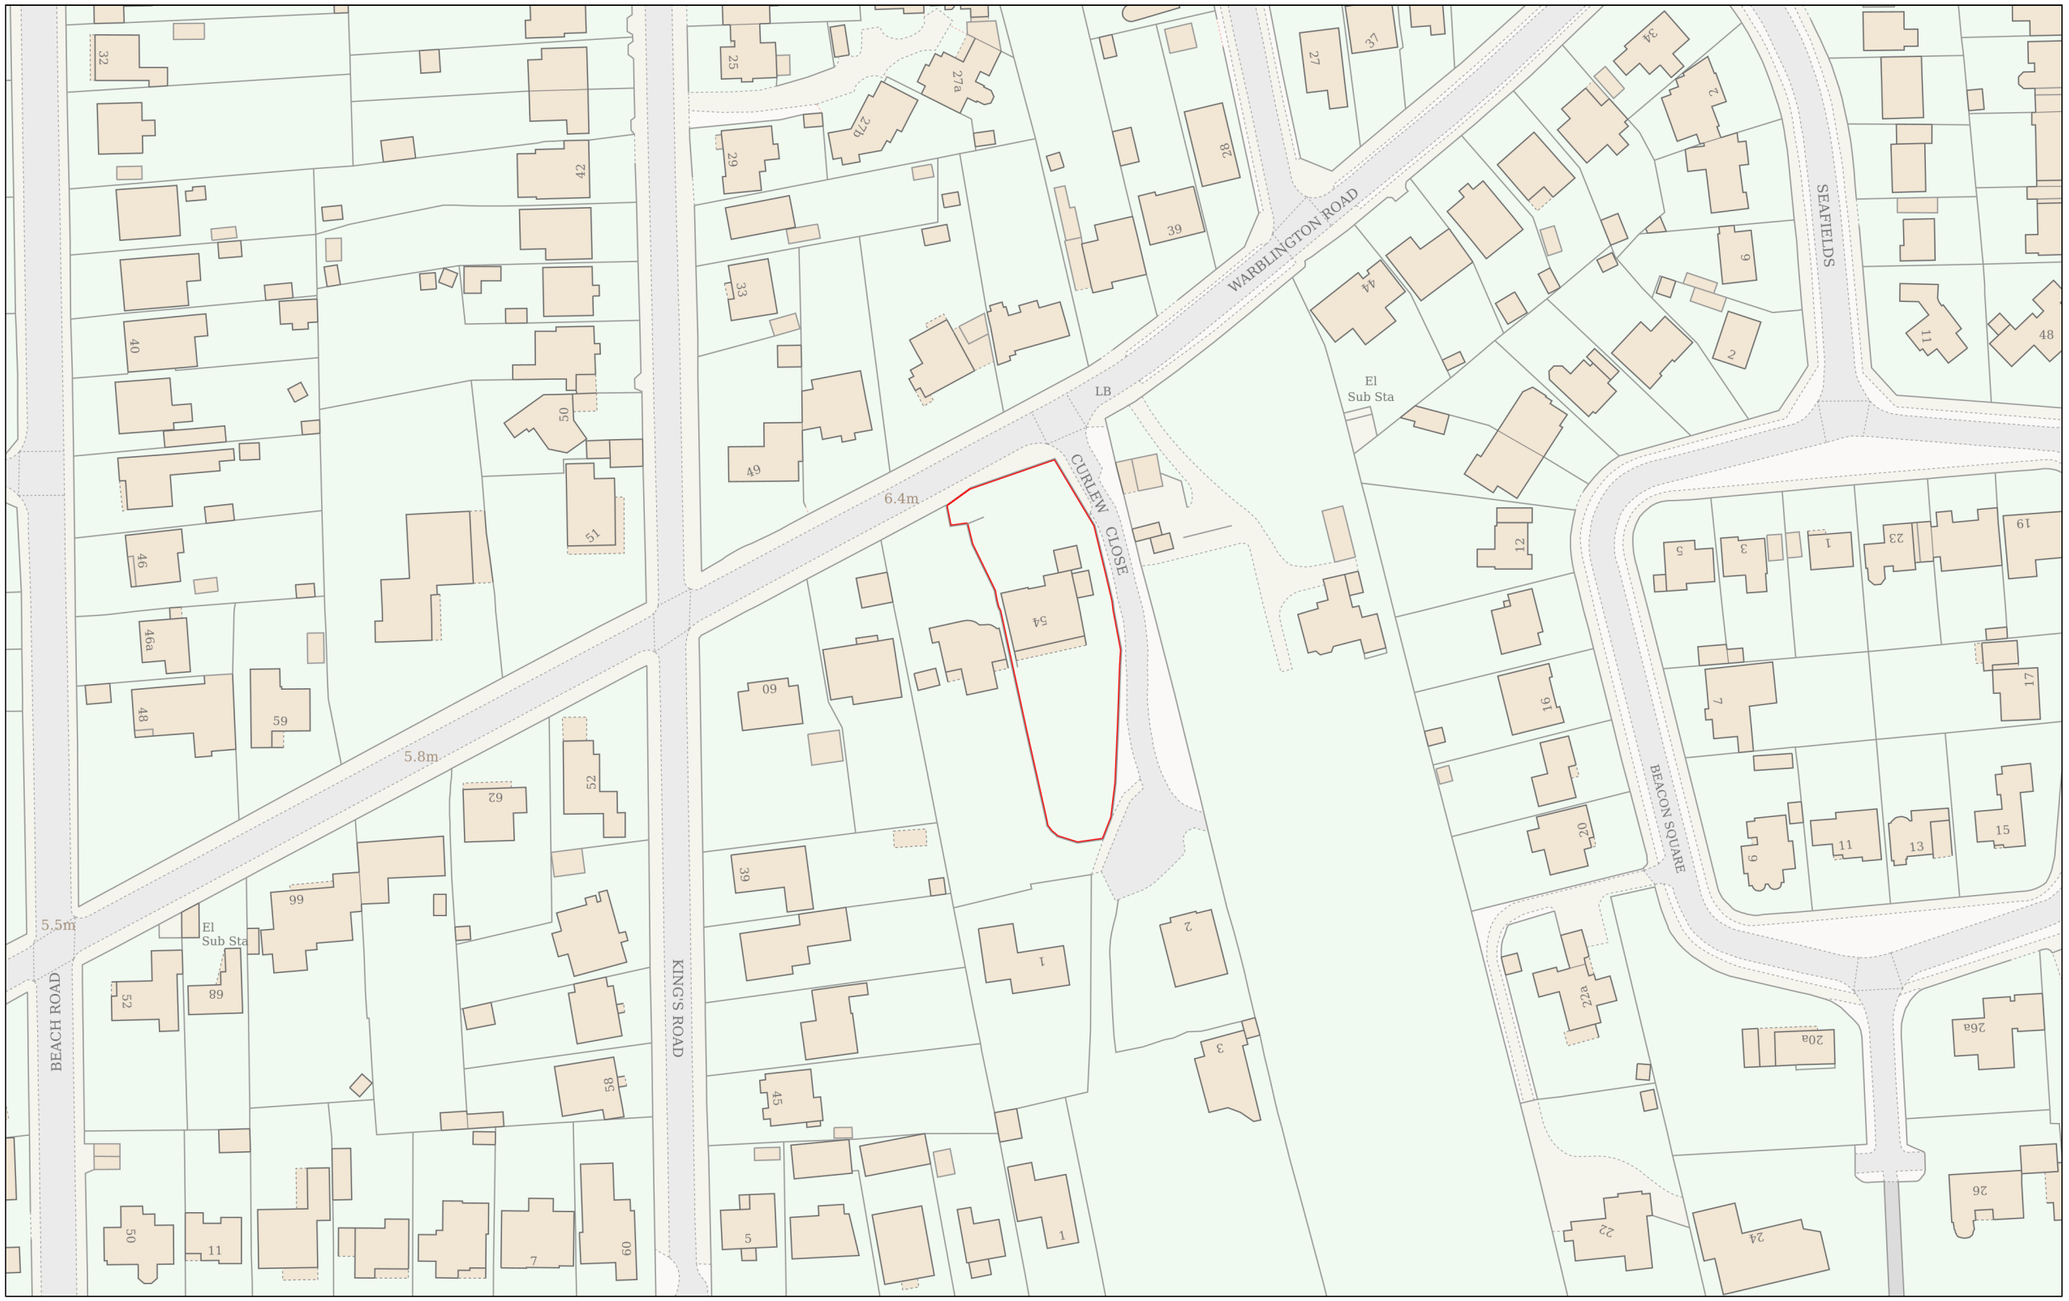

N

Planning Portal Reference: **PP-13265561v1**

0 50

Metres

Powered By TerraQuest

© Crown copyright and database rights 2024 OS 100042766