


Block Plan

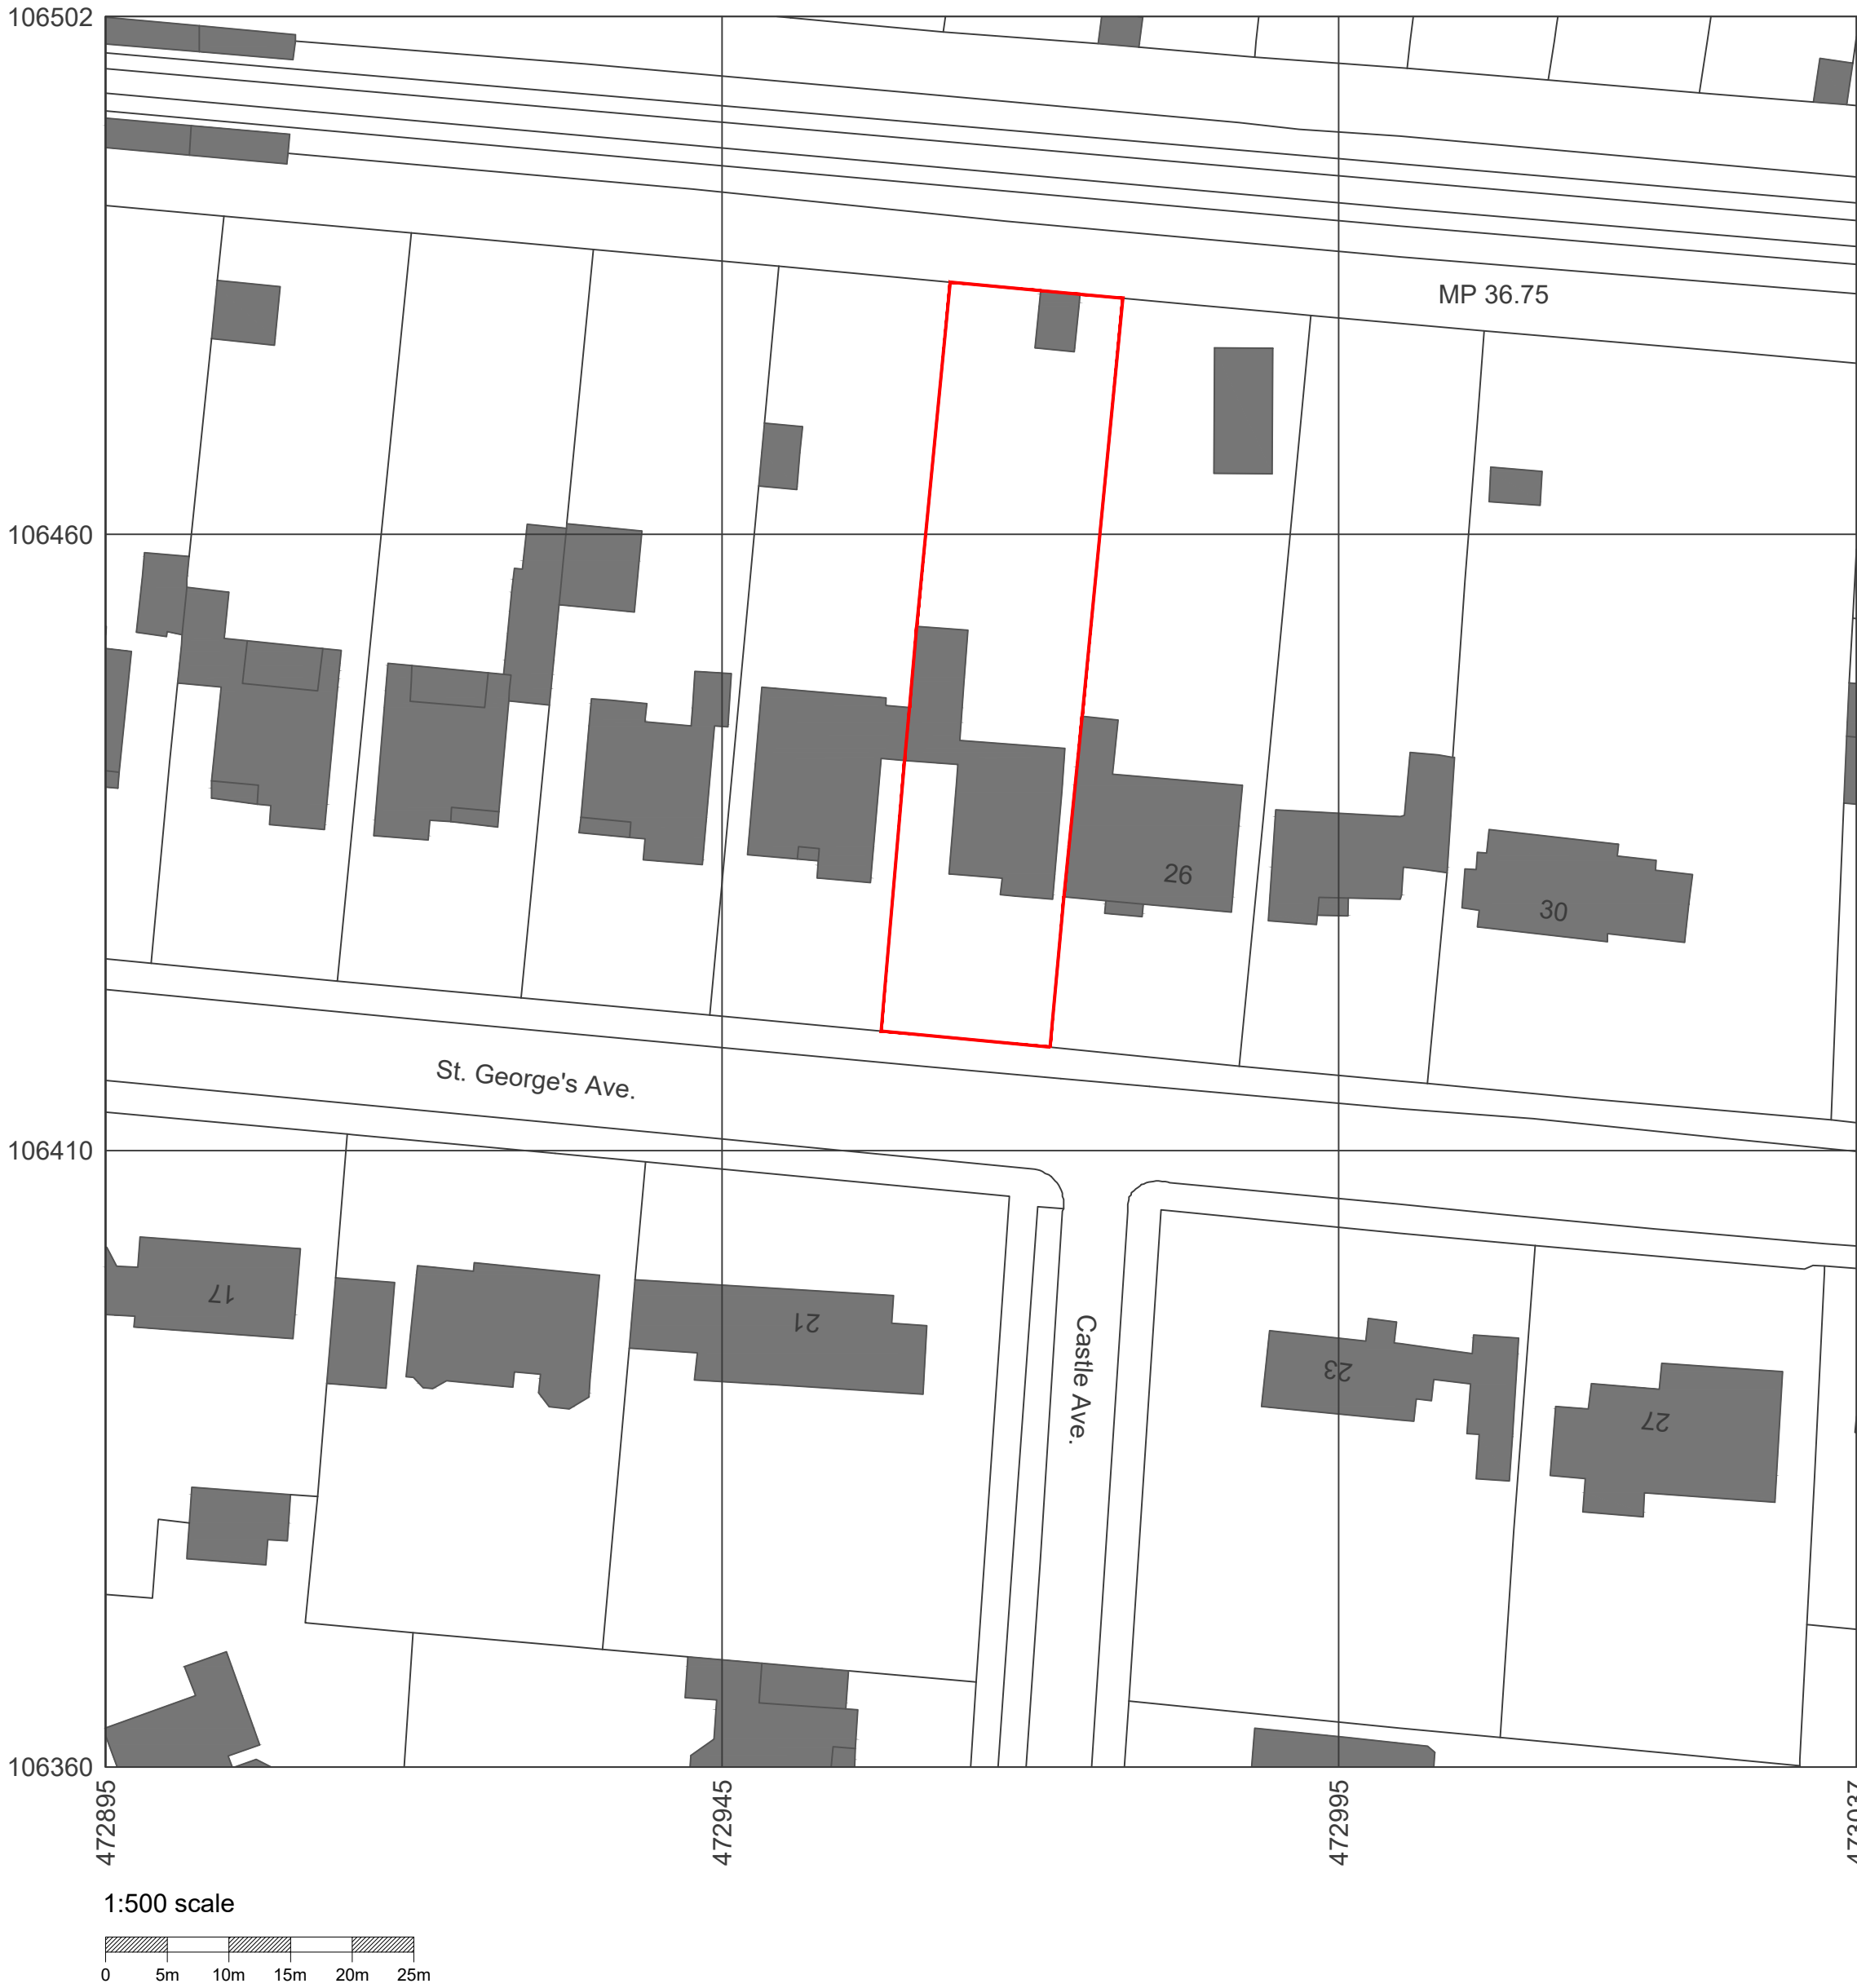


Produced on 04 October 2024 from the Ordnance Survey National Geographic Database and incorporating surveyed revision available at this date.  
This map shows the area bounded by 472895 106360,473037 106360,473037 106502,472895 106502,472895 106360  
Crown copyright and database rights 2024 OS 100054135. Supplied by copla ltd trading as UKPlanningMaps.com a licensed Ordnance Survey partner (OS 100054135).  
Data licence expires 04 October 2025. Unique plan reference: v2f/1157985/1556853

Location Plan



Produced on 04 October 2024 from the Ordnance Survey National Geographic Database and incorporating surveyed revision available at this date.  
This map shows the area bounded by 472895 106360,473037 106360,473037 106502,472895 106502,472895 106360  
Crown copyright and database rights 2024 OS 100054135. Supplied by copla ltd trading as UKPlanningMaps.com a licensed Ordnance Survey partner (OS 100054135).  
Data licence expires 04 October 2025. Unique plan reference: v2f/1157985/1556853

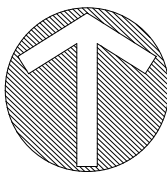

Do not scale this drawing except for planning application purposes  
All dimensions must be verified on site prior to construction  
This drawing is copyright of Cover Storey Architects LLP

|   |                |                       |     |              |
|---|----------------|-----------------------|-----|--------------|
| P1   | PLANNING ISSUE | RPN                   | DJS | 04.10.24     |
| REV   | DESCRIPTION    | BY                    | CHK | DATE         |
| <div>Cover Storey Architects</div> <div><div>Cover Storey Architects LLP</div><div>The Studio, 18 St Georges Avenue, Havant</div><div>Tel. 02392 006266</div><div>info@coverstorey.co.uk</div><div>PO9 2RX</div><div>www.coverstorey.co.uk</div></div> |                |                       |     |              |
| Project no: 24002   |                | Drawing no: V01 - 100 |     | Revision: P1 |

|                                                |                                               |                      |                               |                   |                     |                      |                          |                 |
|------------------------------------------------|-----------------------------------------------|----------------------|-------------------------------|-------------------|---------------------|----------------------|--------------------------|-----------------|
| Project name:<br>24 St George's Avenue, Havant | Drawing name:<br>Block Plan and Location Plan | Scale @ A2<br>VARIES | Drawn / Checked:<br>RPN / DJS | Date:<br>OCT 2024 | Status:<br>PLANNING | Project no:<br>24002 | Drawing no:<br>V01 - 100 | Revision:<br>P1 |
|------------------------------------------------|-----------------------------------------------|----------------------|-------------------------------|-------------------|---------------------|----------------------|--------------------------|-----------------|