



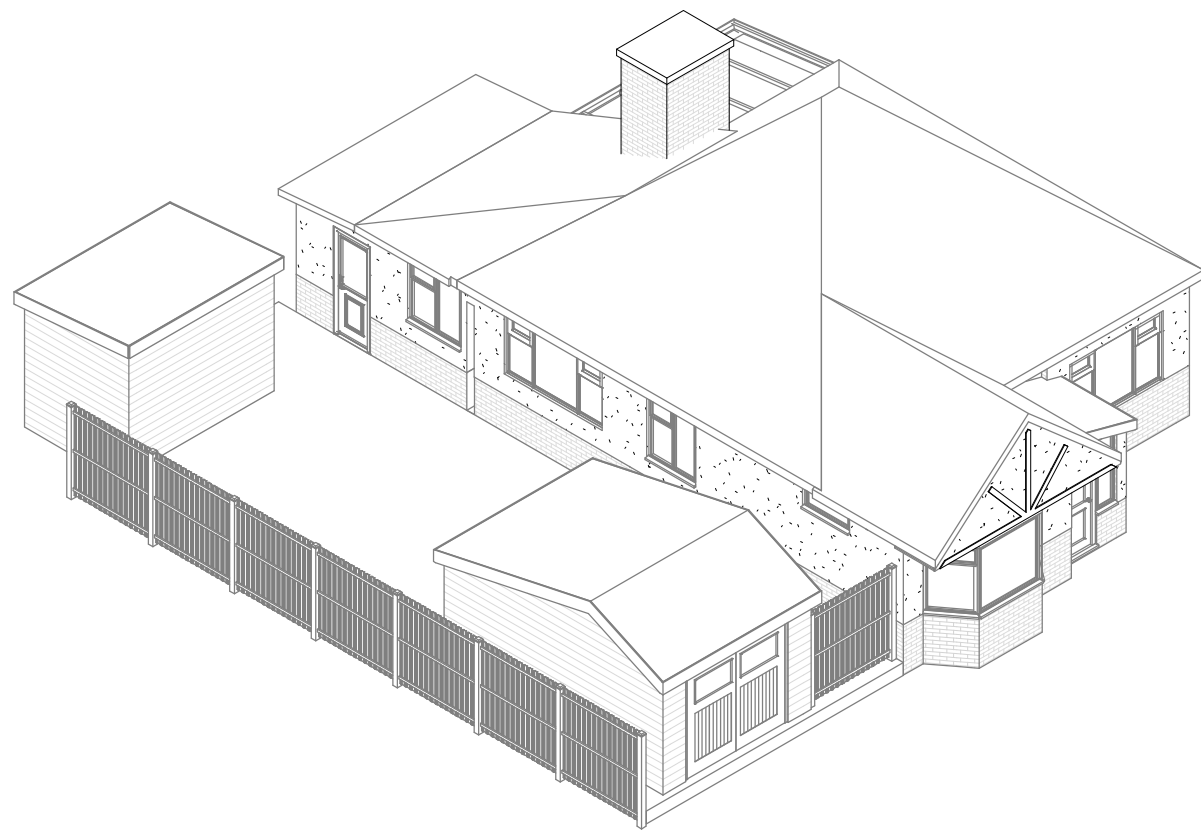

Existing 3D 2

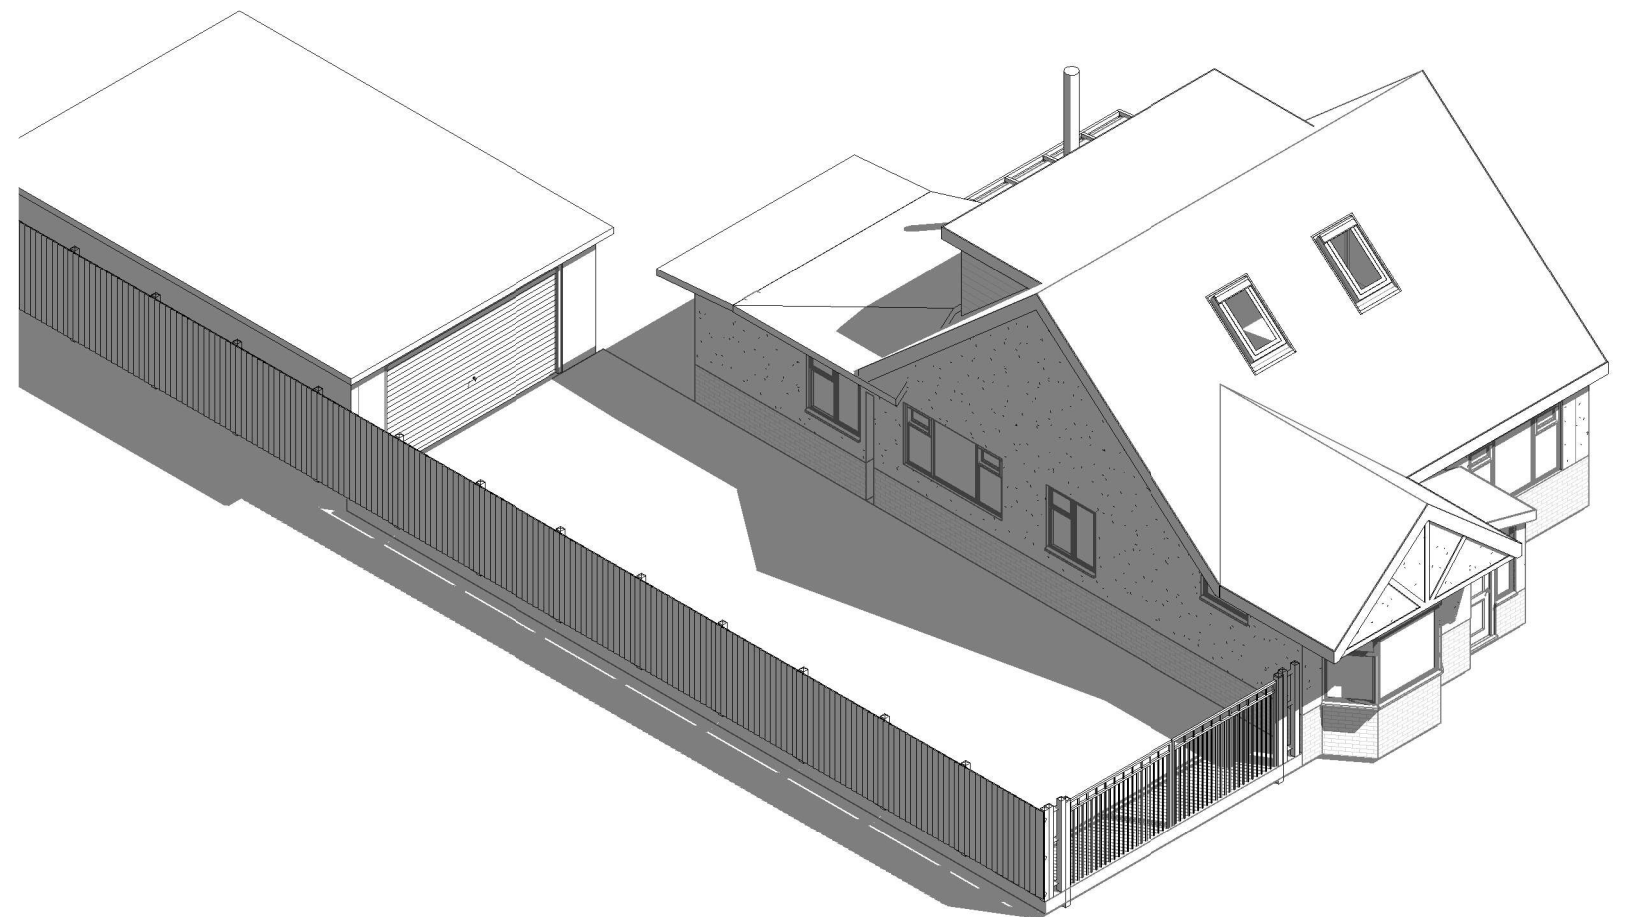

Proposed 3D 2

1:500							50
1:200							20
1:100							10
1:50							5

All measurement to be checked on site prior to any commenment

Parkers Design Limited - The Studio @ 90, PO9 2PR

www.pexd.co.uk - info@parkersdesign.com - 07776 008822

PROJECT	11 Kings Road Cowplain PO8 8UR			CLIENT		Nutbrown	
	Date		Issue Date	Scale (@ A3)			
	SHEET		3D 2	Drawn by	SW	DRAWING NUMBER	REV
				Checked by	SR	P 5	