


3 layer Roofing System Provide 3no.
layers of bituminous felt BS.747 over
12mm marine plywood wp grade fixed over
150mm Kingspan TR26 flat roof insulation
or similar equal and approved fixed on Breather membrane
Timber firrings designed to 1:40 installed to 1:60 falls.

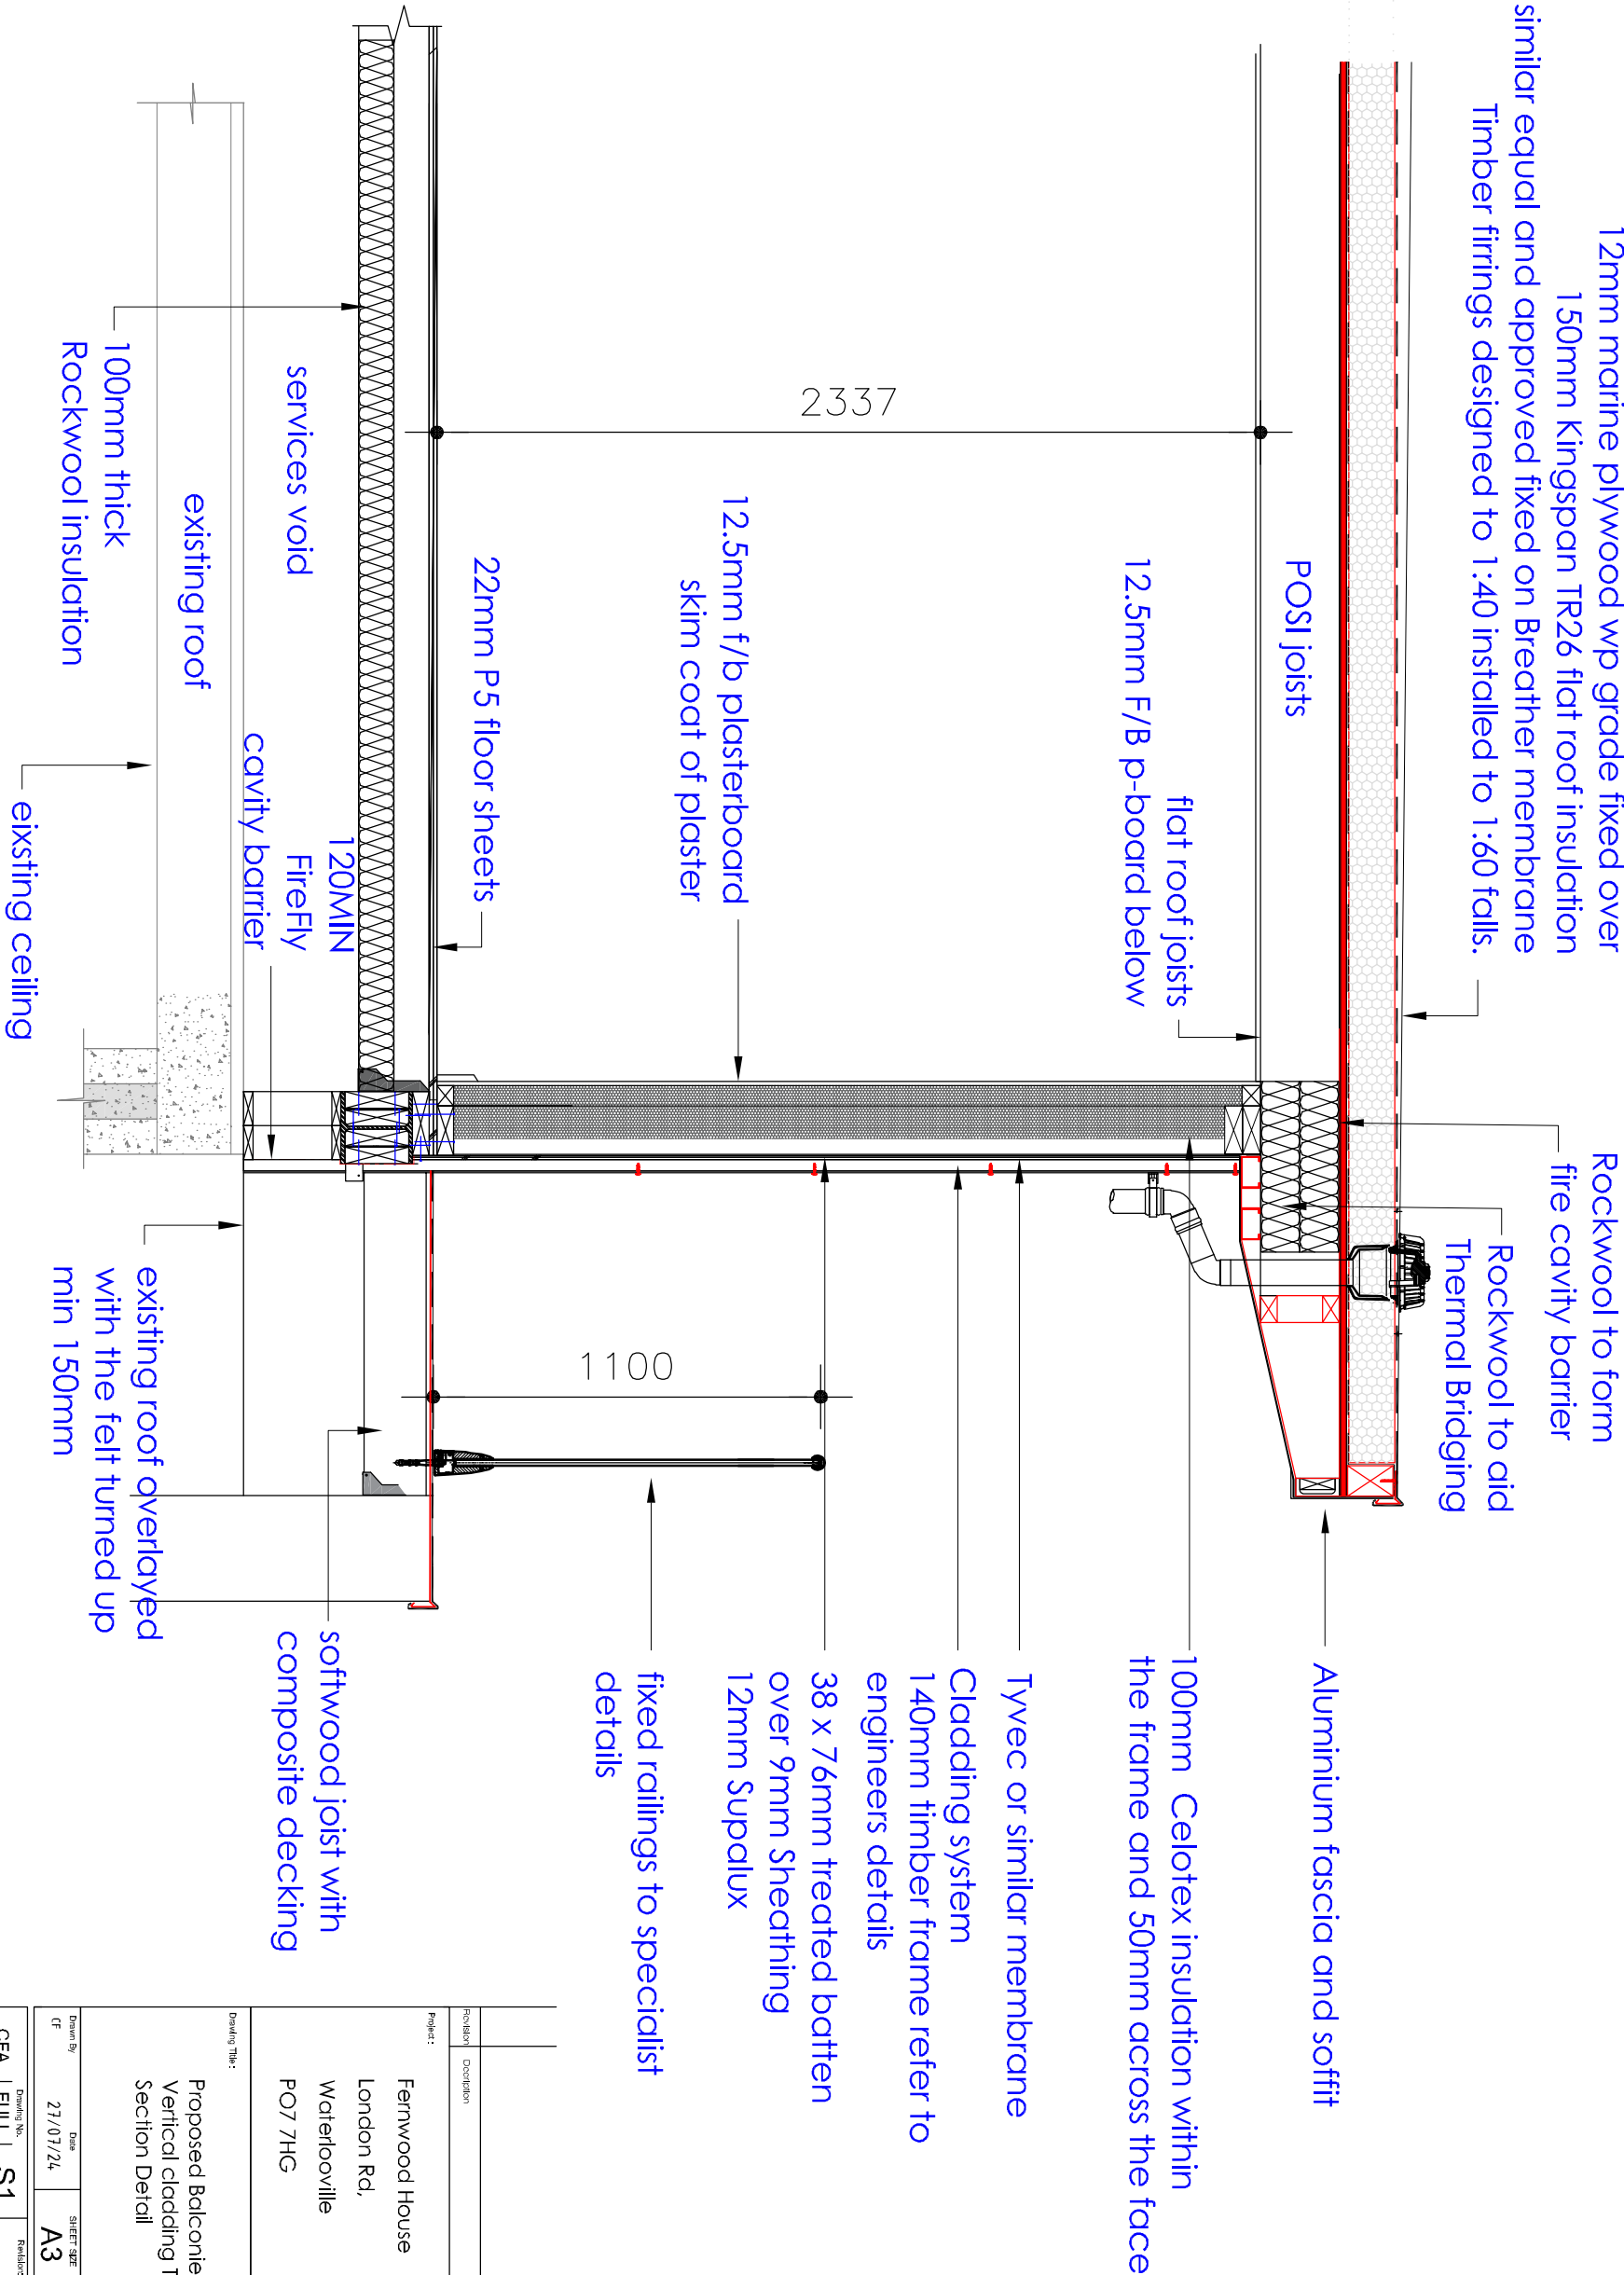

TYPICAL SECTION

Revision	Description	Date	Drawn		
Project:					
Fernwood House					
London Rd,					
Waterlooville					
PO7 7HG					
Drawing Title:					
Proposed Balconies And Vertical cladding Typical Section Detail					
Drawn By CF	Date 27/07/24	SHEET SIZE A3	Approved By	Date	
CFA	Drawing No. FULL	S1	Revised	Scale: 1-20	
PLANNING					
Chris Flint Associates Ltd					
CHARTERED SURVEYORS - PROJECT MANAGERS DEVELOPMENT CONSULTANTS					
2 Borewall Close, Waterlooville, Hants PO7 8NZ tel: 023 92 432484 fax: 023 92 358554 Email: chris@flintassociates.co.uk					