


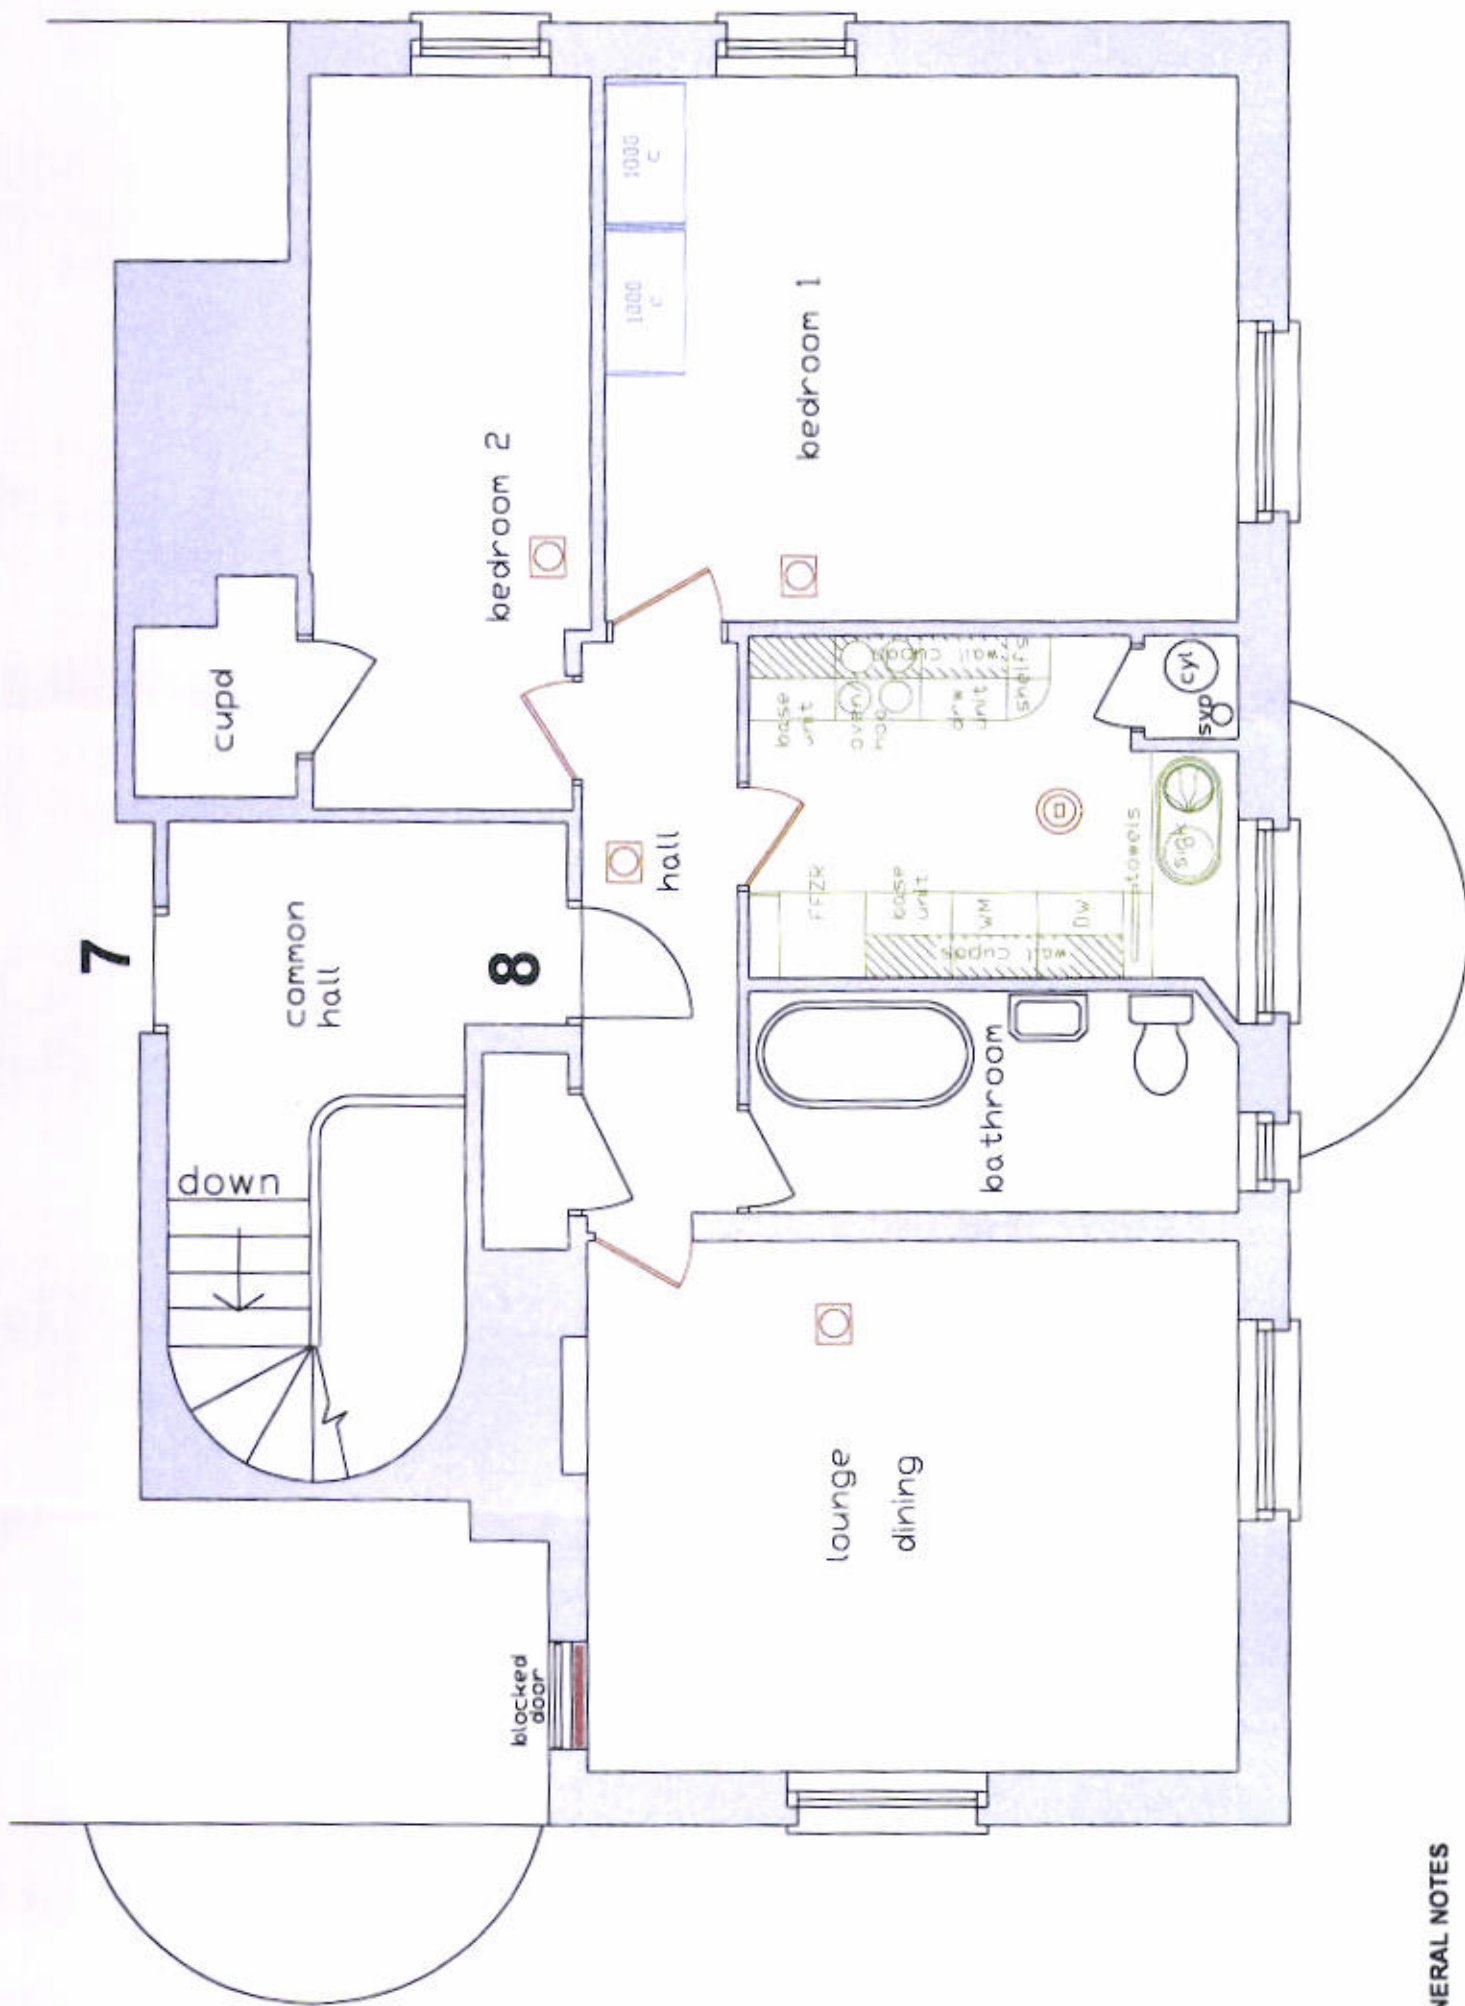

GENERAL NOTES

- 1 doors to Hall to be FD20 fire resistant (NB. A system for fire heat and smoke detection is to be provided to BS 5839 part 6: 2004 (Grade D category LD3 standard as part of the works))
- 2 Front entrance door to be fitted with self closer or if renewed to FD30S standard and provided with lock that can be operated internally without a key
- 3 All dimensions to be checked on site prior to commencement and partitions and brick condition to be established by stripping off plaster finishes and any limitations to be reported to the supervising officer and Local Authority. Before removal all walls indicated as non loadbearing to be confirmed on site and agreed with Local Authority

4 Infill partition to ex door opening

formed 70mm timber stud at 600 c/c bath ways infilled compressed 100mm Rockwool insulation and 2 layers 12.5 fireline and set for 1hr FR

Partitions finished with pb and set and second fix with sw skirtings and architrave to close/match existing where infilling skirtings to match existing adjacent

5 Kitchen, bath/ shower floors to be lined with 'Delta membrane' as manufacturers spec. with 50mm upstand dressings at perimeter and taken 100mm through door openings

6 heat detector

smoke alarm

free standing wardrobe

HAVANT

19 JUL 2024

RE

Bar scale

0.50 1 2 3m

All dimensions to be checked on site

Revisions

Flat No. 8 PURBROOK HOUSE
LONDON ROAD
WATERLOOVILLE PO7 5JY

Second Floor GIA 66m2 (710 ft2)

SETTING OUT

Scale: 1:50 @A3 Date: June 22

N.B. THIS PLAN IS ONE OF A SET OF THREE
NUMBERED 2263.1-3 PRINTED IN COLOUR
AND CANNOT BE READ IN ISOLATION

David Sugden Associates
Building Surveying & Technical Design
London SE16 4BE
Tel: 0203 754 8071

2263.2