


- 1 Brickwork to match existing
- 2 Flintwork to match existing
- 3 White uPvc windows & doors
- 4 Roof tiles to match existing
- 5 Skylights - Velux or similar product
- 6 Tile hanging to match existing

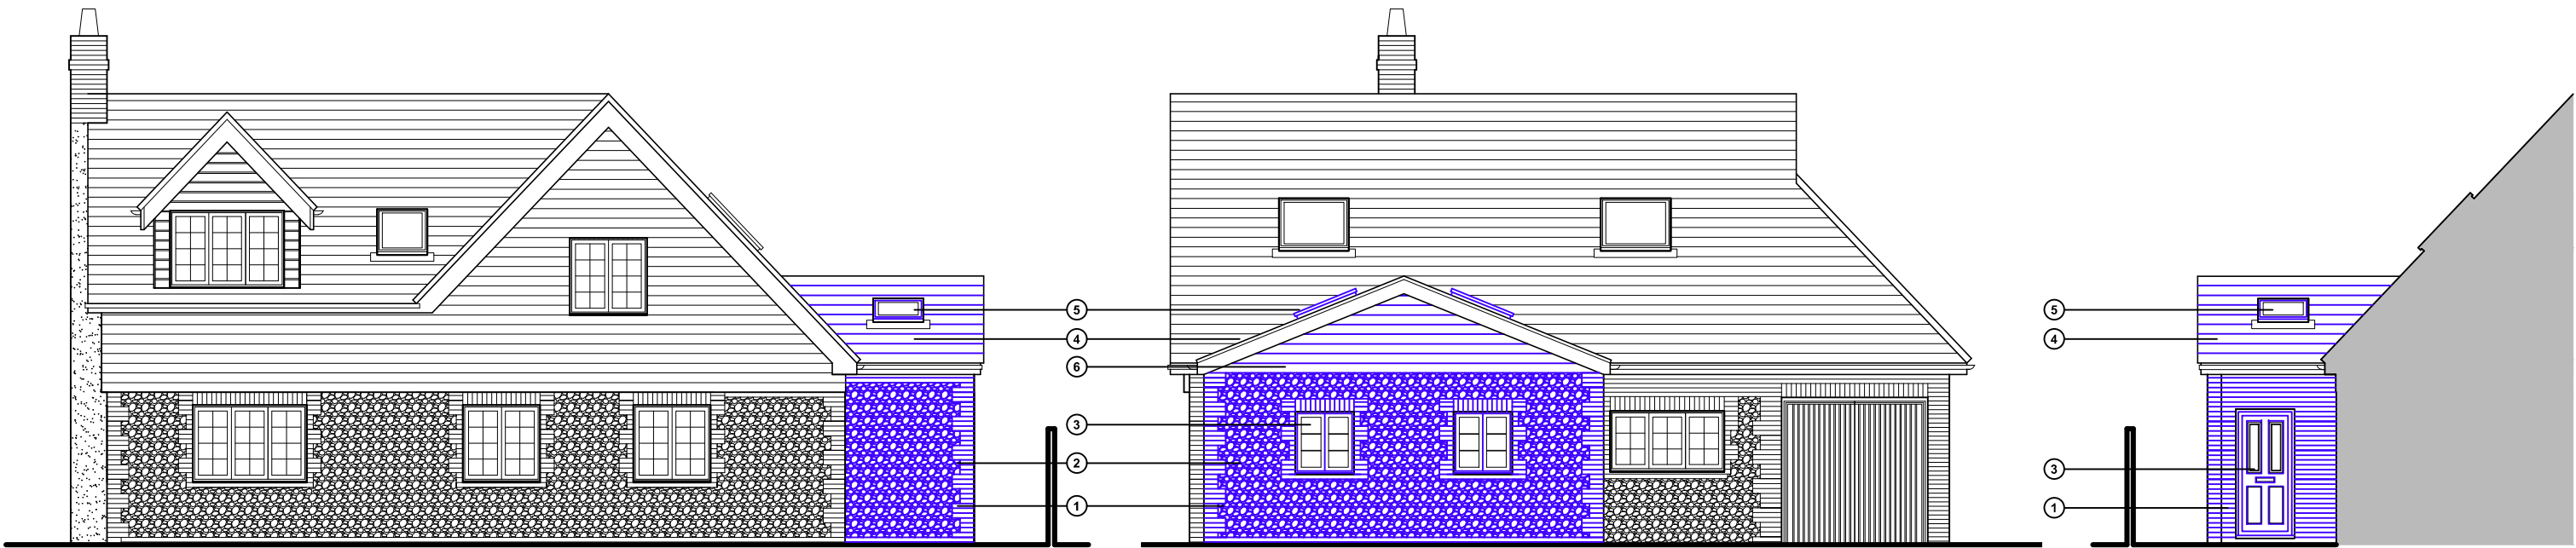

East (front) elevation


North (side) elevation

West (side) elevation

Proposed elevations



East (front) elevation

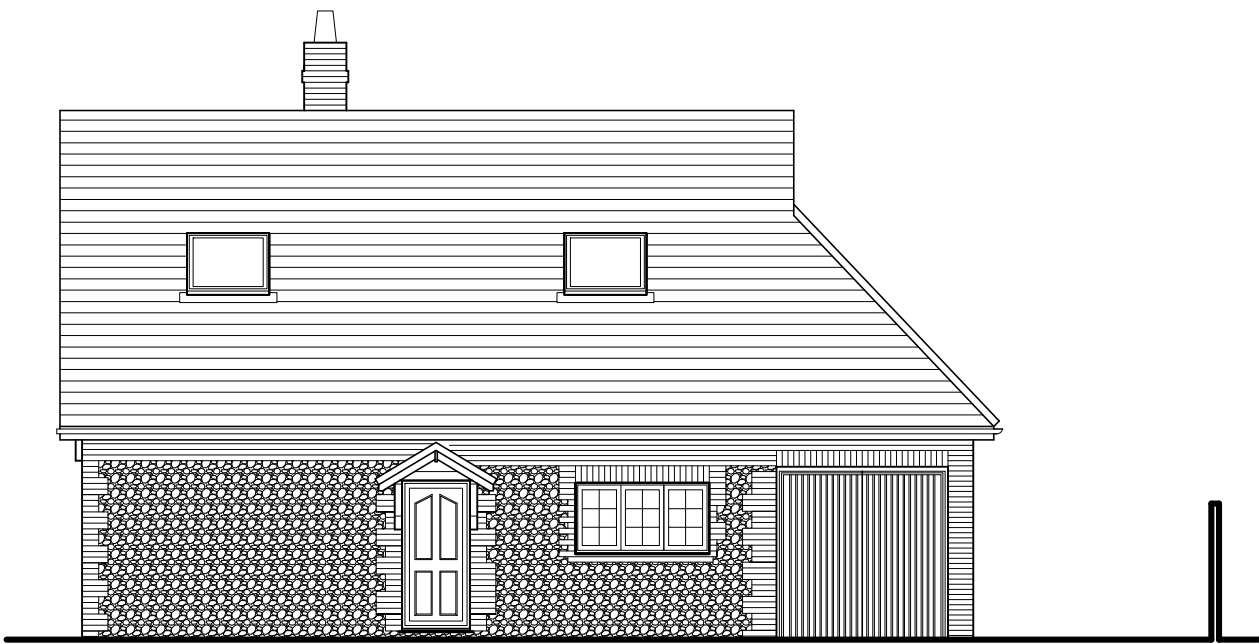

North (side) elevation

Existing elevations scale 1:100



For MR & MRS TURNER	Title EXISTING & PROPOSED ELEVATIONS			Office Tel: 01243 933732
Project PROPOSED SIDE EXTENSION AT 95 NEW BRIGHTON ROAD, EMSWORTH, PO10 7QS	Date JAN 2025	Drawn JB	Scale 1:100 @ A3	Checked -
Job Number PL 869.25	Drawing Number -03	Revision B	Email: admin@jb-architecturedesign.com Web: www.jb-architecturedesign.com	



JB
architecture
JB ARCHITECTURE