



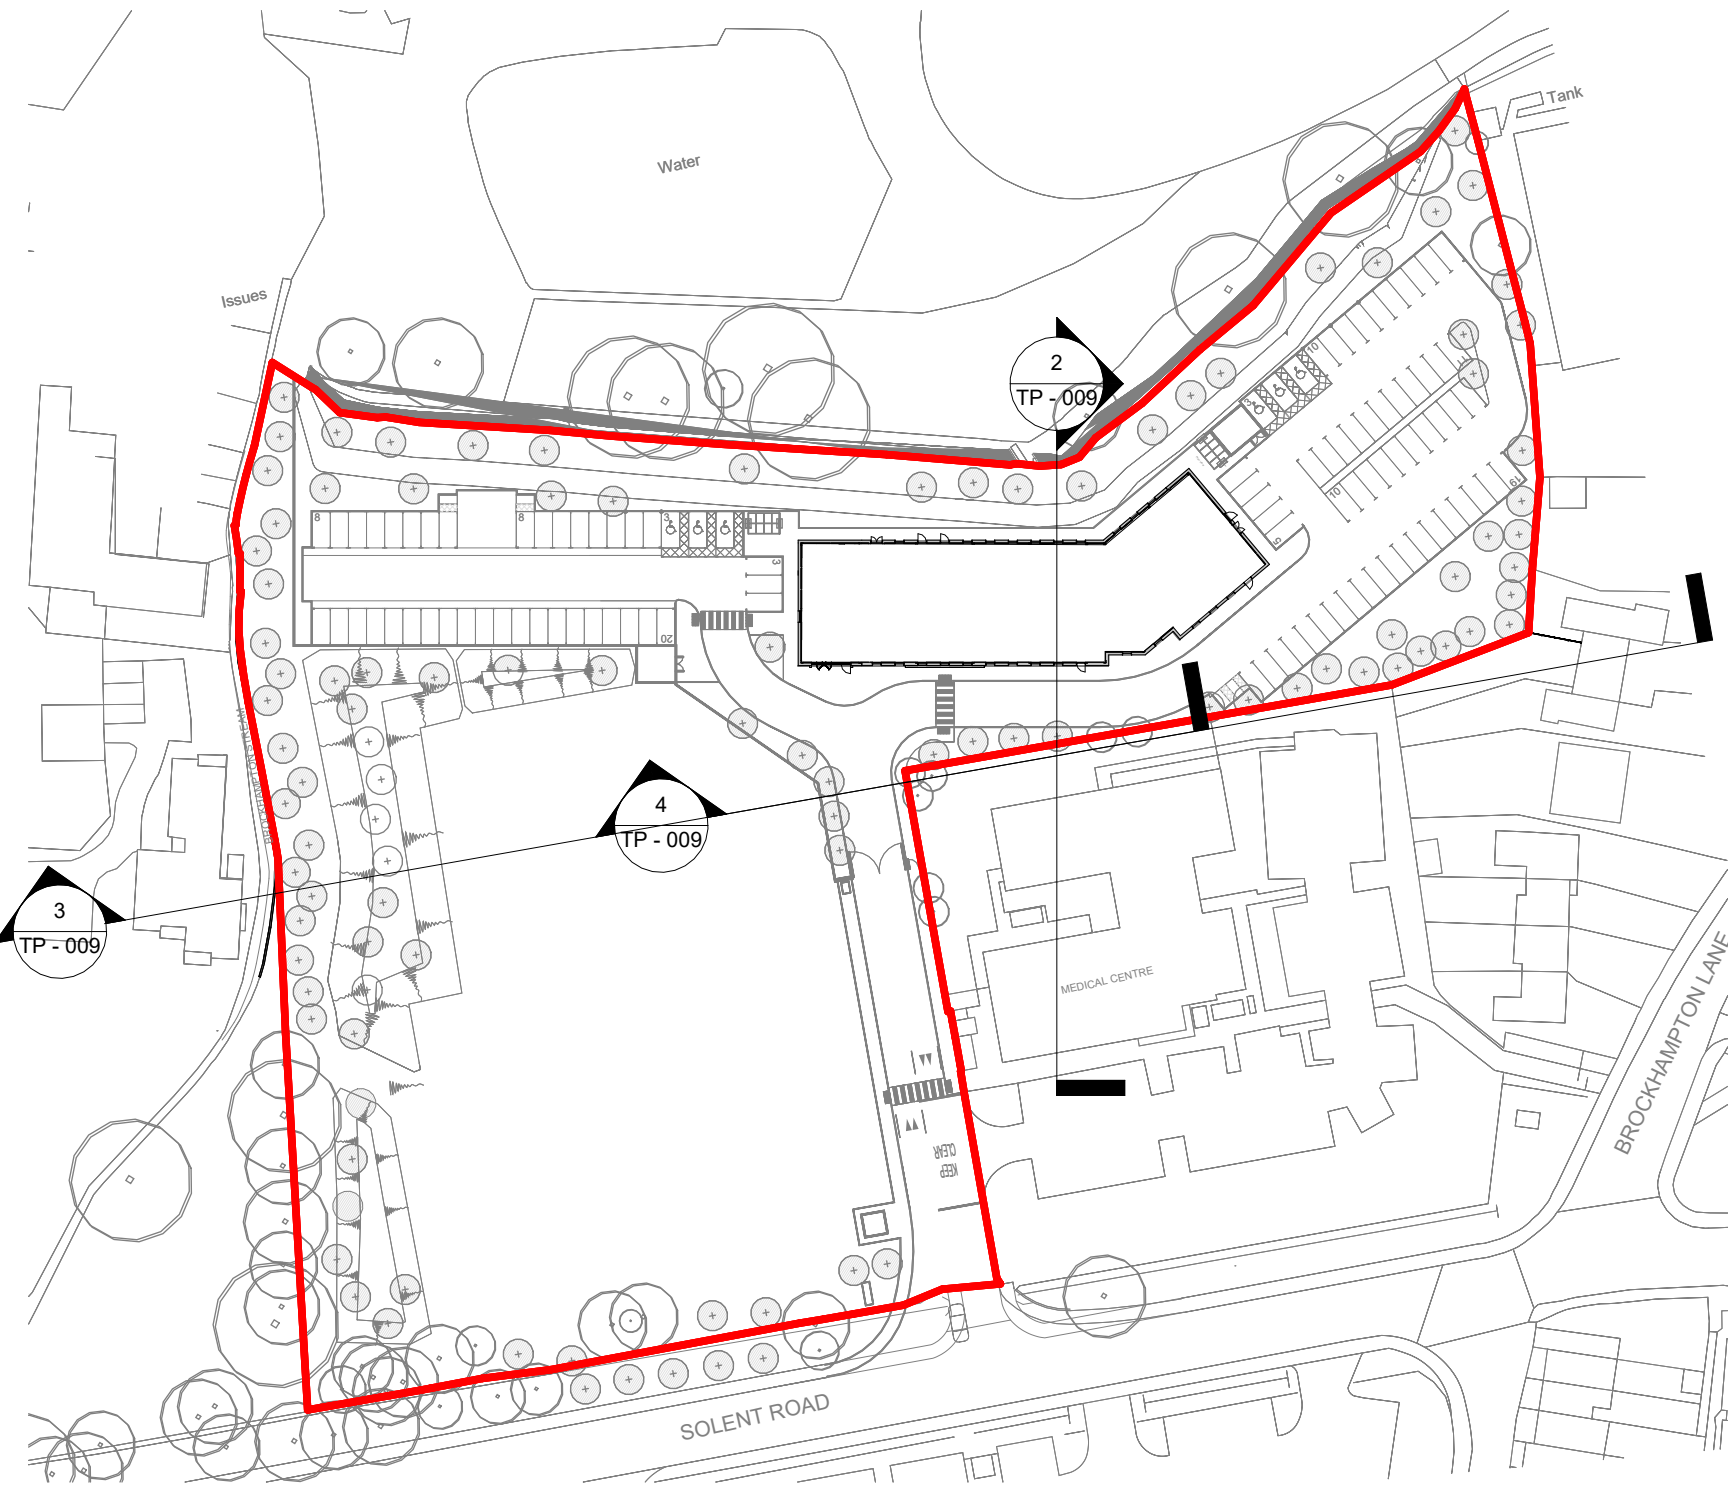


1 Site Key Reference Plan  
1 : 1000

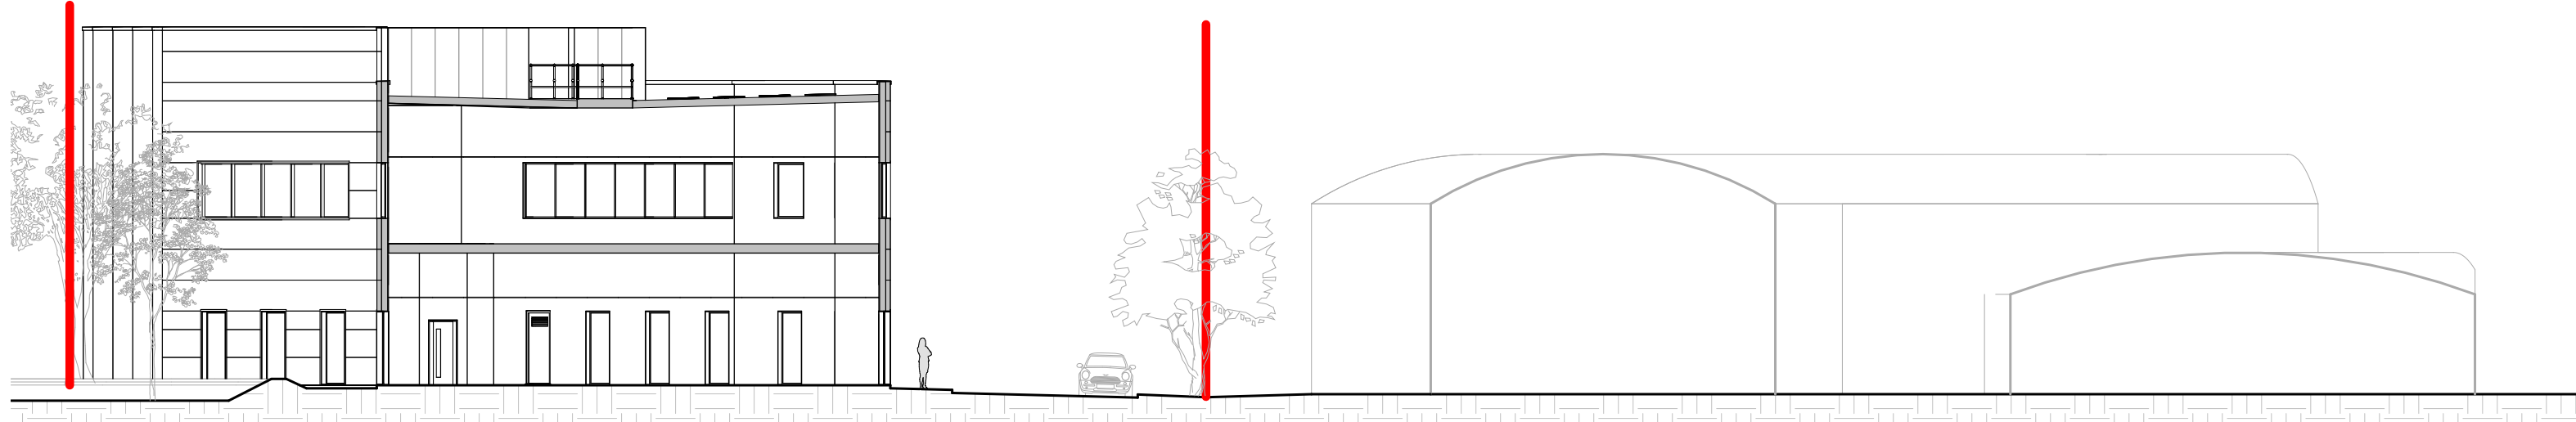

2 Site Section 01 - through offices & medical centre  
1 : 200



3 Site Section 02.1 - through Manor Court  
1 : 200

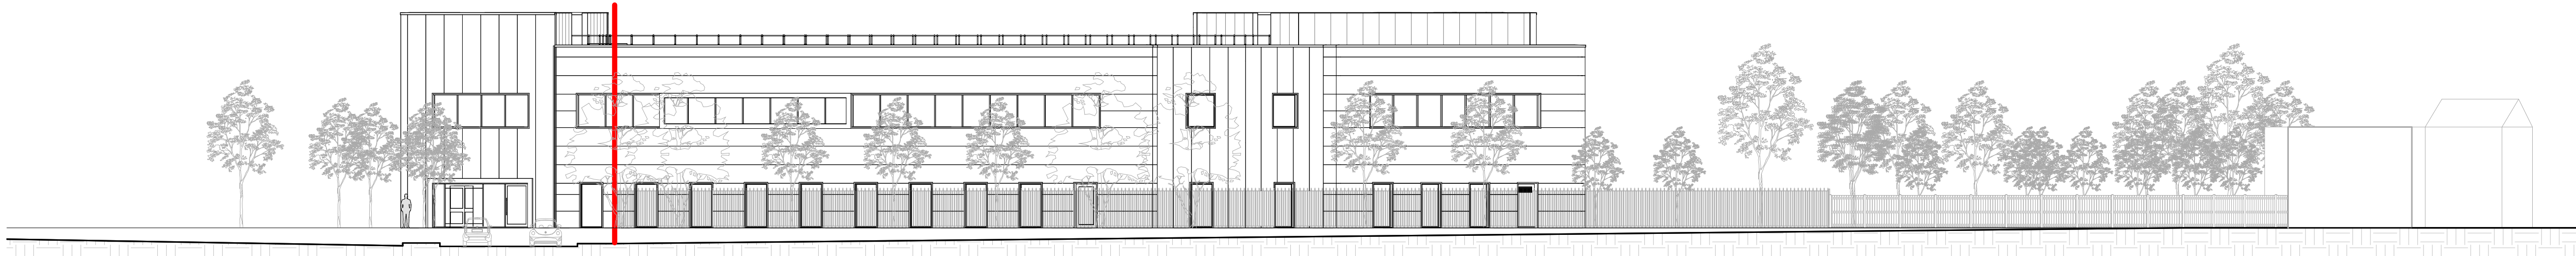

4 Site Section 02.2 - through the residences on Brockhampton Lane  
1 : 200

## NOTES

Reproduced from the Ordnance Survey map with the permission of the Controller of Her Majesty's Stationery Office, © Crown Copyright.  
C A Cornish Architects Licence No. AR161859  
Subject to Statutory Approvals.  
Landscaping as per Landscape Architect's detailed design

A Industrial units omitted, sheet title RP 28.02.2023  
block updated

| Rev | Description | Chk | Date |
|-----|-------------|-----|------|
|-----|-------------|-----|------|

27 Greville Street  
London, EC1N 8SU.

tel +44(0)20 7400 2120

enquiries@cornisharchitects.com  
www.cornisharchitects.com

RIBA  
Chartered Practice

cornish architects

Project Title.

SOLENT ROAD, HAVANT

Drawing Title.

SITE SECTIONS

Drawing Status.

TOWN PLANNING

| Scale. | 0 | 2 | metres | 16 |
|--------|---|---|--------|----|
|--------|---|---|--------|----|

| Drawn By. | Scale.     | Date.      | Chk'd By. |
|-----------|------------|------------|-----------|
| RP        | 1:100 @ A1 | 20/11/2020 | ED        |

Drawing No.  
23002 - TP - 009

Rev.  
A

Copyright of Cornish Architects ©