



SITE LOCATION PLAN
AREA 2 HA
SCALE 1:1250 on A4
CENTRE COORDINATES: 472757, 98948

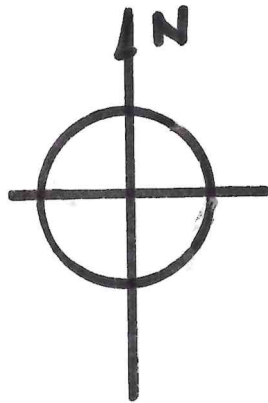


Supplied by Streetwise Maps Ltd
www.streetwise.net
Licence No: 100047474
11/09/2024 08:01

THE SITE

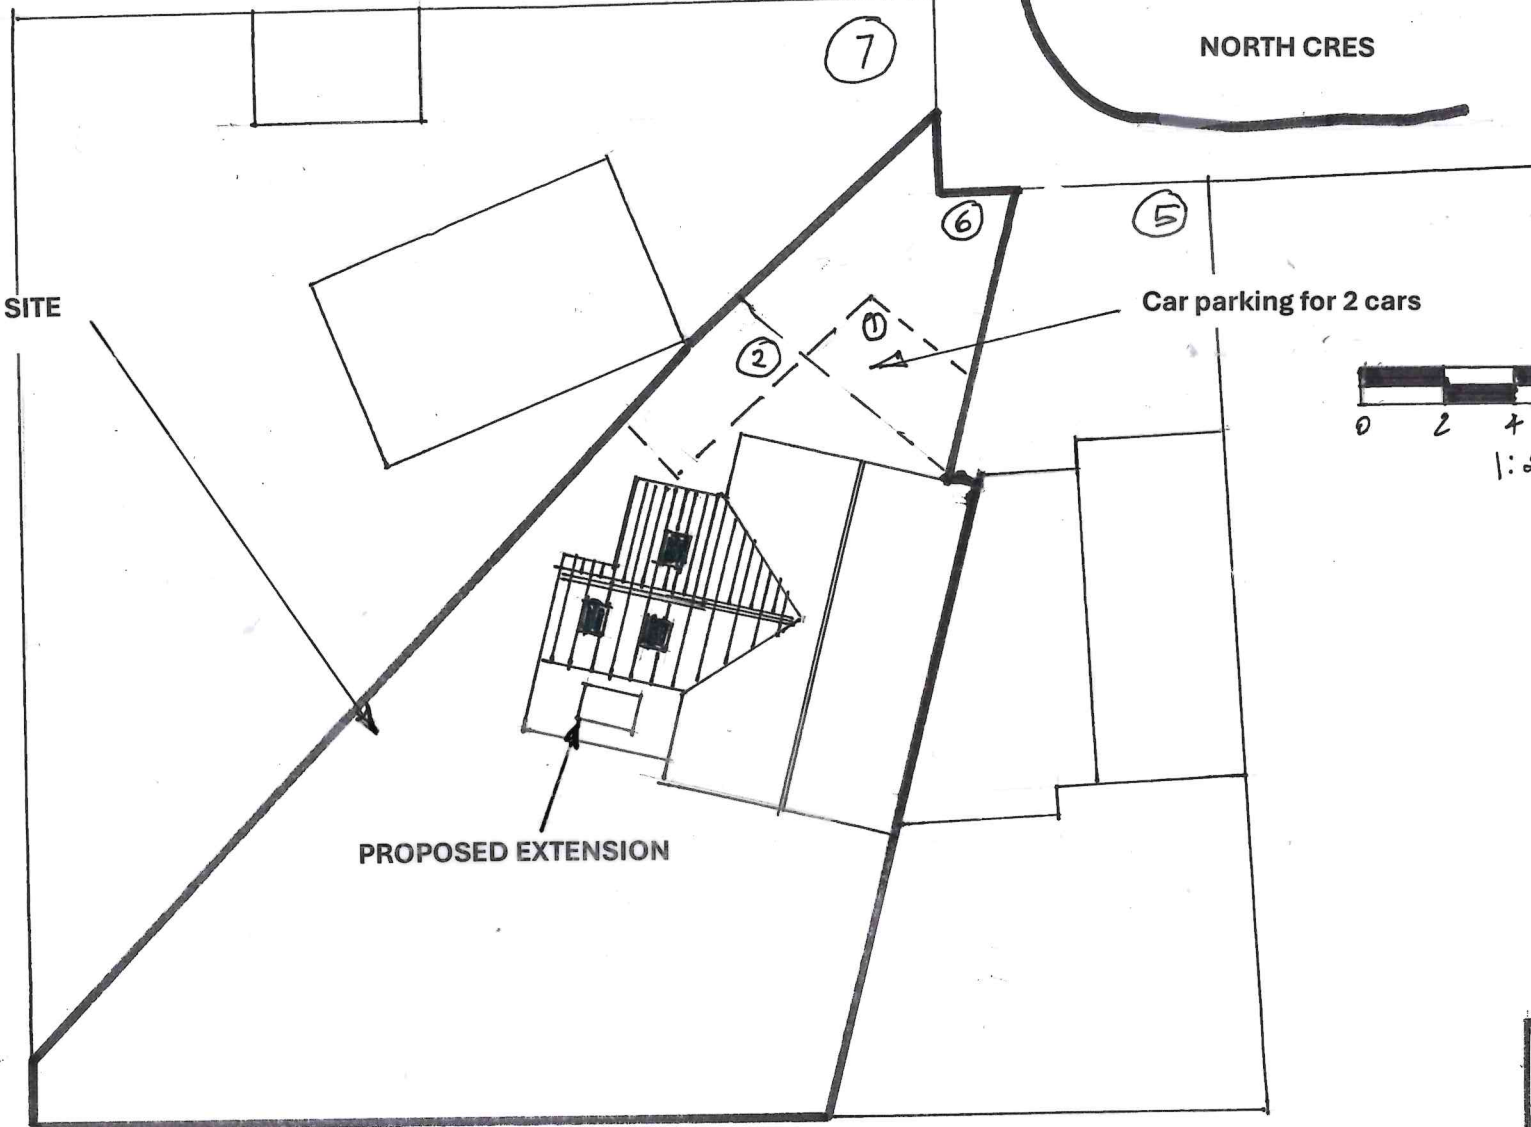

PROPOSED EXTENSION

Car parking for 2 cars

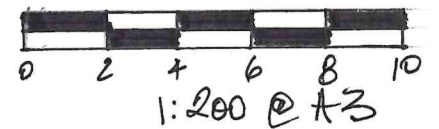

BLOCK PLAN 1:200

Title:

**PROPOSED TWO STOREY
EXTENSION
AT
6 NORTH CRESCENT
HAYLING ISLAND**

Drwg.no	SS	P07	"A"
scale:	as stated		
date:	Sep '24		