

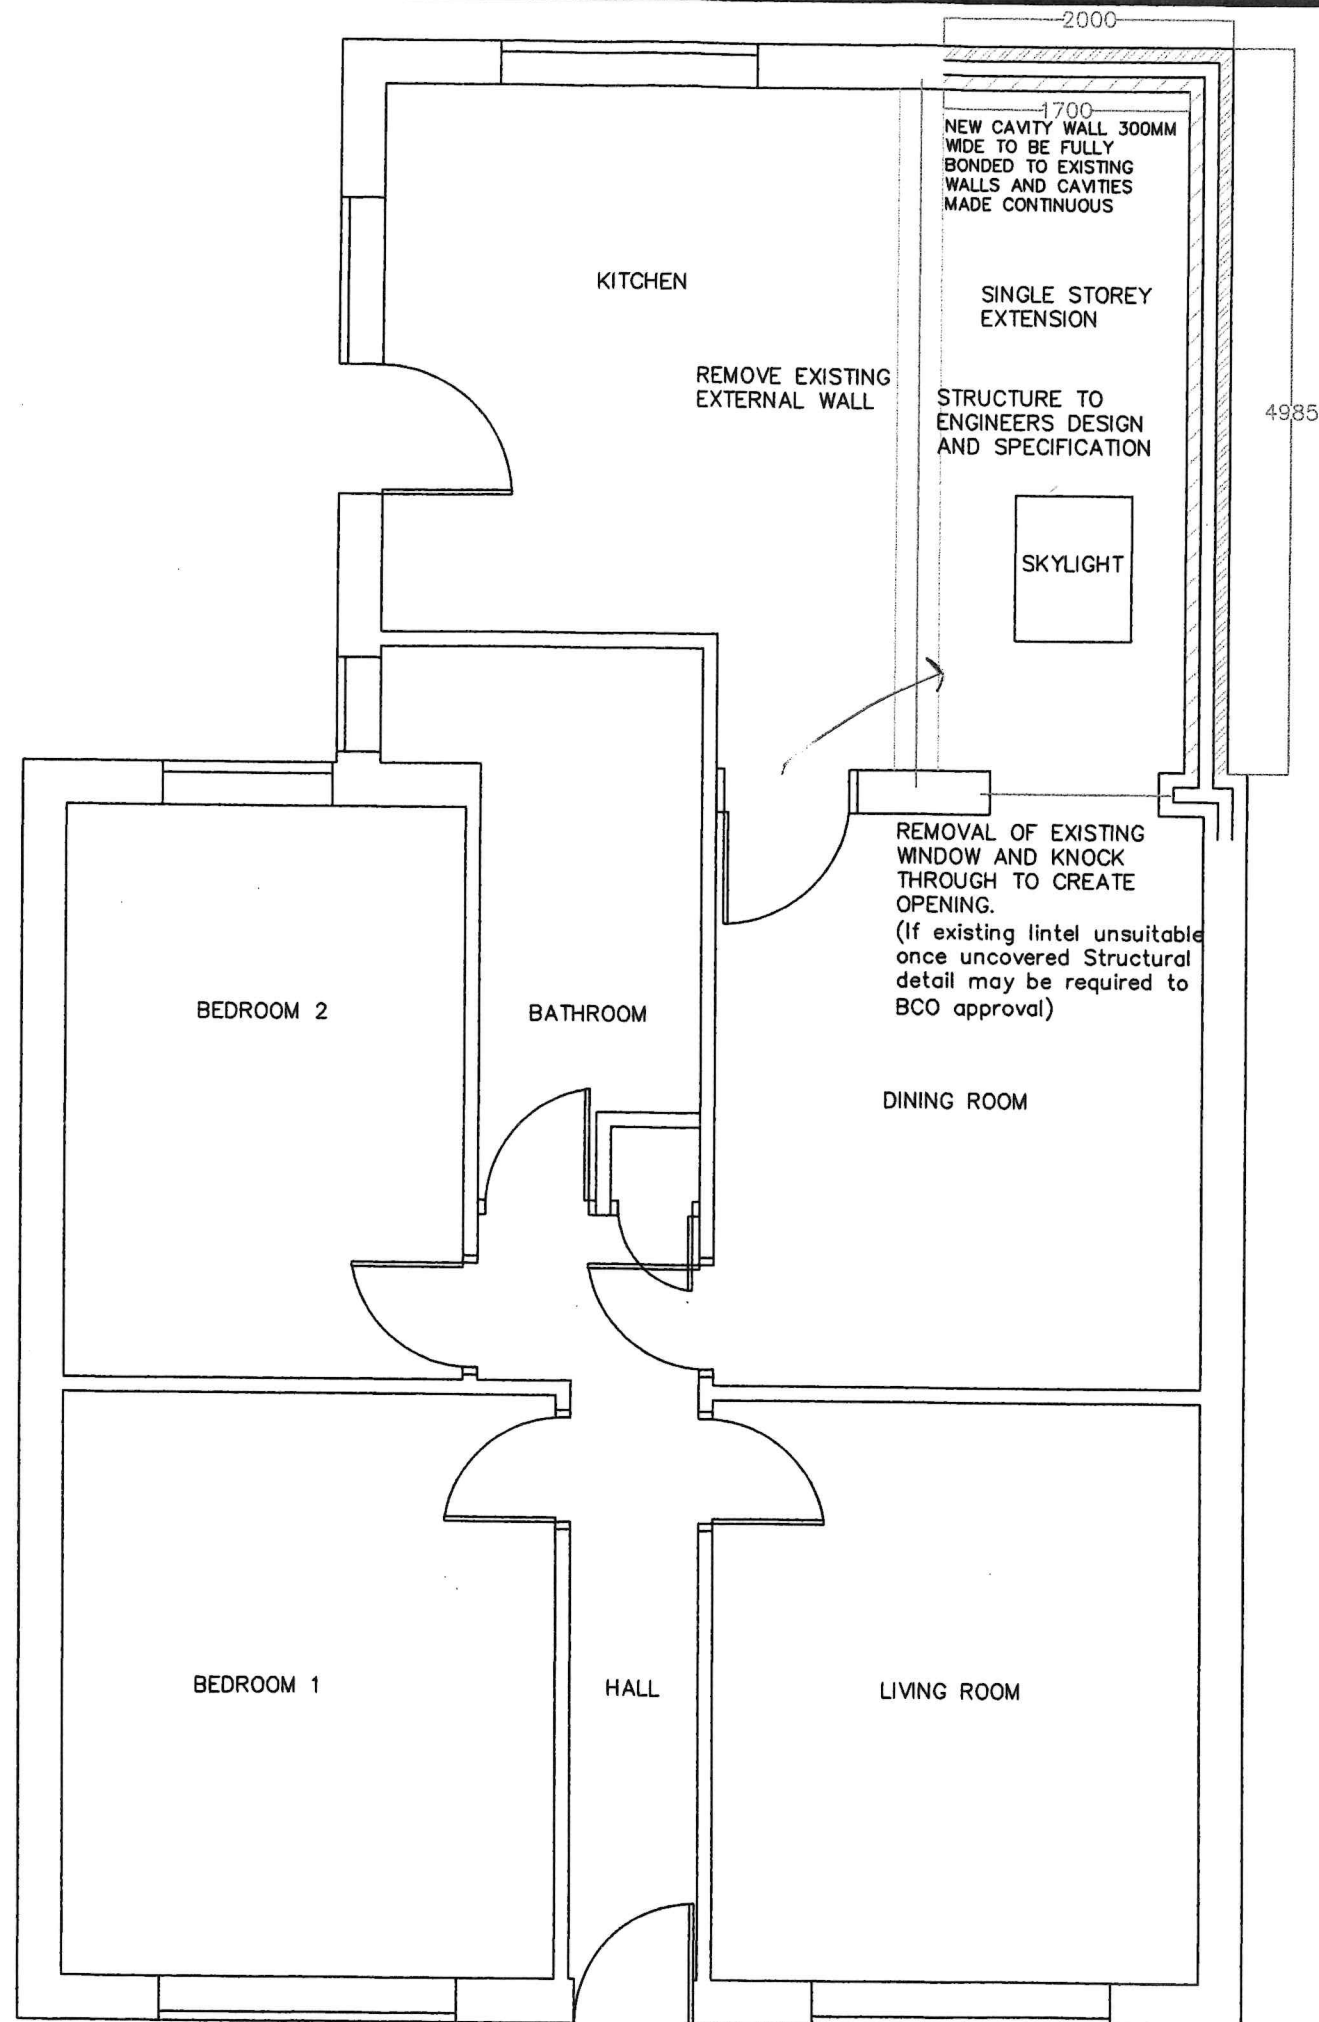
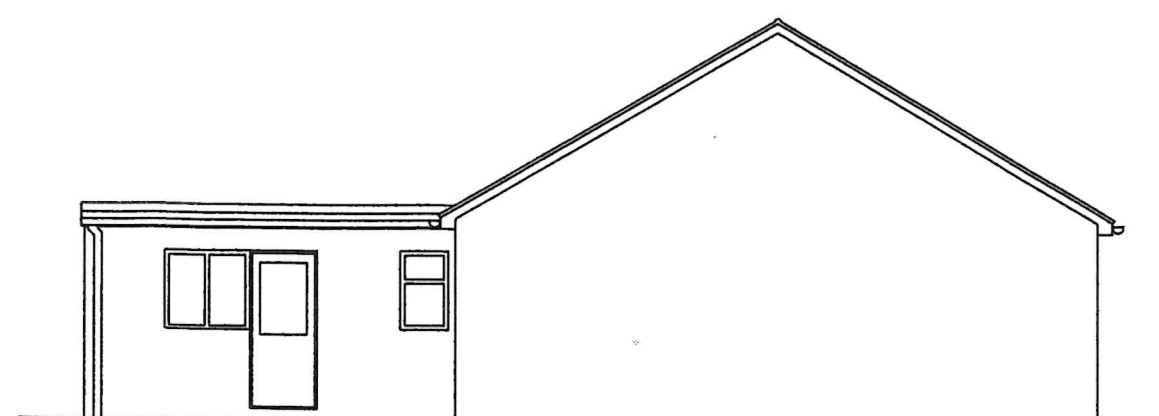


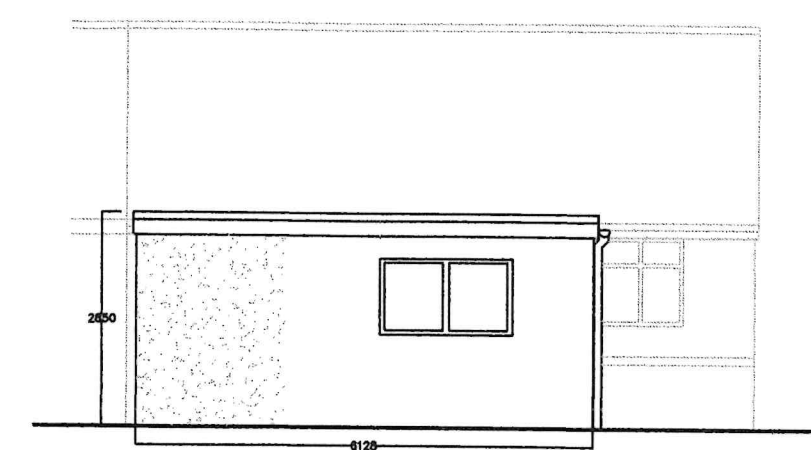

Proposed Floor Plan 1:50

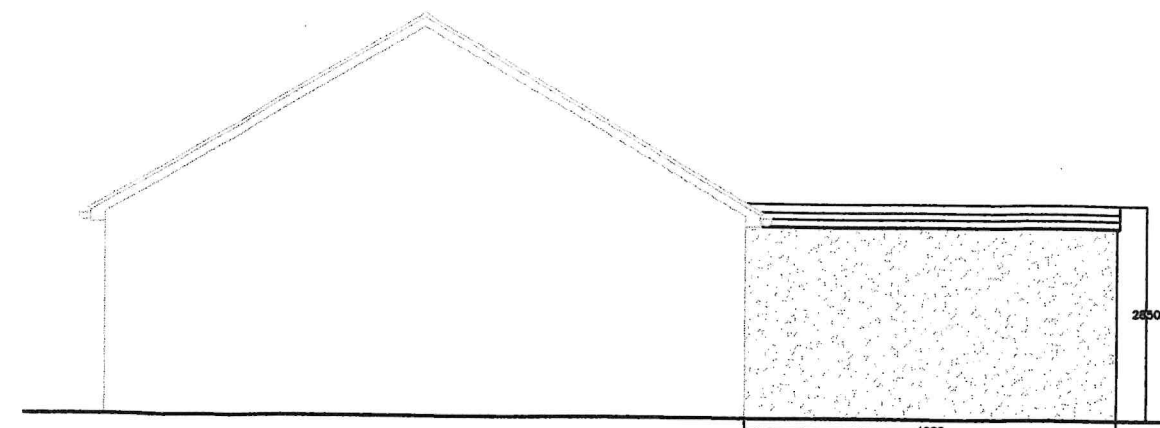

Proposed Elevations 1:100

General Notes		
No.	Revision/Issue	Date
Company Details		
Apple Tree Architecture 25 Crows Nest Lane Botley Southampton SO30 2DD		
Project Name and Address		
Rear Extension 162 Park Avenue Widley Waterlooville		
Project	Date	Sheet
158	Jun 2020	2
Scale		
1:50 & 1:100		