




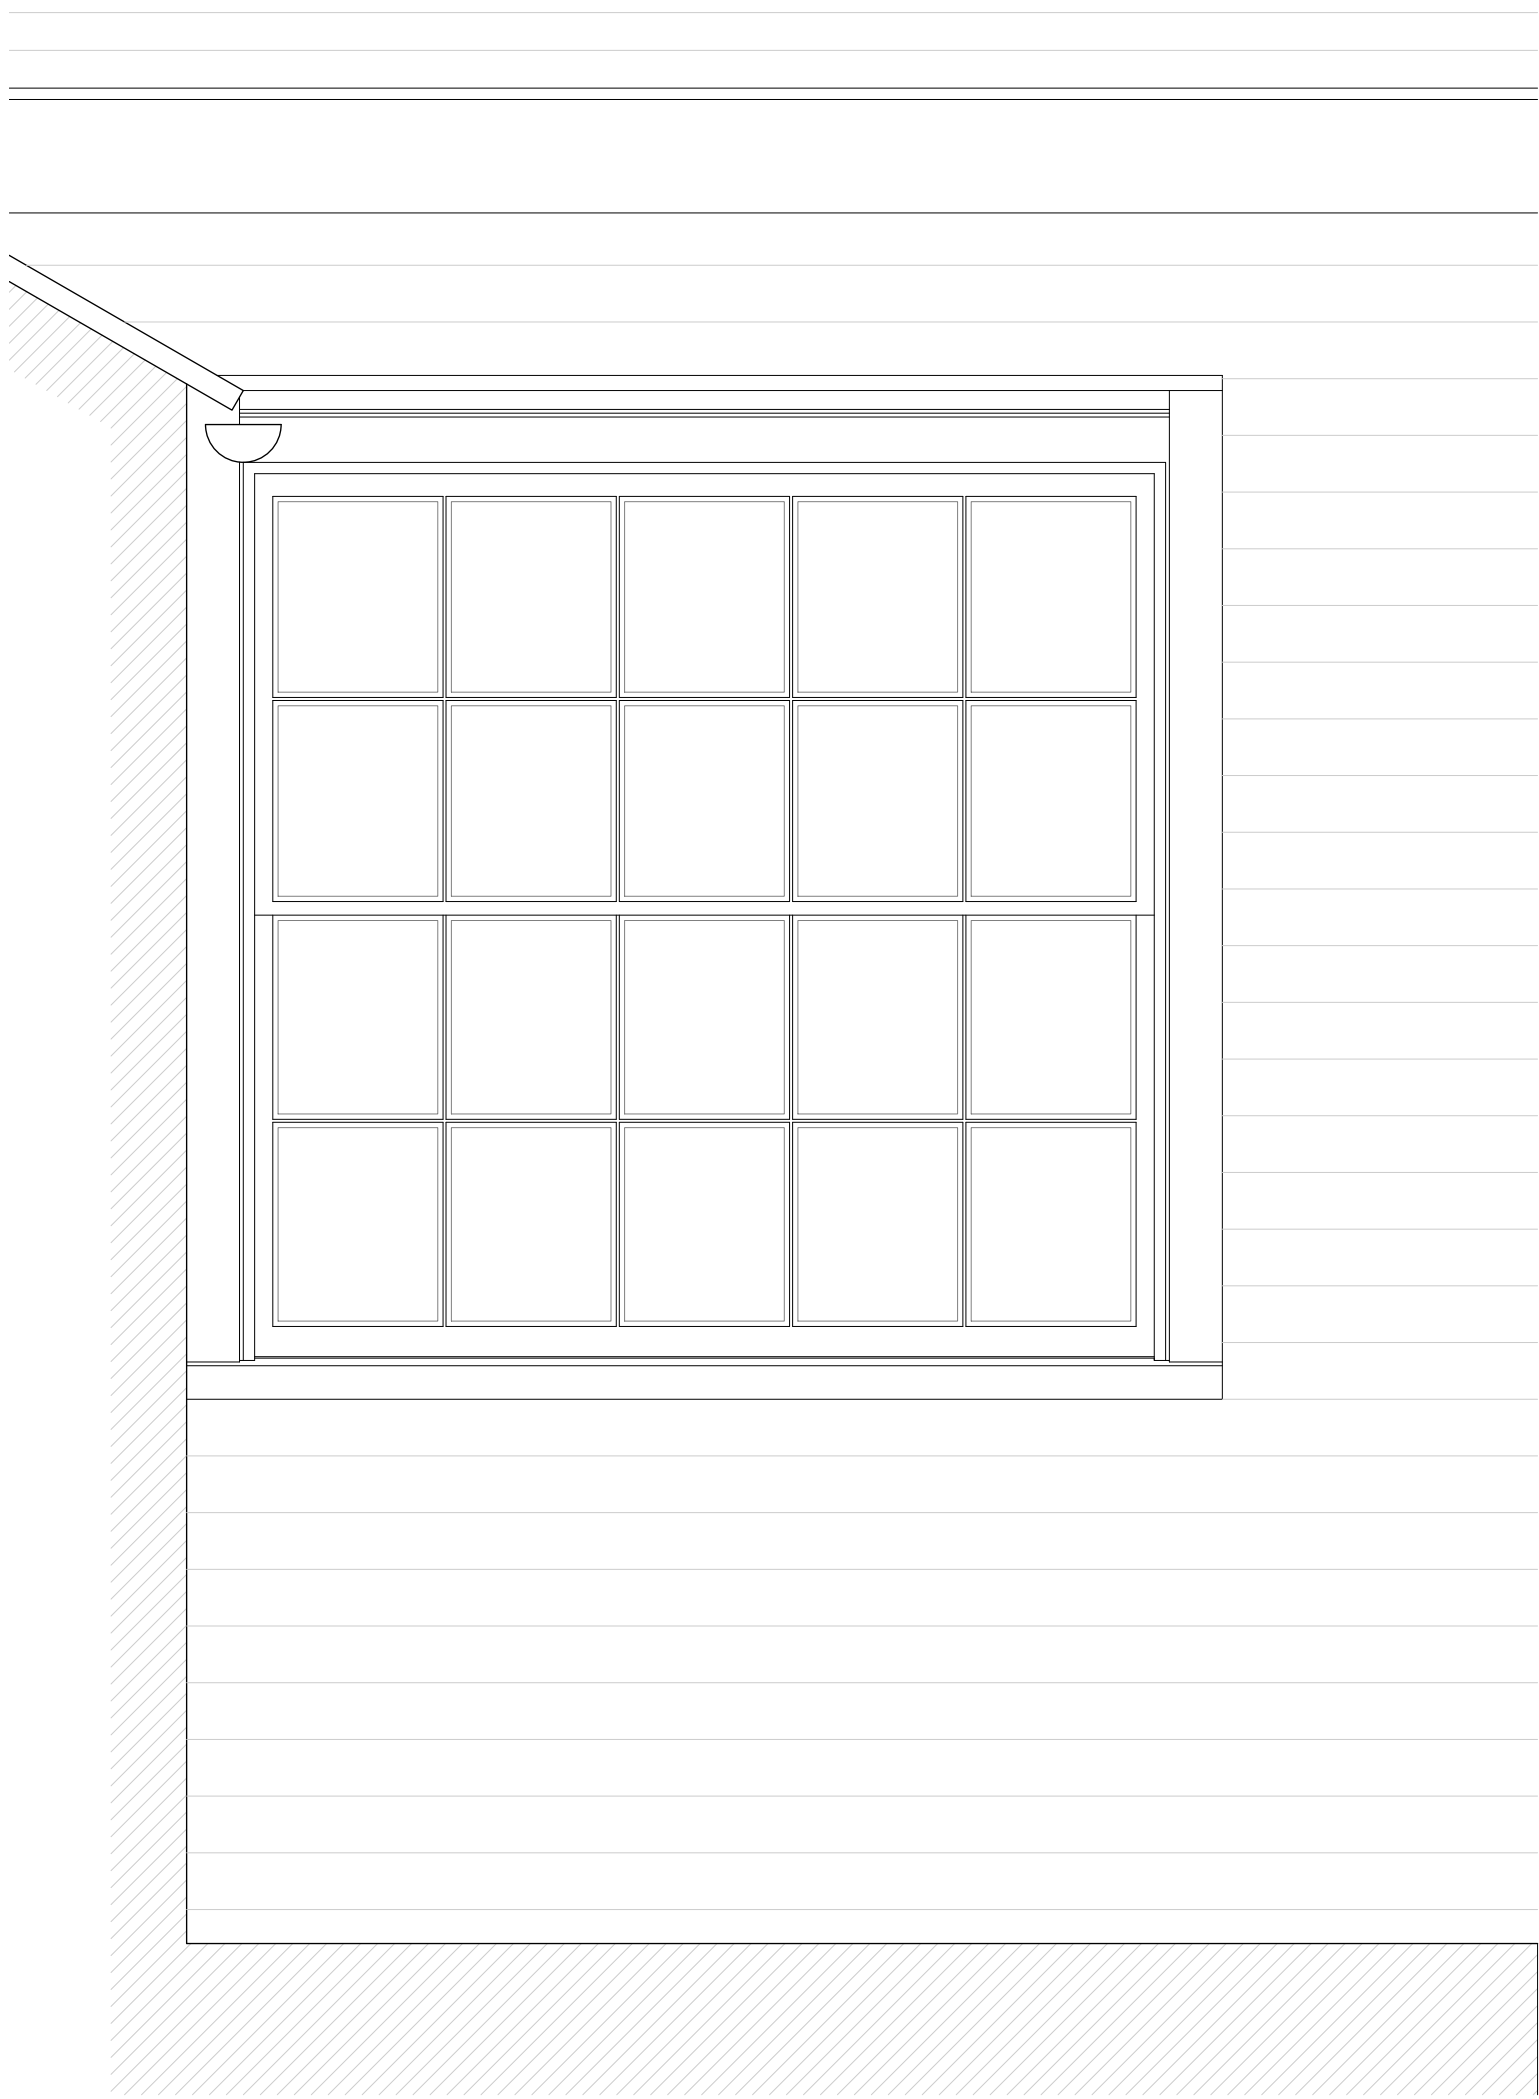


ELEVATION

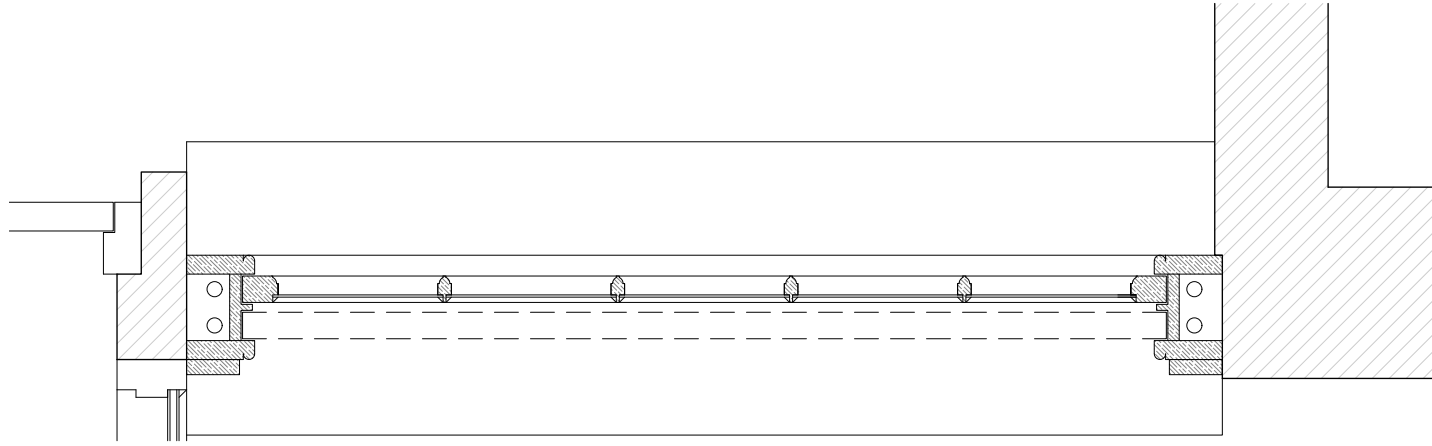


PLAN

EXISTING WINDOW DETAILS 1:10

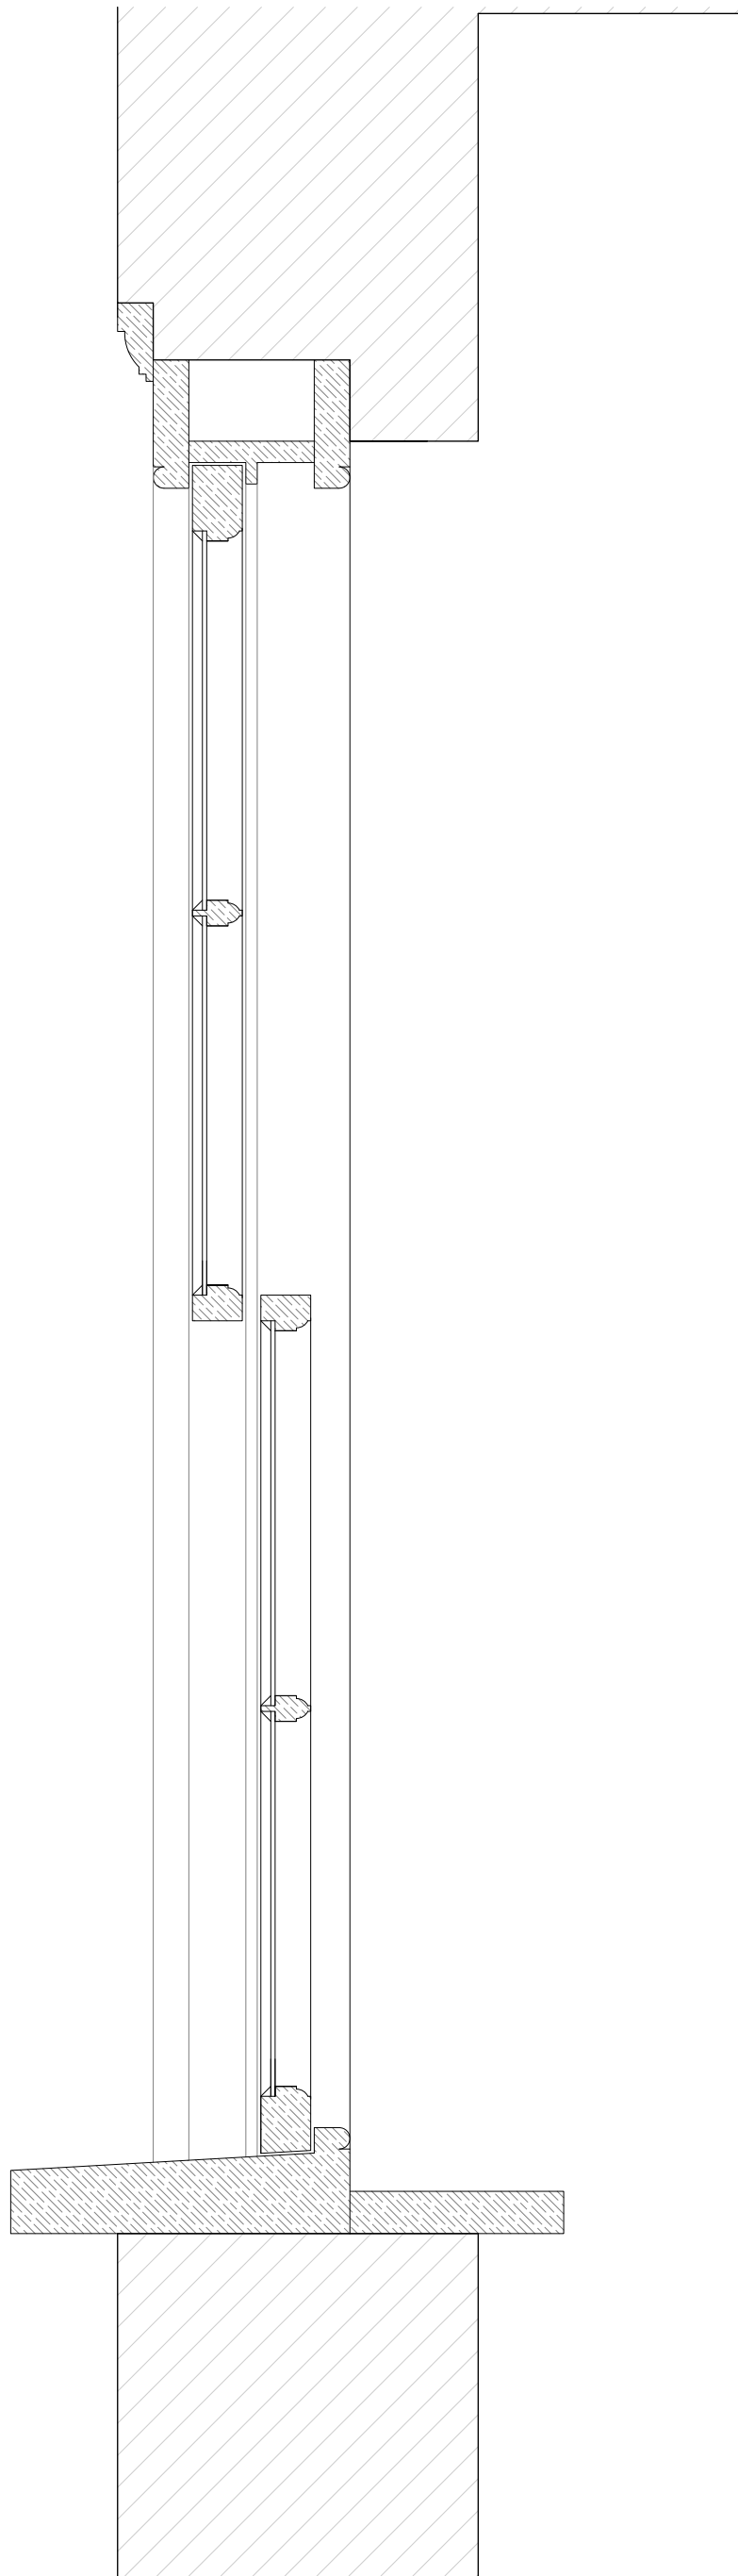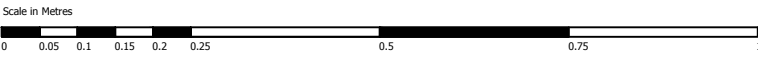


SECTION 1:5

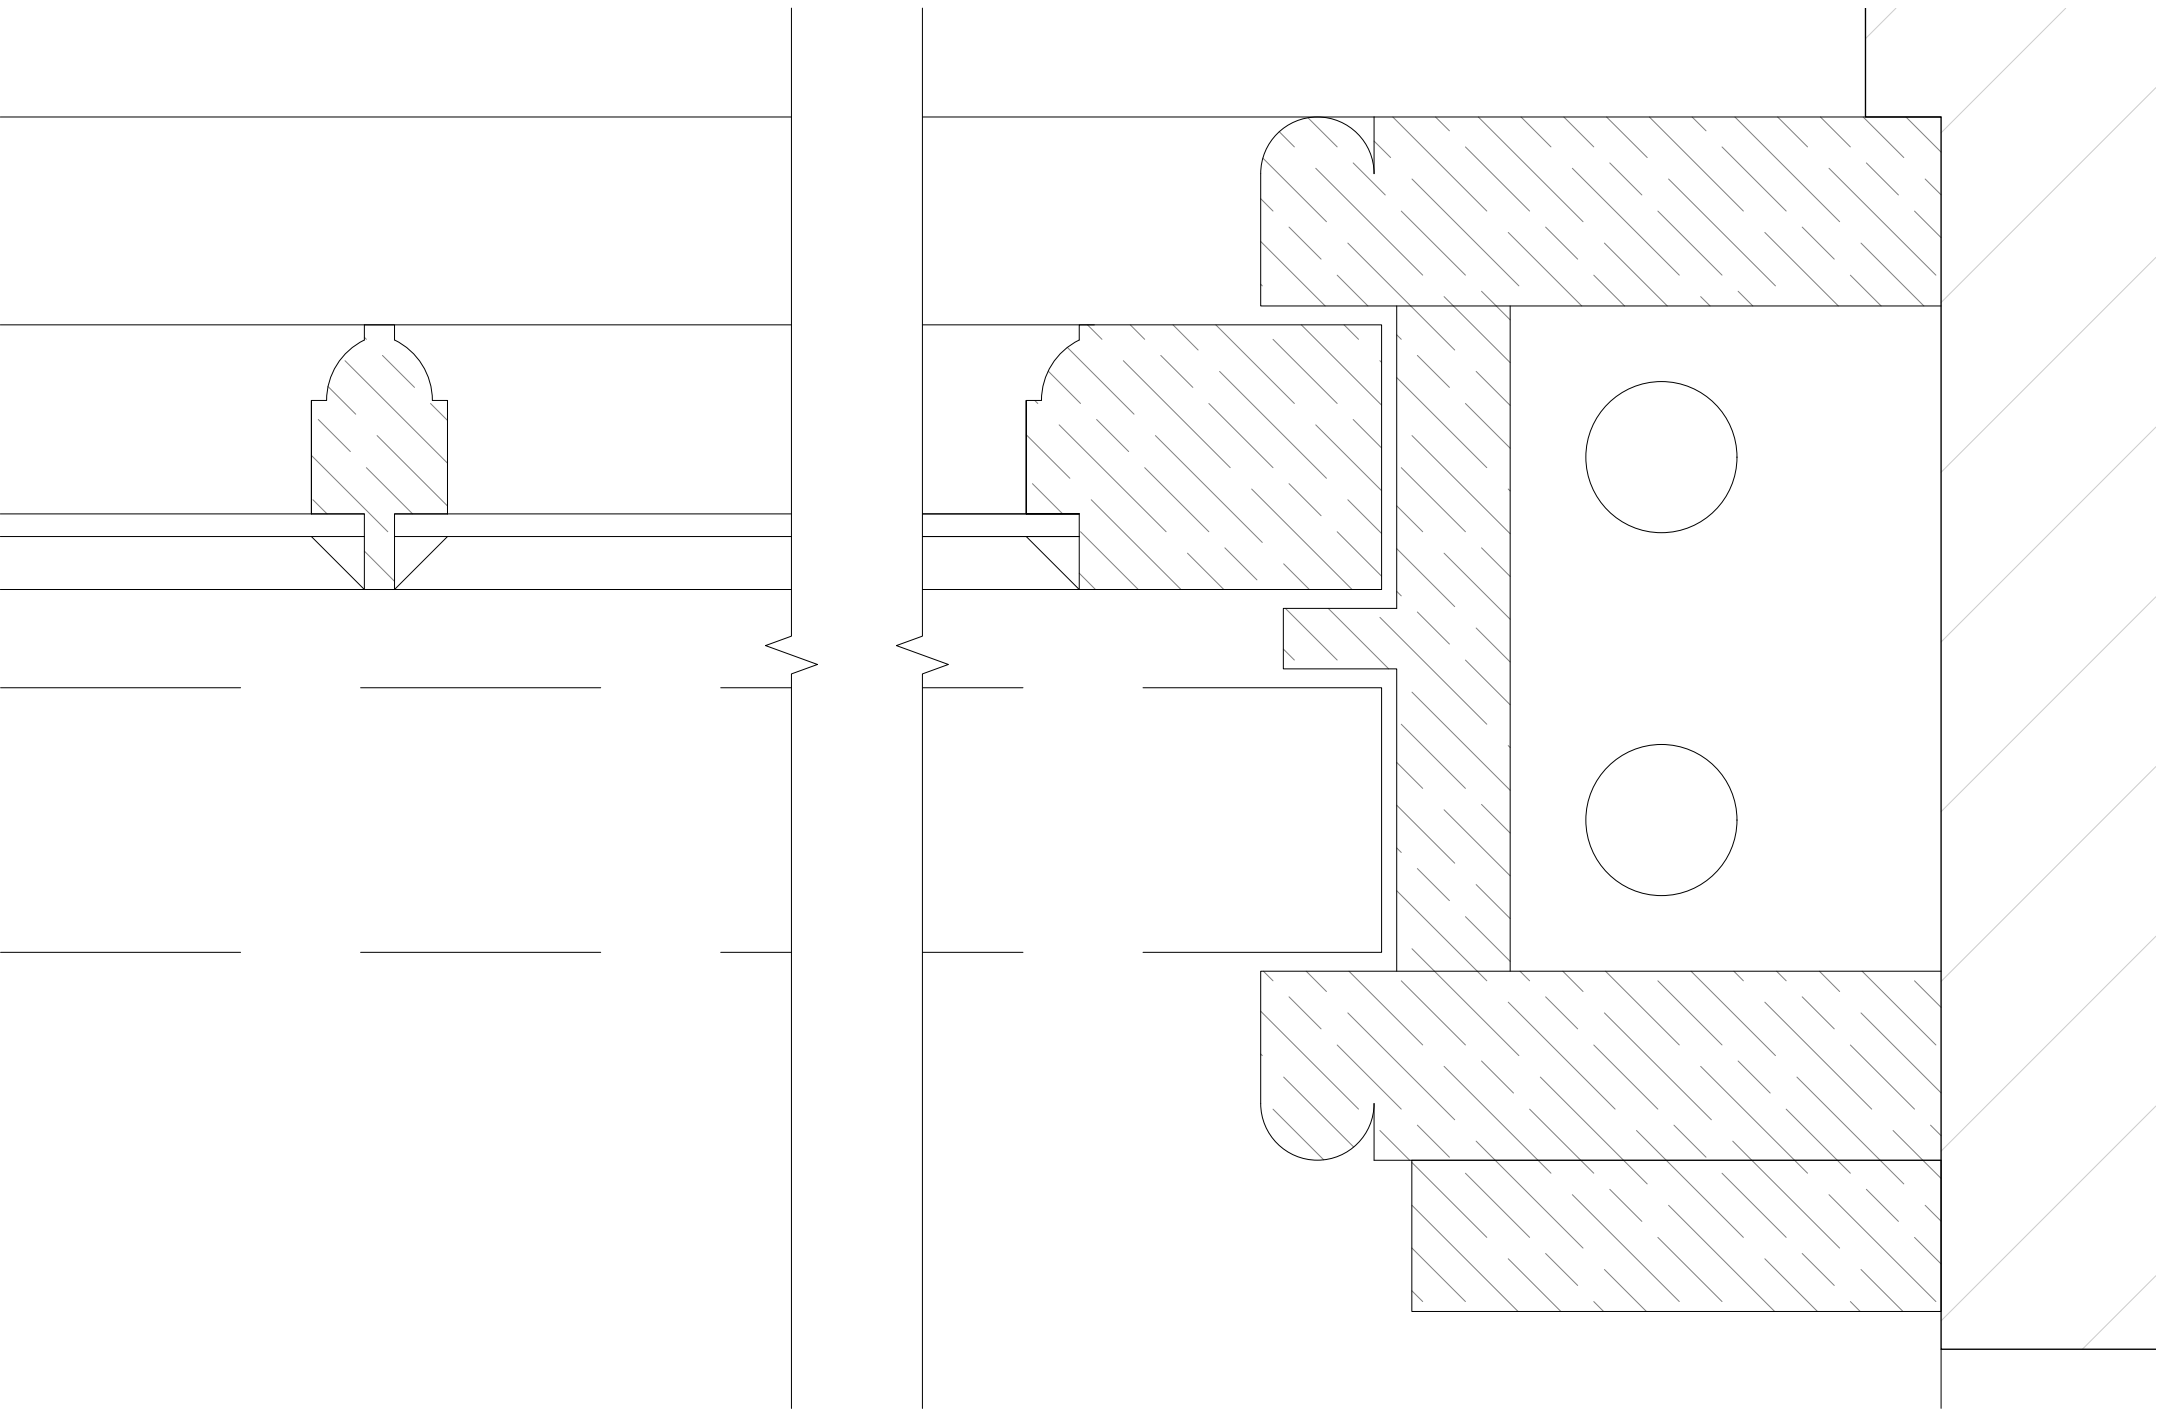

SASH & BOX DETAIL 1:1

GLAZING BAR DETAIL 1:1

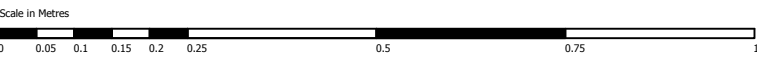

Check all dimensions on site prior to commencement of work.  
Do not scale from this drawing except for planning purposes.

This drawing is the © copyright of

**VALLIS & HALL**  
CONSERVATION ARCHITECTS

This drawing has been produced for **Abbas Visanji** for the project **Magnolia House** and is submitted as part of the **Planning & LBC Discharge of Conditions** and is not intended for use by any other person or for any other purpose.

Notes -



Middle Barn  
Oak Lane  
Chichester  
PO20 7FD

T : 01243 767151  
E : mail@vallisandhall.com  
W : www.vallisandhall.com

**RIBA**   
Chartered Practice

| Revisions |             |      |       |
|-----------|-------------|------|-------|
| Rev       | Description | Date | Drawn |
|           |             |      |       |
|           |             |      |       |
|                                                                     |                                  |                        |
|---------------------------------------------------------------------|----------------------------------|------------------------|
| Project:<br><b>Magnolia House, Havant<br/>PO9 1AA</b>               |                                  |                        |
| Drawing Title:<br><b>As Existing<br/>Timber Sash Window Details</b> |                                  |                        |
| Scale:<br>1:1 at A1<br>1:5 at A1<br>1:10 at A1                      | Issue Date:<br><b>22/08/2024</b> |                        |
| Drawing No.<br><b>692/PL150</b>                                     | Revision.<br>-                   | Drawn By:<br><b>AH</b> |