


NOTES:

All dimensions to be checked on site and any discrepancy notified to The Consultant. Written dimensions are to be used in preference to scaled dimensions.


This drawing is the property of The Consultant and must not be reproduced, in part or whole, or deviated from, without their permission.

It is essential that prior to commencement and during construction works, the contractor reviews the drawings and specification and discusses with the practice any inconsistencies, anomalies, non-industry standard features or other concerns.



For both pricing and construction purposes Structural, Mechanical and Electrical Engineers designs, calculations and sizes etc are to take preference over the layout drawings. Any discrepancies are to be brought to the immediate attention of The Consultant.

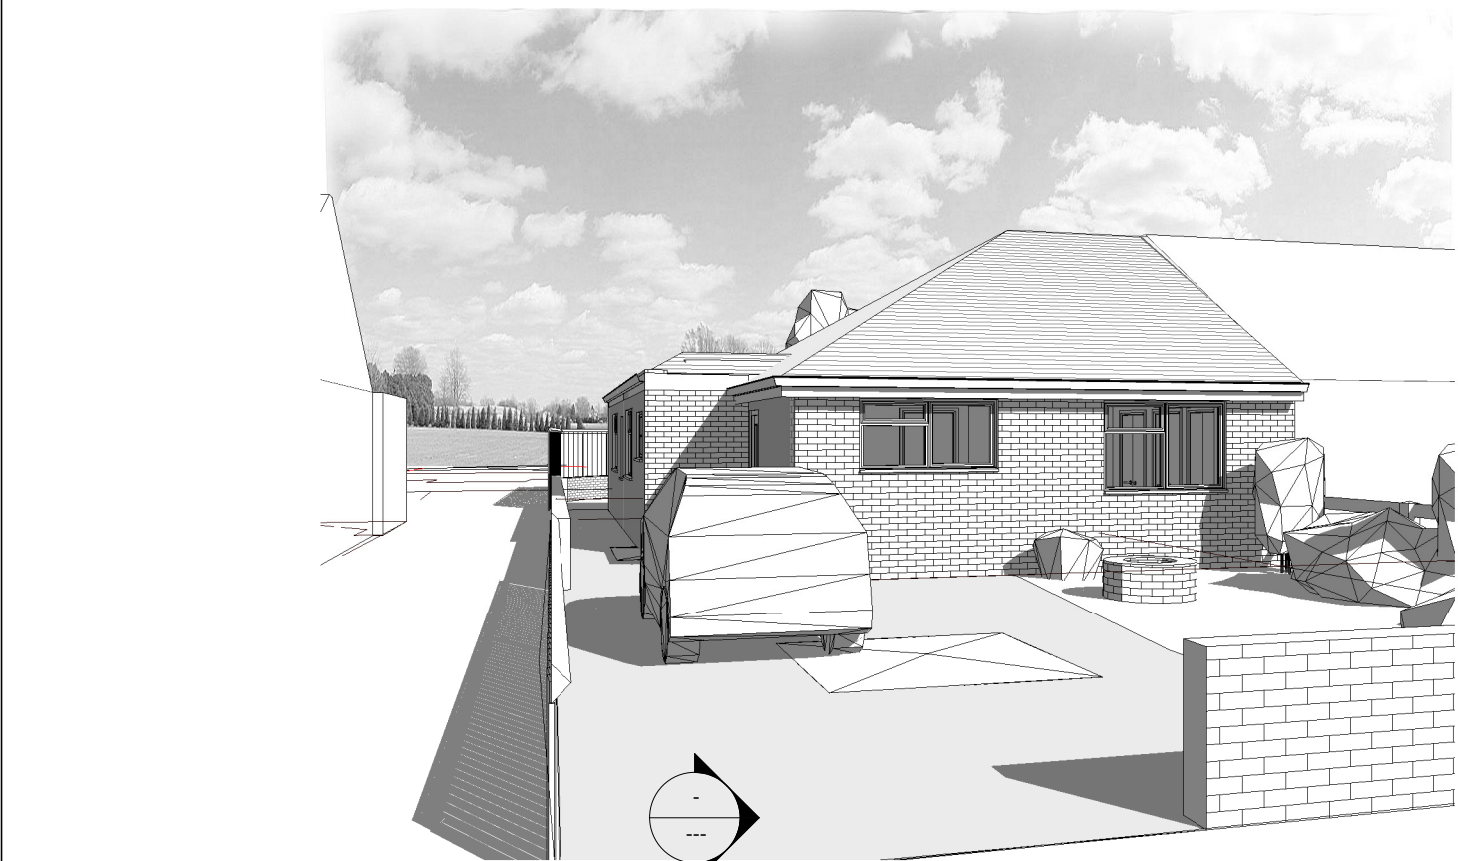


Front Perspective

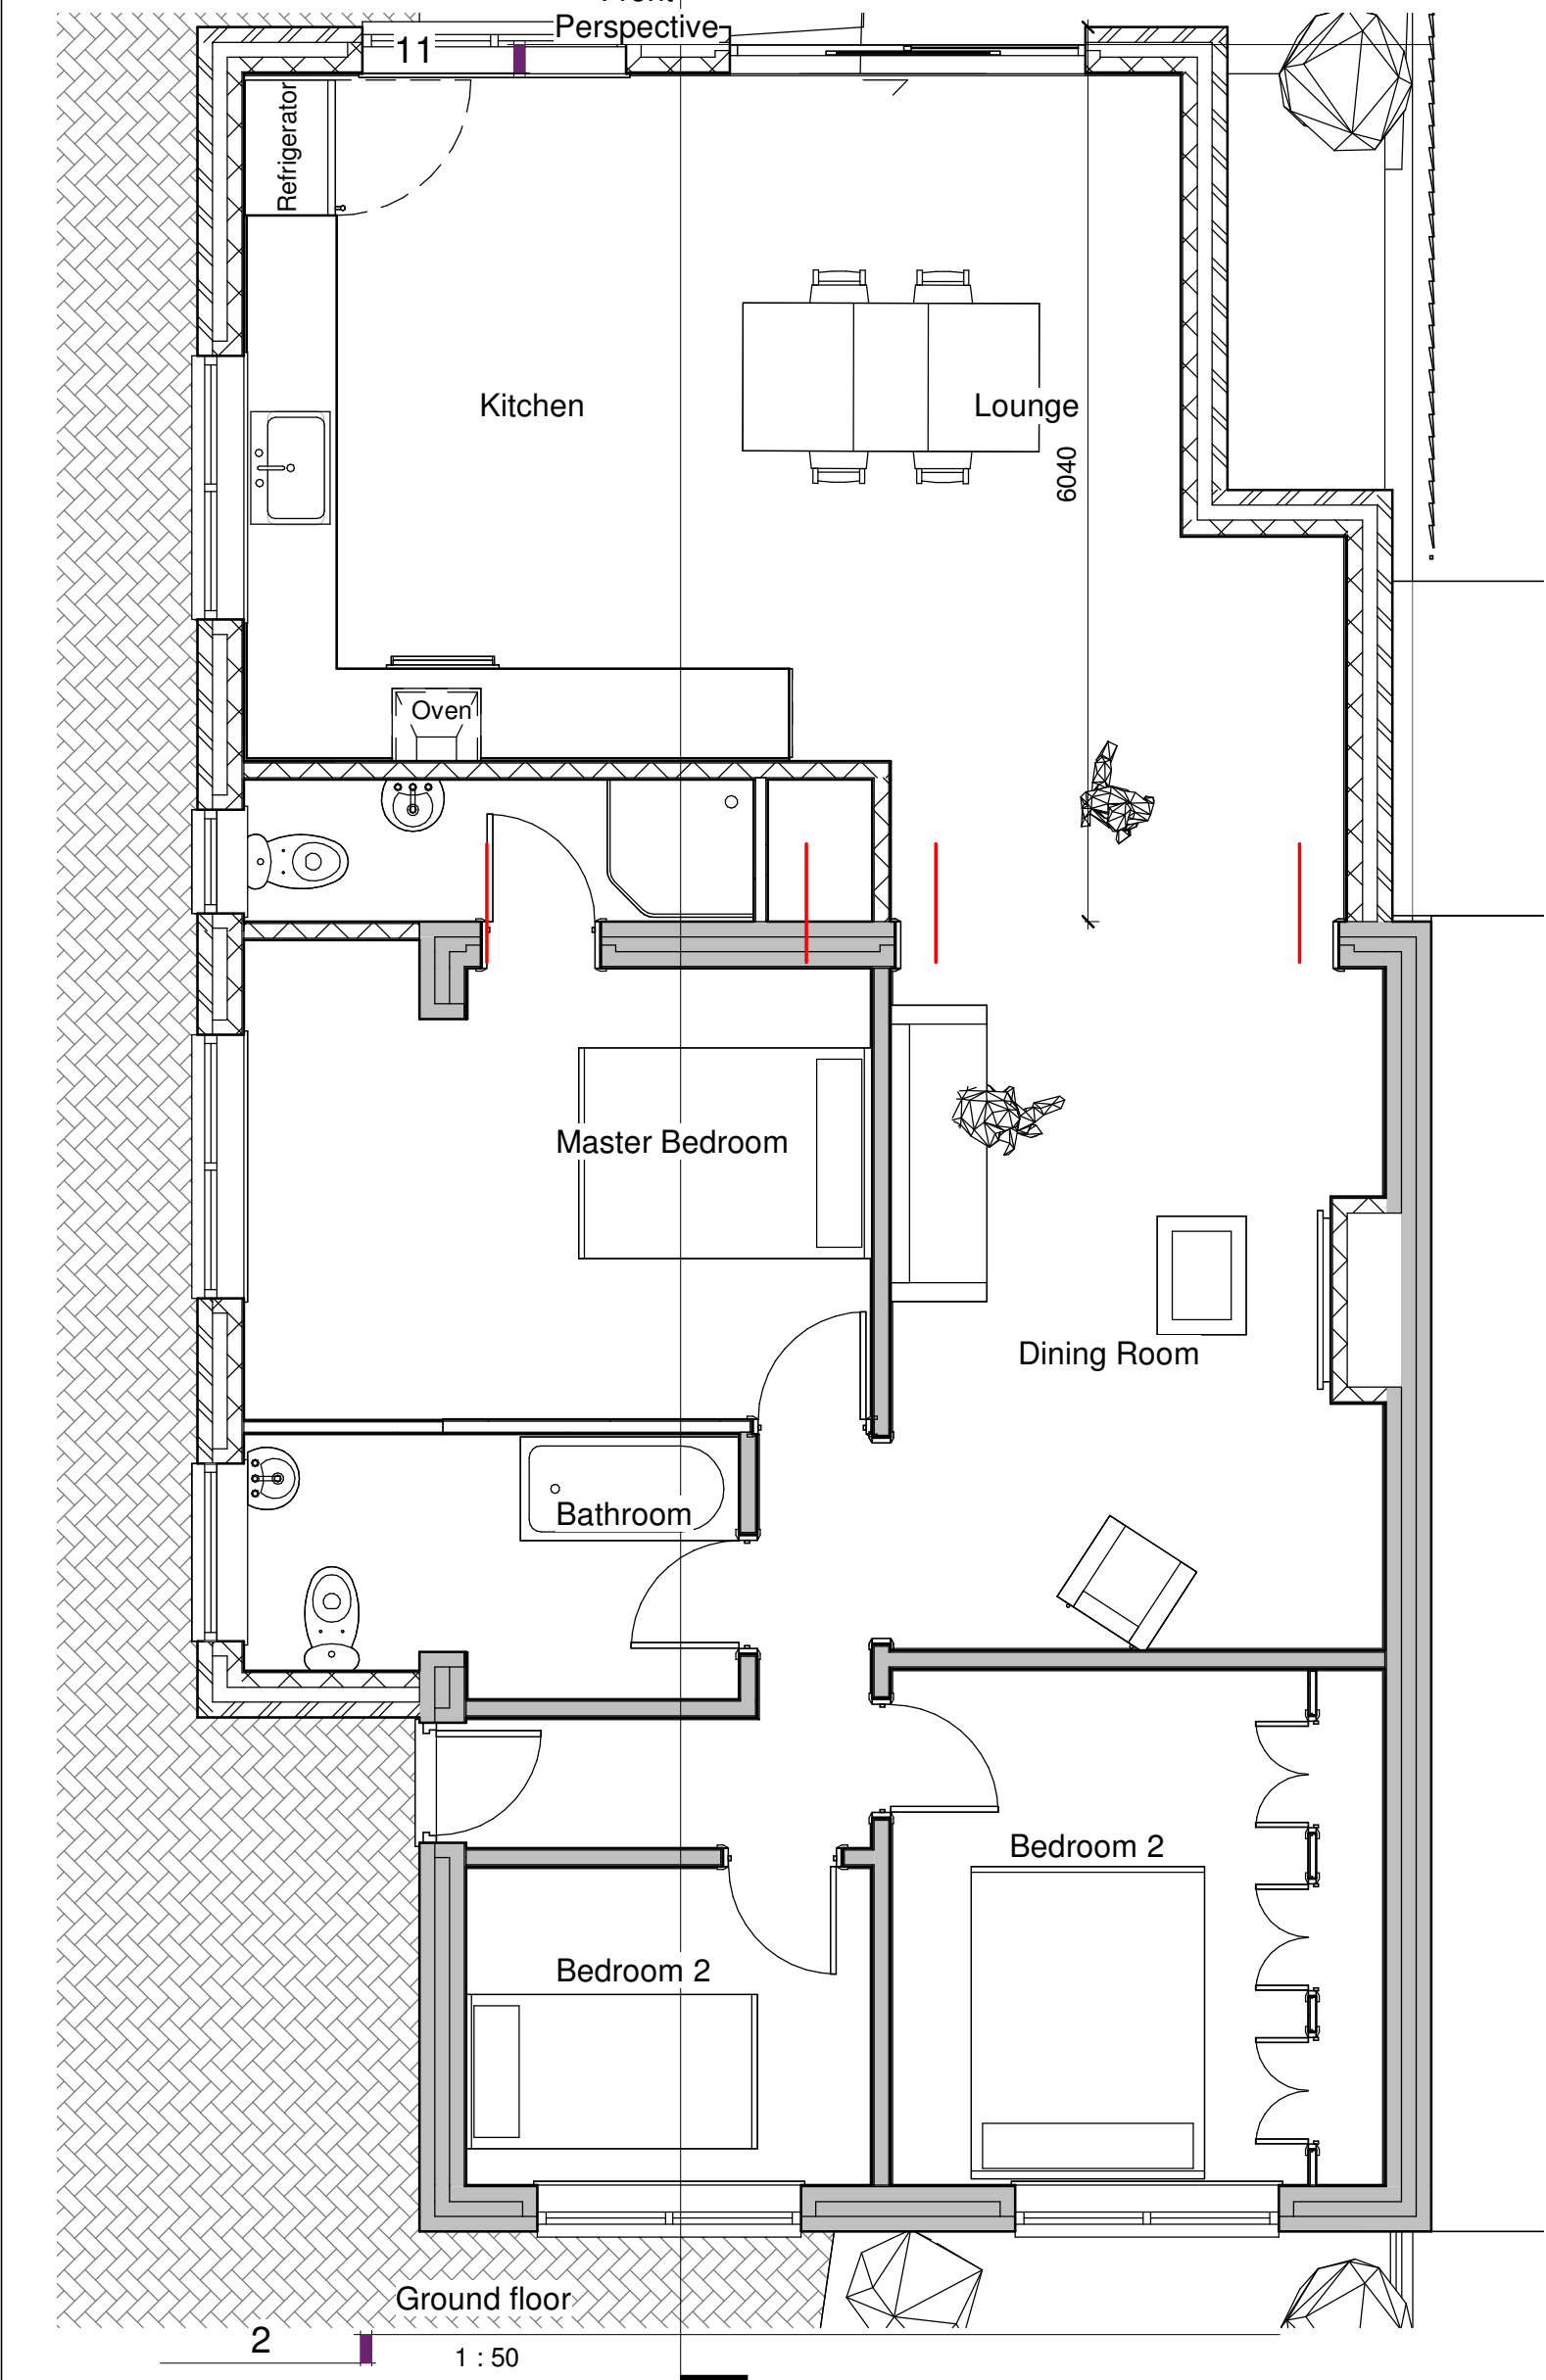

129 SILVERDALE DRIVE

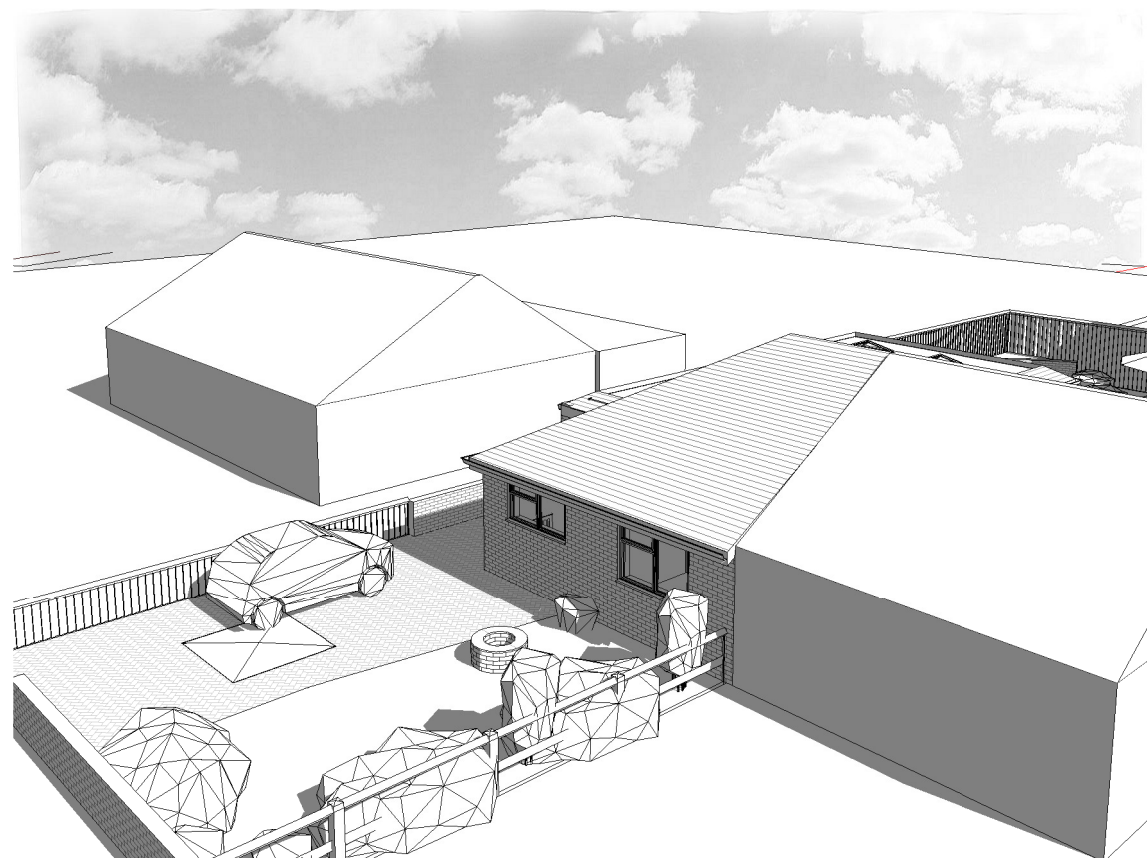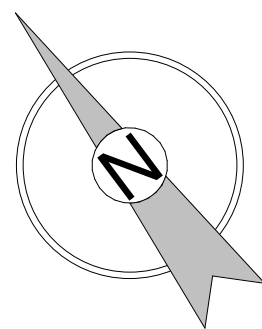


Front Aerial

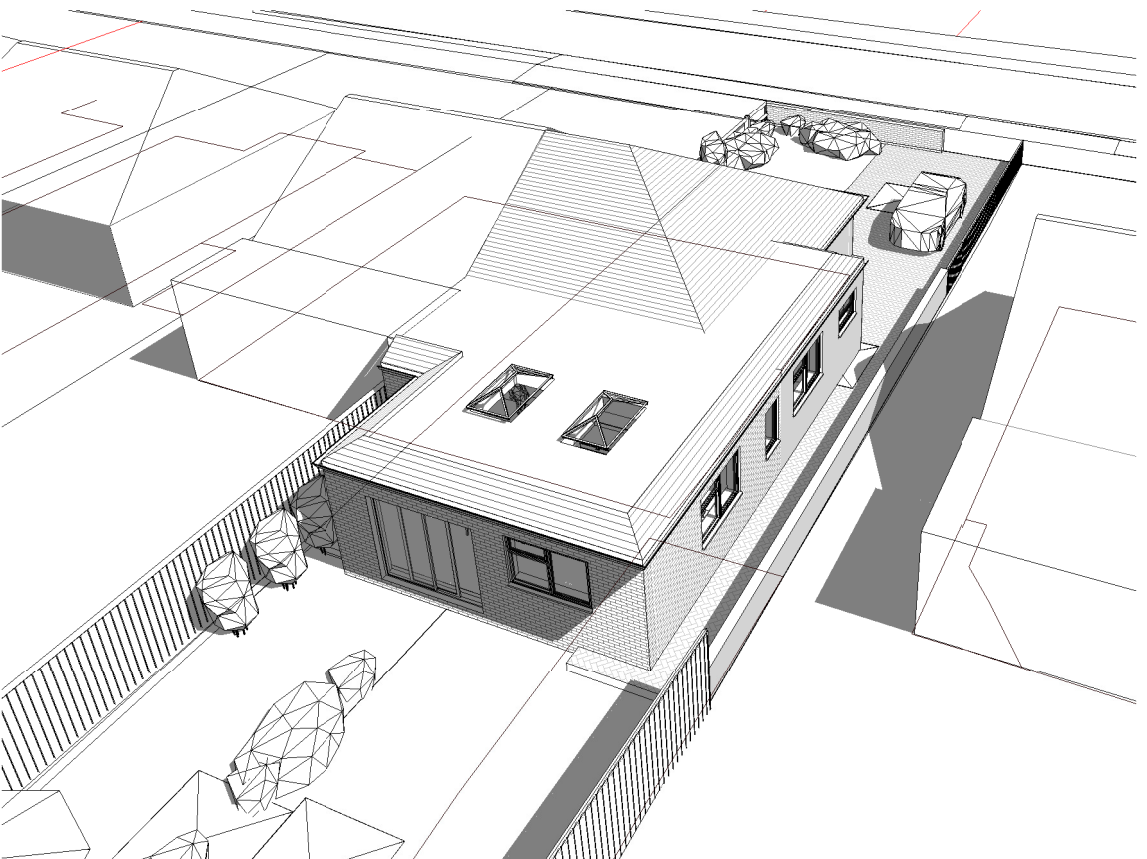


Rear Aerial





Rear Perspective

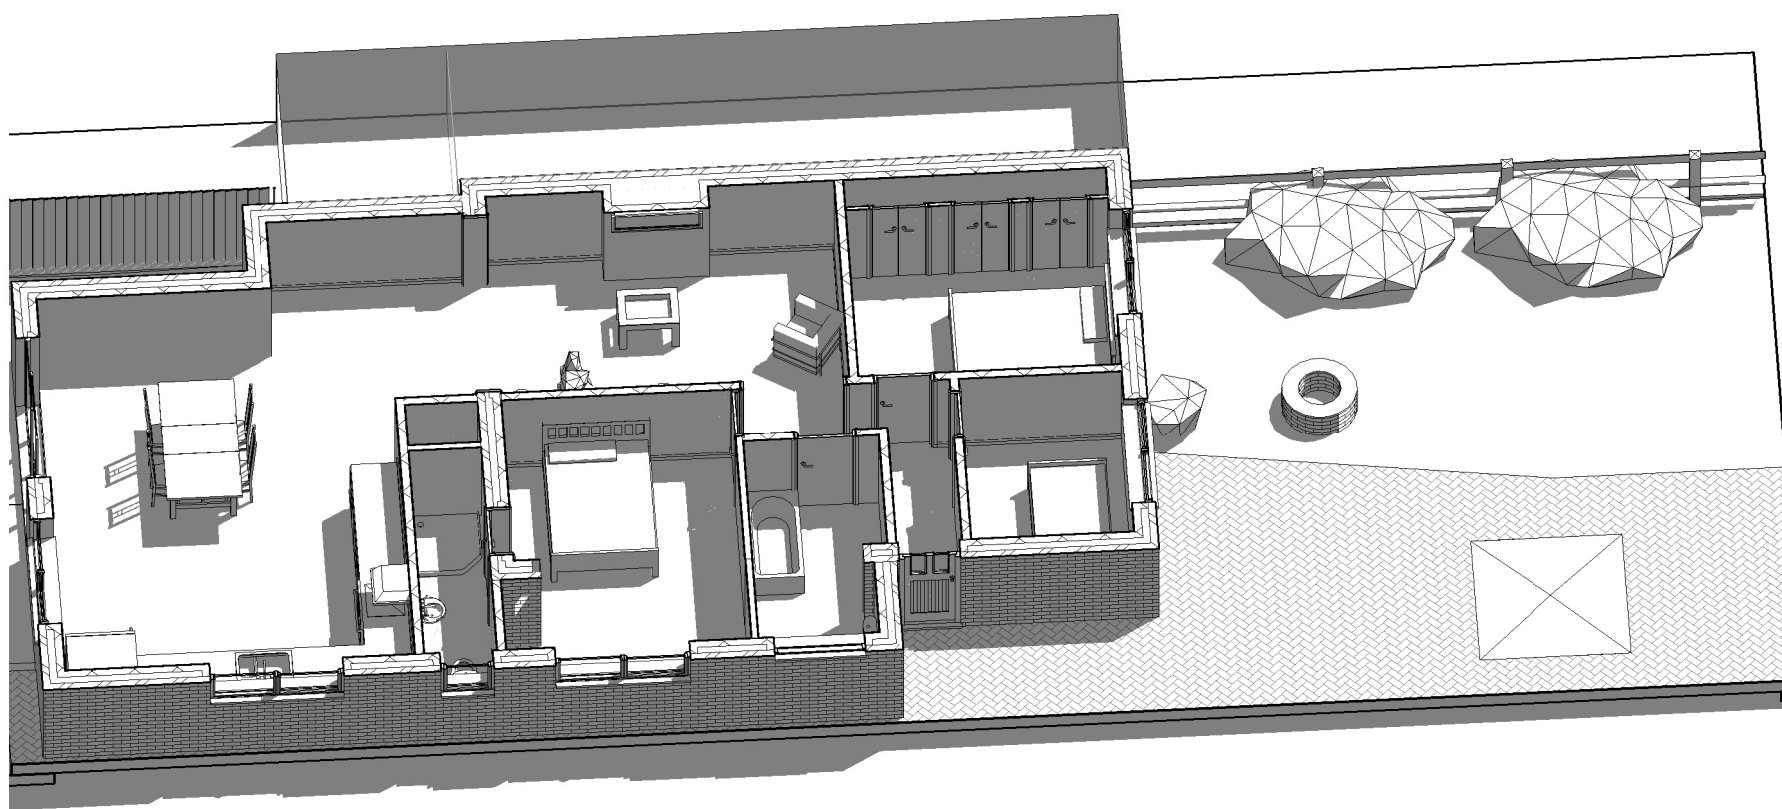

Ground Floor Cut

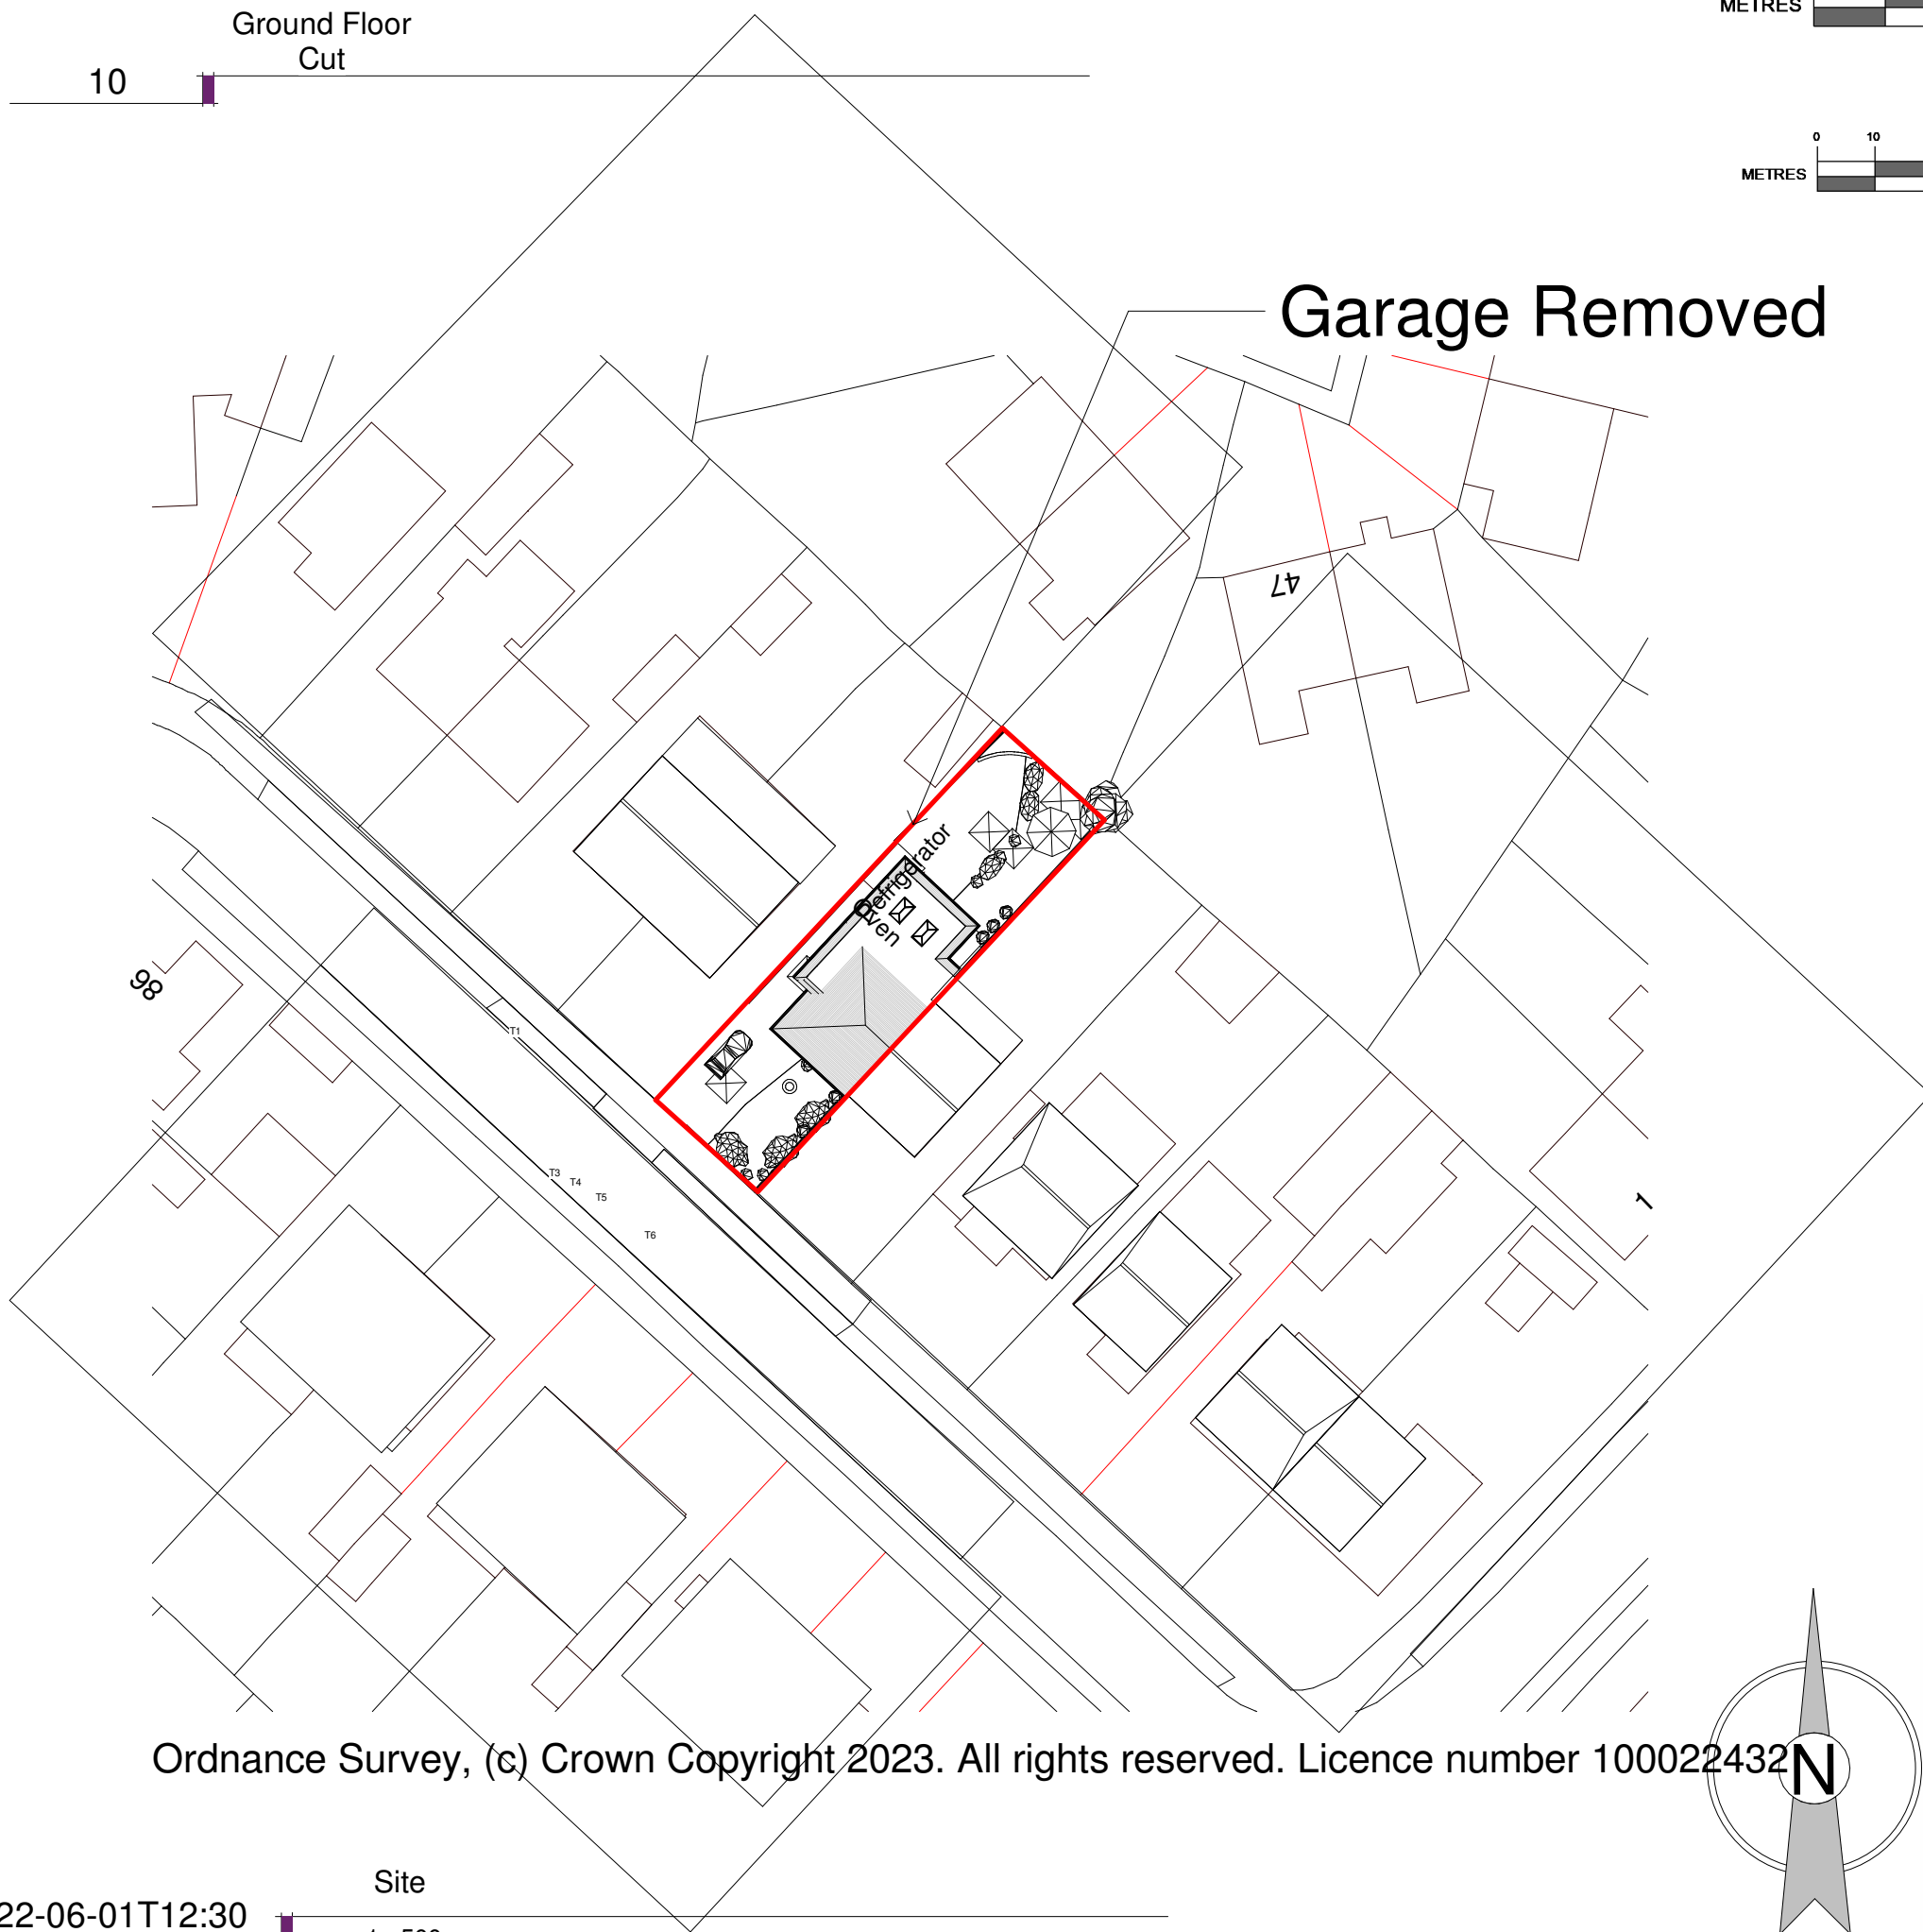

Ordnance Survey, (c) Crown Copyright 2023. All rights reserved. Licence number 100022432

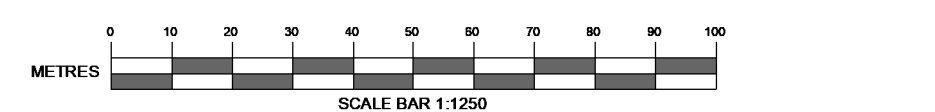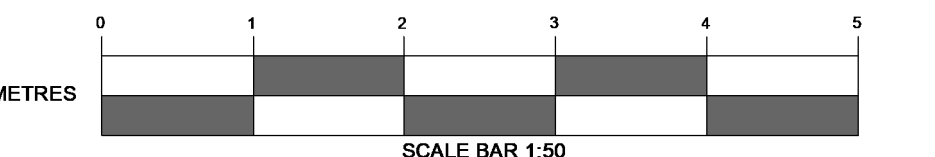

Garage Removed

AMENDMENTS	DATE
CLIENT	
Craig Robson 129 Silverdale Drive Waterlooville PO7 6DU	
PROJECT	
129 Silverdale Drive Waterlooville PO7 6DU	
DRAWING TITLE	
Proposed Plans & Elevations	
DATE	
09/06/2023	
SCALE	
As indicated	
DRAWING No.	REVISION
23.013.SP 01E1	E

