CAD DETAILS

XREF'S:

CTB file: LTscale: Size: A1

Figured dimensions only are to be used.
© This drawing is the sole copyright of BOHER ARCHITECTURE LIMITED
Any discrepancies between this drawing & other information shall be reported to the Architect.
MODIFICATIONS to be made solely on ORIGINAL MAGNETIC MEDIA.

REVISIONS:

REV:	DATE:	REVISION:	BY:
			RWK

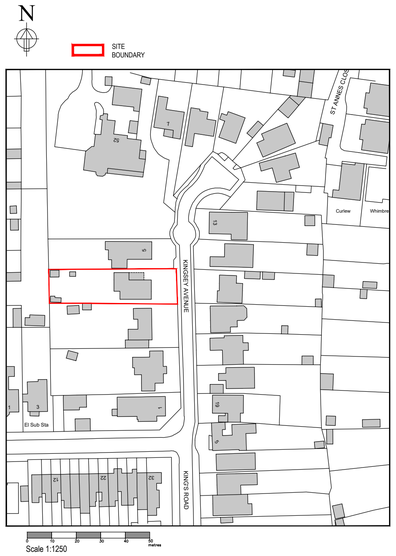

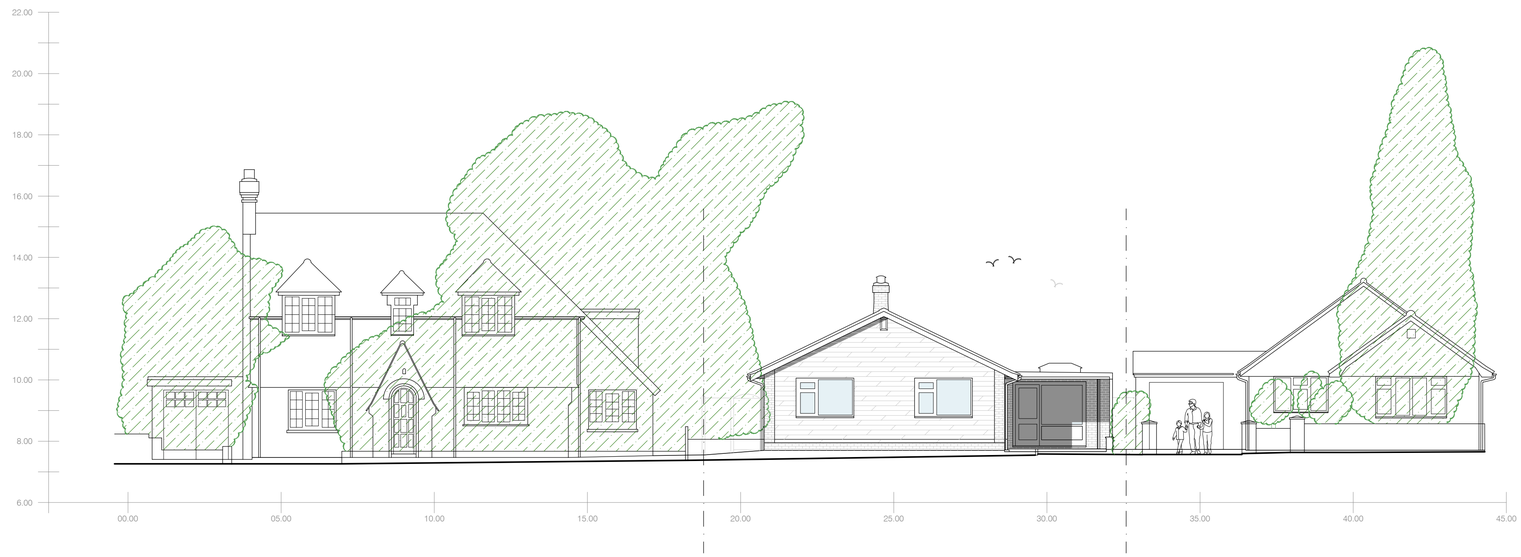

EXISTING - Street Scene (east)

0 5 10
Scale 1:100

CLIENT	PROJECT	TITLE	STATUS	DRAWN BY	REVIEWED BY
Mr J. Dobbie	4 Kingsey Avenue Emsworth Hampshire PO10 7HP	Existing Street Scene Location Plan	Planning	CB	CB
			DATE / SCALE @ A1: Dec. 2024 / 1:1250, 1:100	DRAWING NUMBER: 1531 P 002	

01730 816336
07949 682974
info@boherarchitecture.com
www.boherarchitecture.com
Challenger House, Rumbolds Hill
Midhurst, GU29 9BY
BOHER ARCHITECTURE LTD