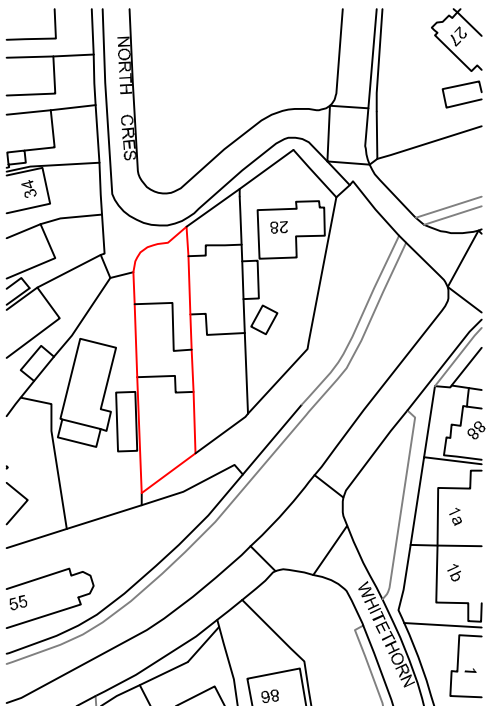


Your Home Plans Ltd Chichester Enterprise Centre, Terminus Road, Chichester, PO19 8FY 01243 908064 info@yourhomeplans.co.uk		30 North Crescent Hayling Island Hampshire PO11 9LR	
Location Map			
Project Number: 30NCR-23		Drawing No:	
Date: 17th August 2024		L01	
Drawn By: Your Home Plans Ltd			
Checked By: JFG		Scale: 1:1250 A4	