


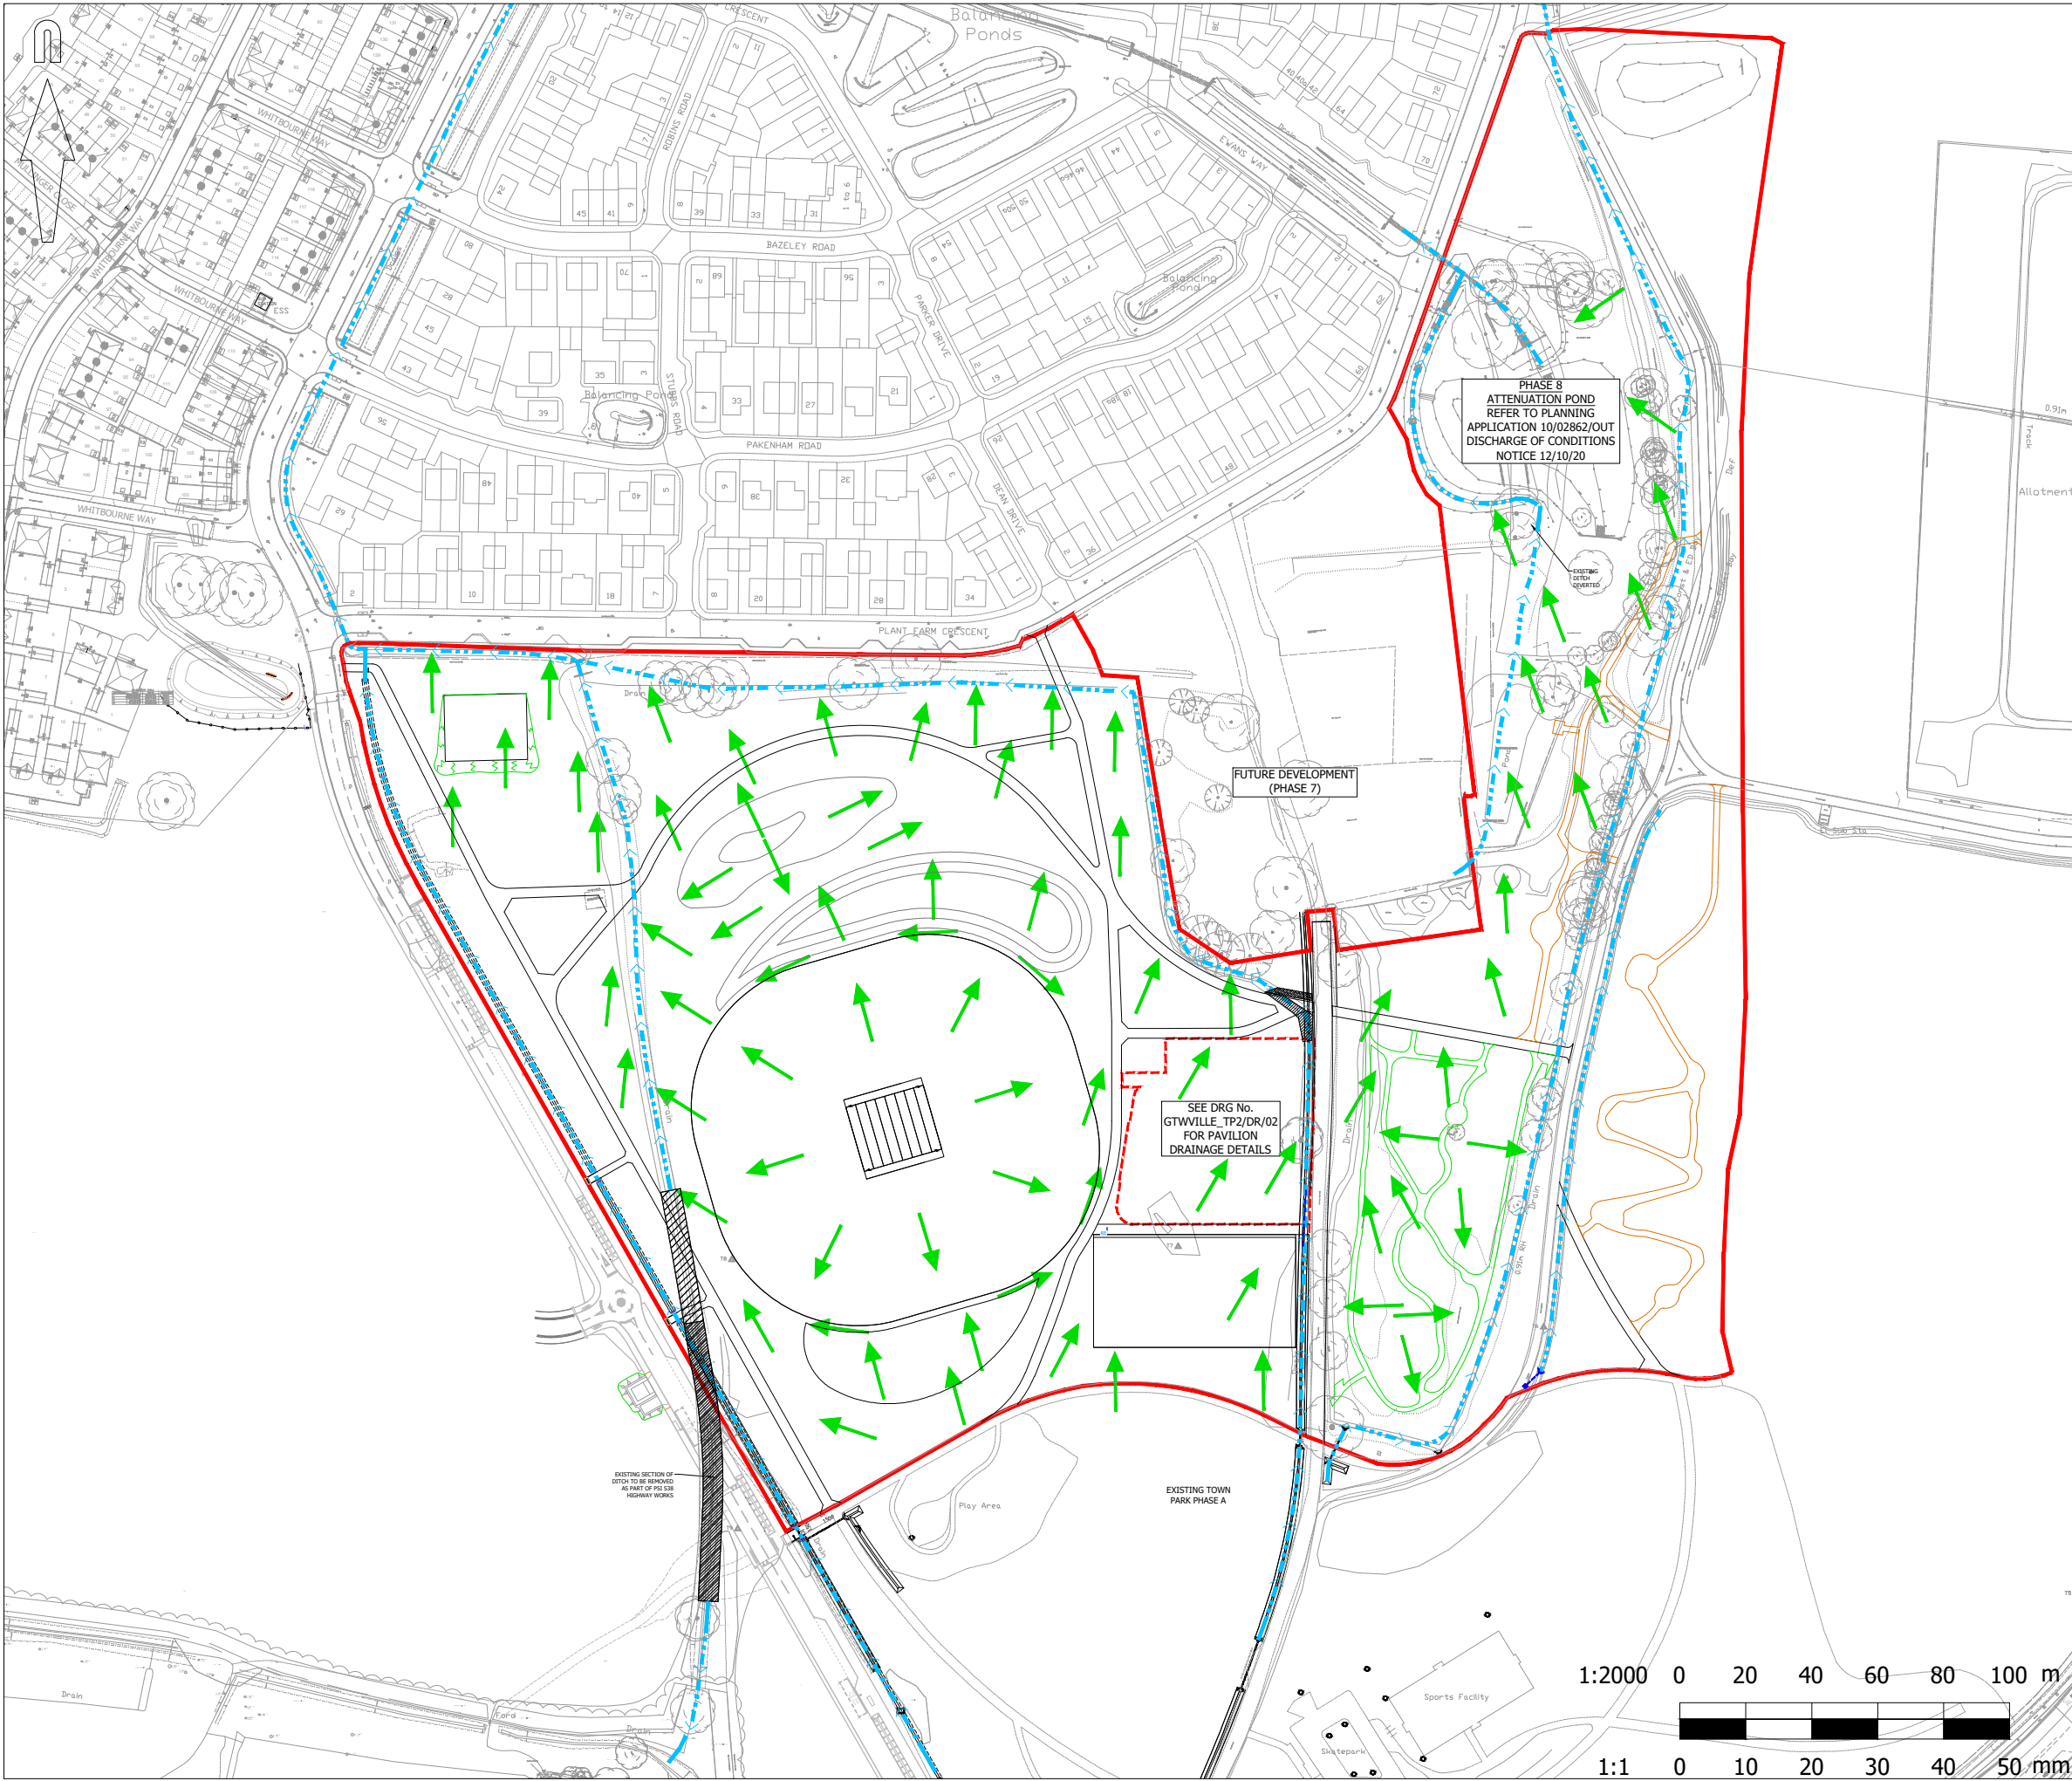

© Mayer Brown Limited Copyright. The drawings, information and data recorded in this document ("the information") is the property of Mayer Brown. This document and the information are solely for the use of the authorised recipient and this document may not be used, copied or reproduced in whole or part for any purposes other than which it was supplied by Mayer Brown. Mayer Brown makes no representation, undertakes no duty and accepts no responsibilities to any third party who may use or rely upon this document or the information.

A3 ORIGINAL

© Crown Copyright and database rights 2024 Ordnance Survey 0100031673

- KEY:
- Overland Flow Path
 - Existing Ditch / Watercourse



FOR APPROVAL
NOT FOR CONSTRUCTION

A	Phase 8 Pond updated. Revised to suit current condition.	RHA	12/06/24
rev.	amendment	checked	date

m3
mayer brown

Mayer Brown Limited Lion House
Oriental Road Woking Surrey GU22 8AR
Telephone 01483 750 508 Fax 01483 750 437
wokingoffice@mayerbrown.co.uk www.mayerbrown.co.uk

client	grainger plc		
project	BEREWOOD, WATERLOOVILLE TOWN PARK PHASE B		
scale	1:2000	drawn by	NT
		checked by	RHA
date	JUNE 2021	cad file	DR_05.DWG
title	POST DEVELOPMENT OVERLAND FLOW PATHS		
drawing number	GTWVILLE_TP2/DR/05	rev.	A